


elevation scale 1:100



Street scene elevation scale 1:200

proposed piers wall and gates ← → existing piers wall and gates

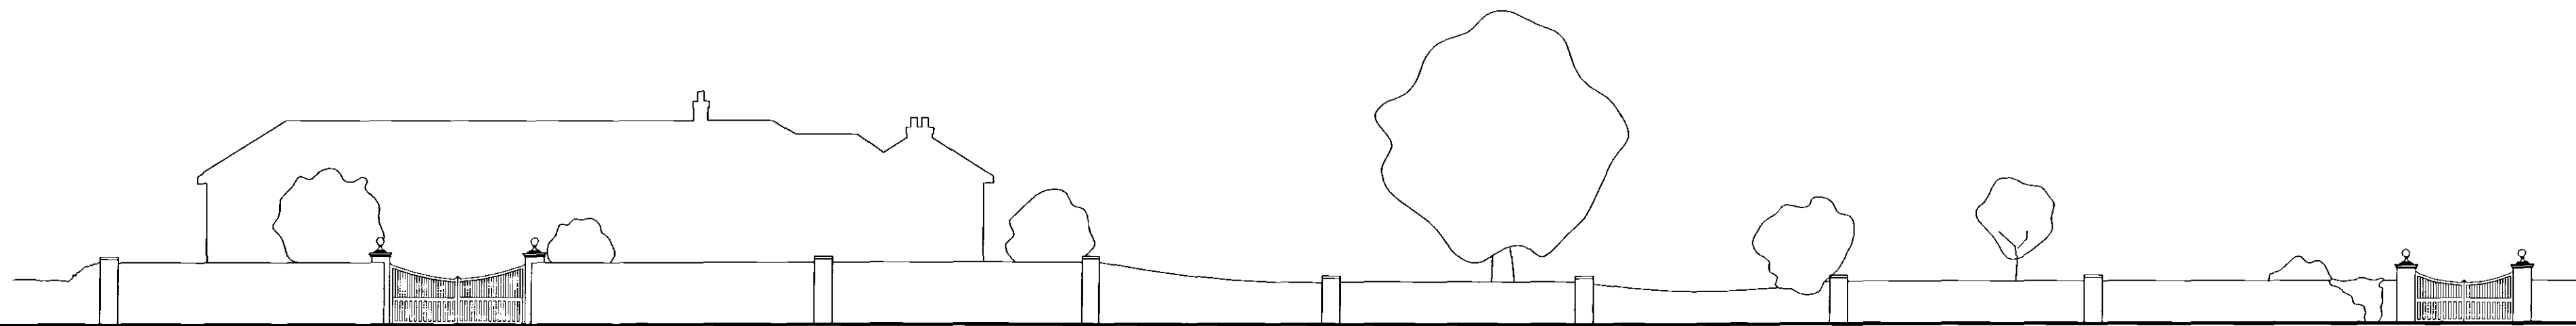