



elevation scale 1:100

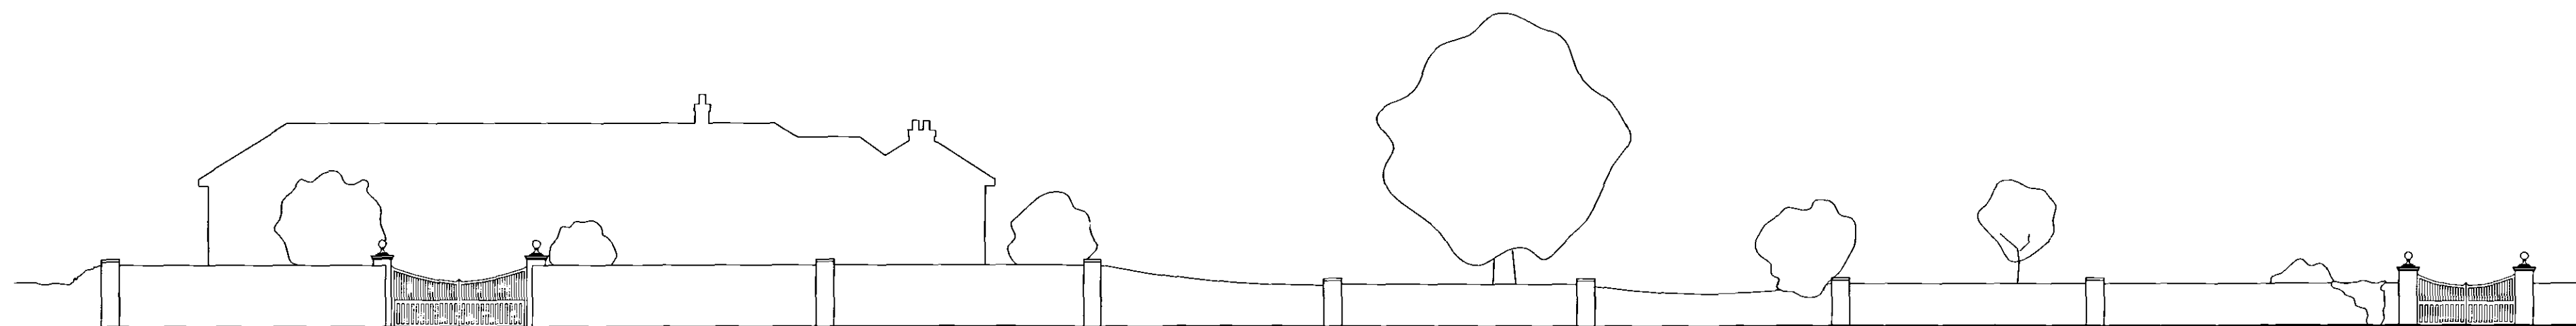

Street scene elevation scale 1:200

proposed piers wall and gates ← → existing piers wall and gates

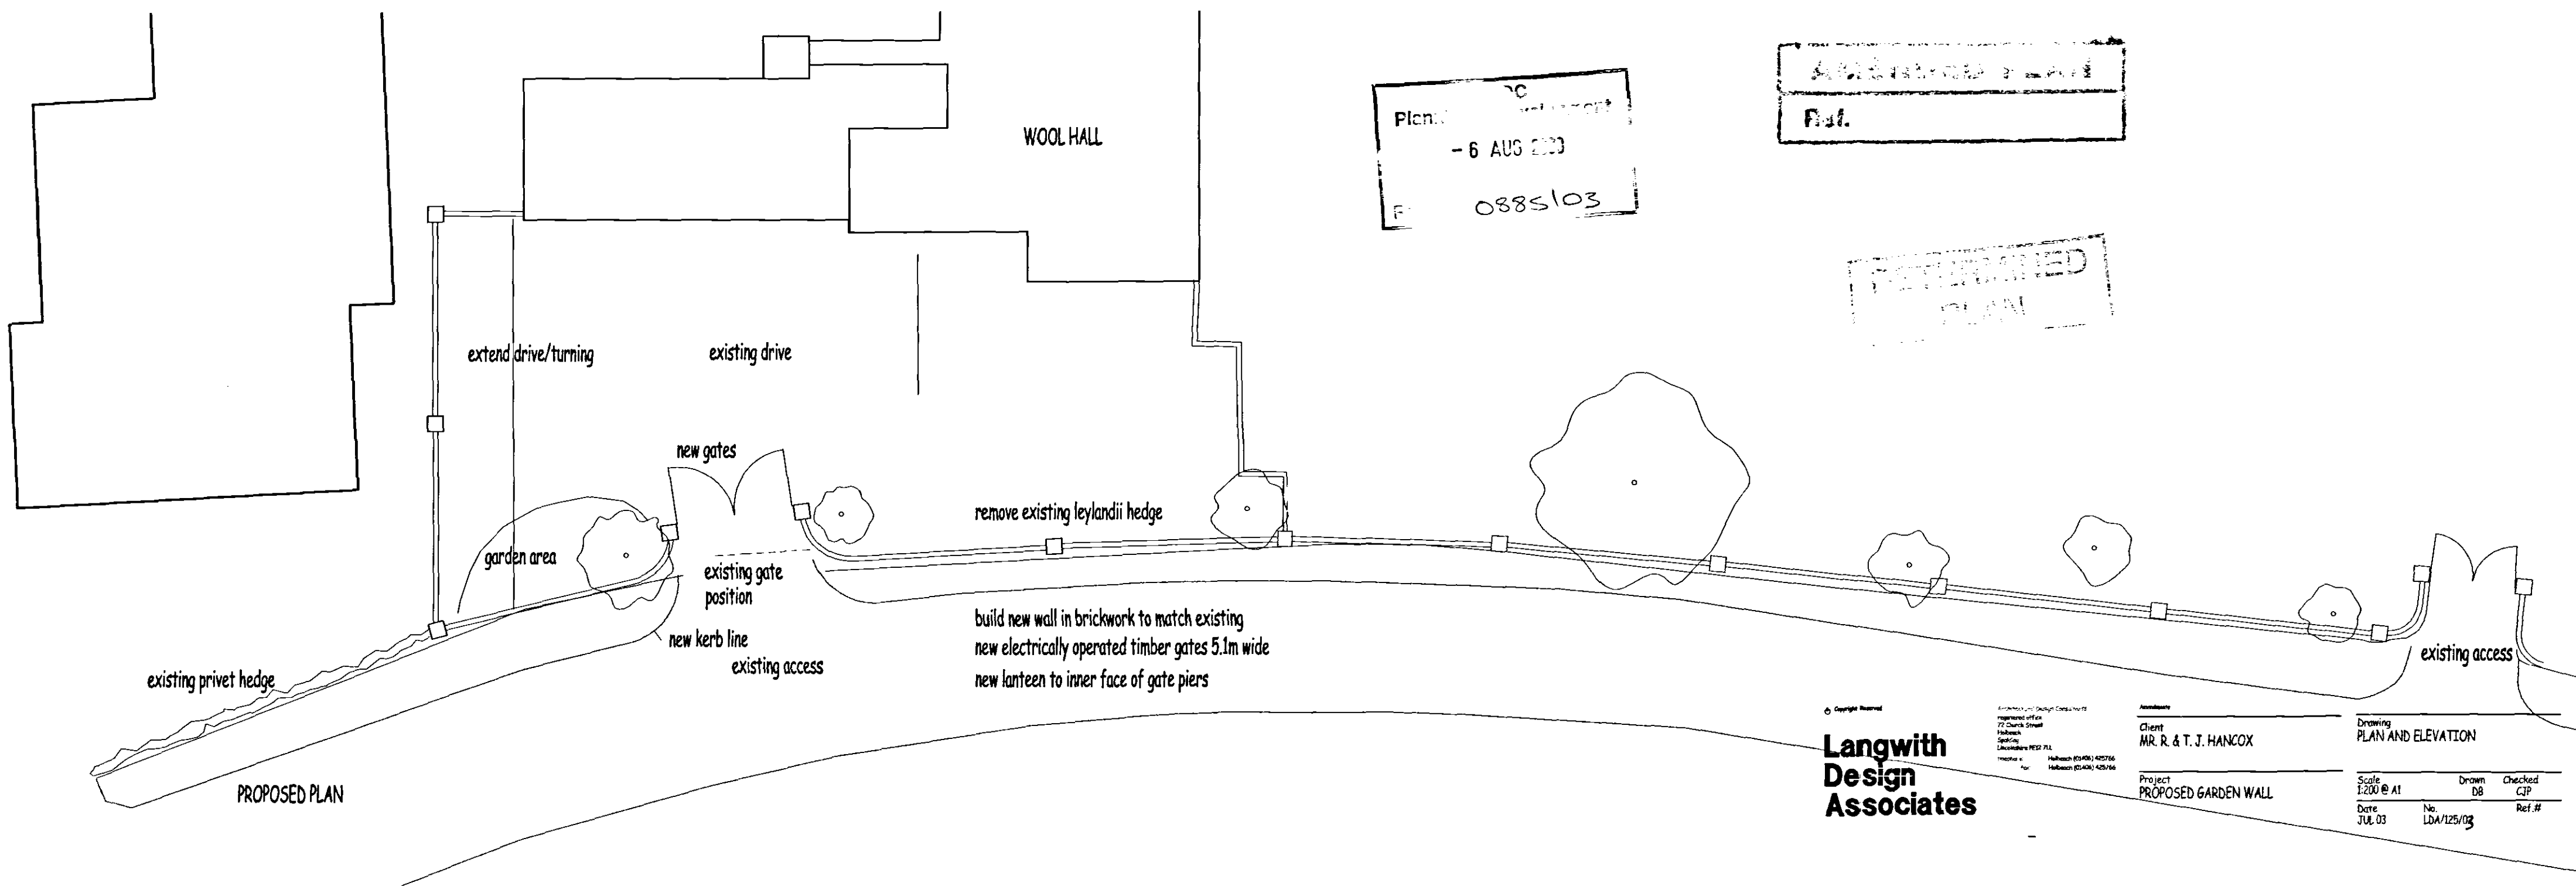

Plan
- 6 AUG 2003
0885103

Submitted to
Ref.

PROPOSED
PLAN

Copyright Reserved

**Langwith
Design
Associates**

Registered office
77 Church Street
Huddersfield
West Yorkshire HD1 1JL
Telephone 01484 455766
Fax 01484 425166

Client
MR. R. & T. J. HANCOX

Project
PROPOSED GARDEN WALL

Drawing
PLAN AND ELEVATION

Scale 1:200 @ A1	Drawn DB	Checked CJP
Date JUL 03	No. LDA/125/03	Ref.#