
Do not scale directly from this drawing. All discrepancies are to be brought to the attention of the below office.

The copyright to this drawing is owned by Studio 11 Architecture.

See Drawing 514.BT.04

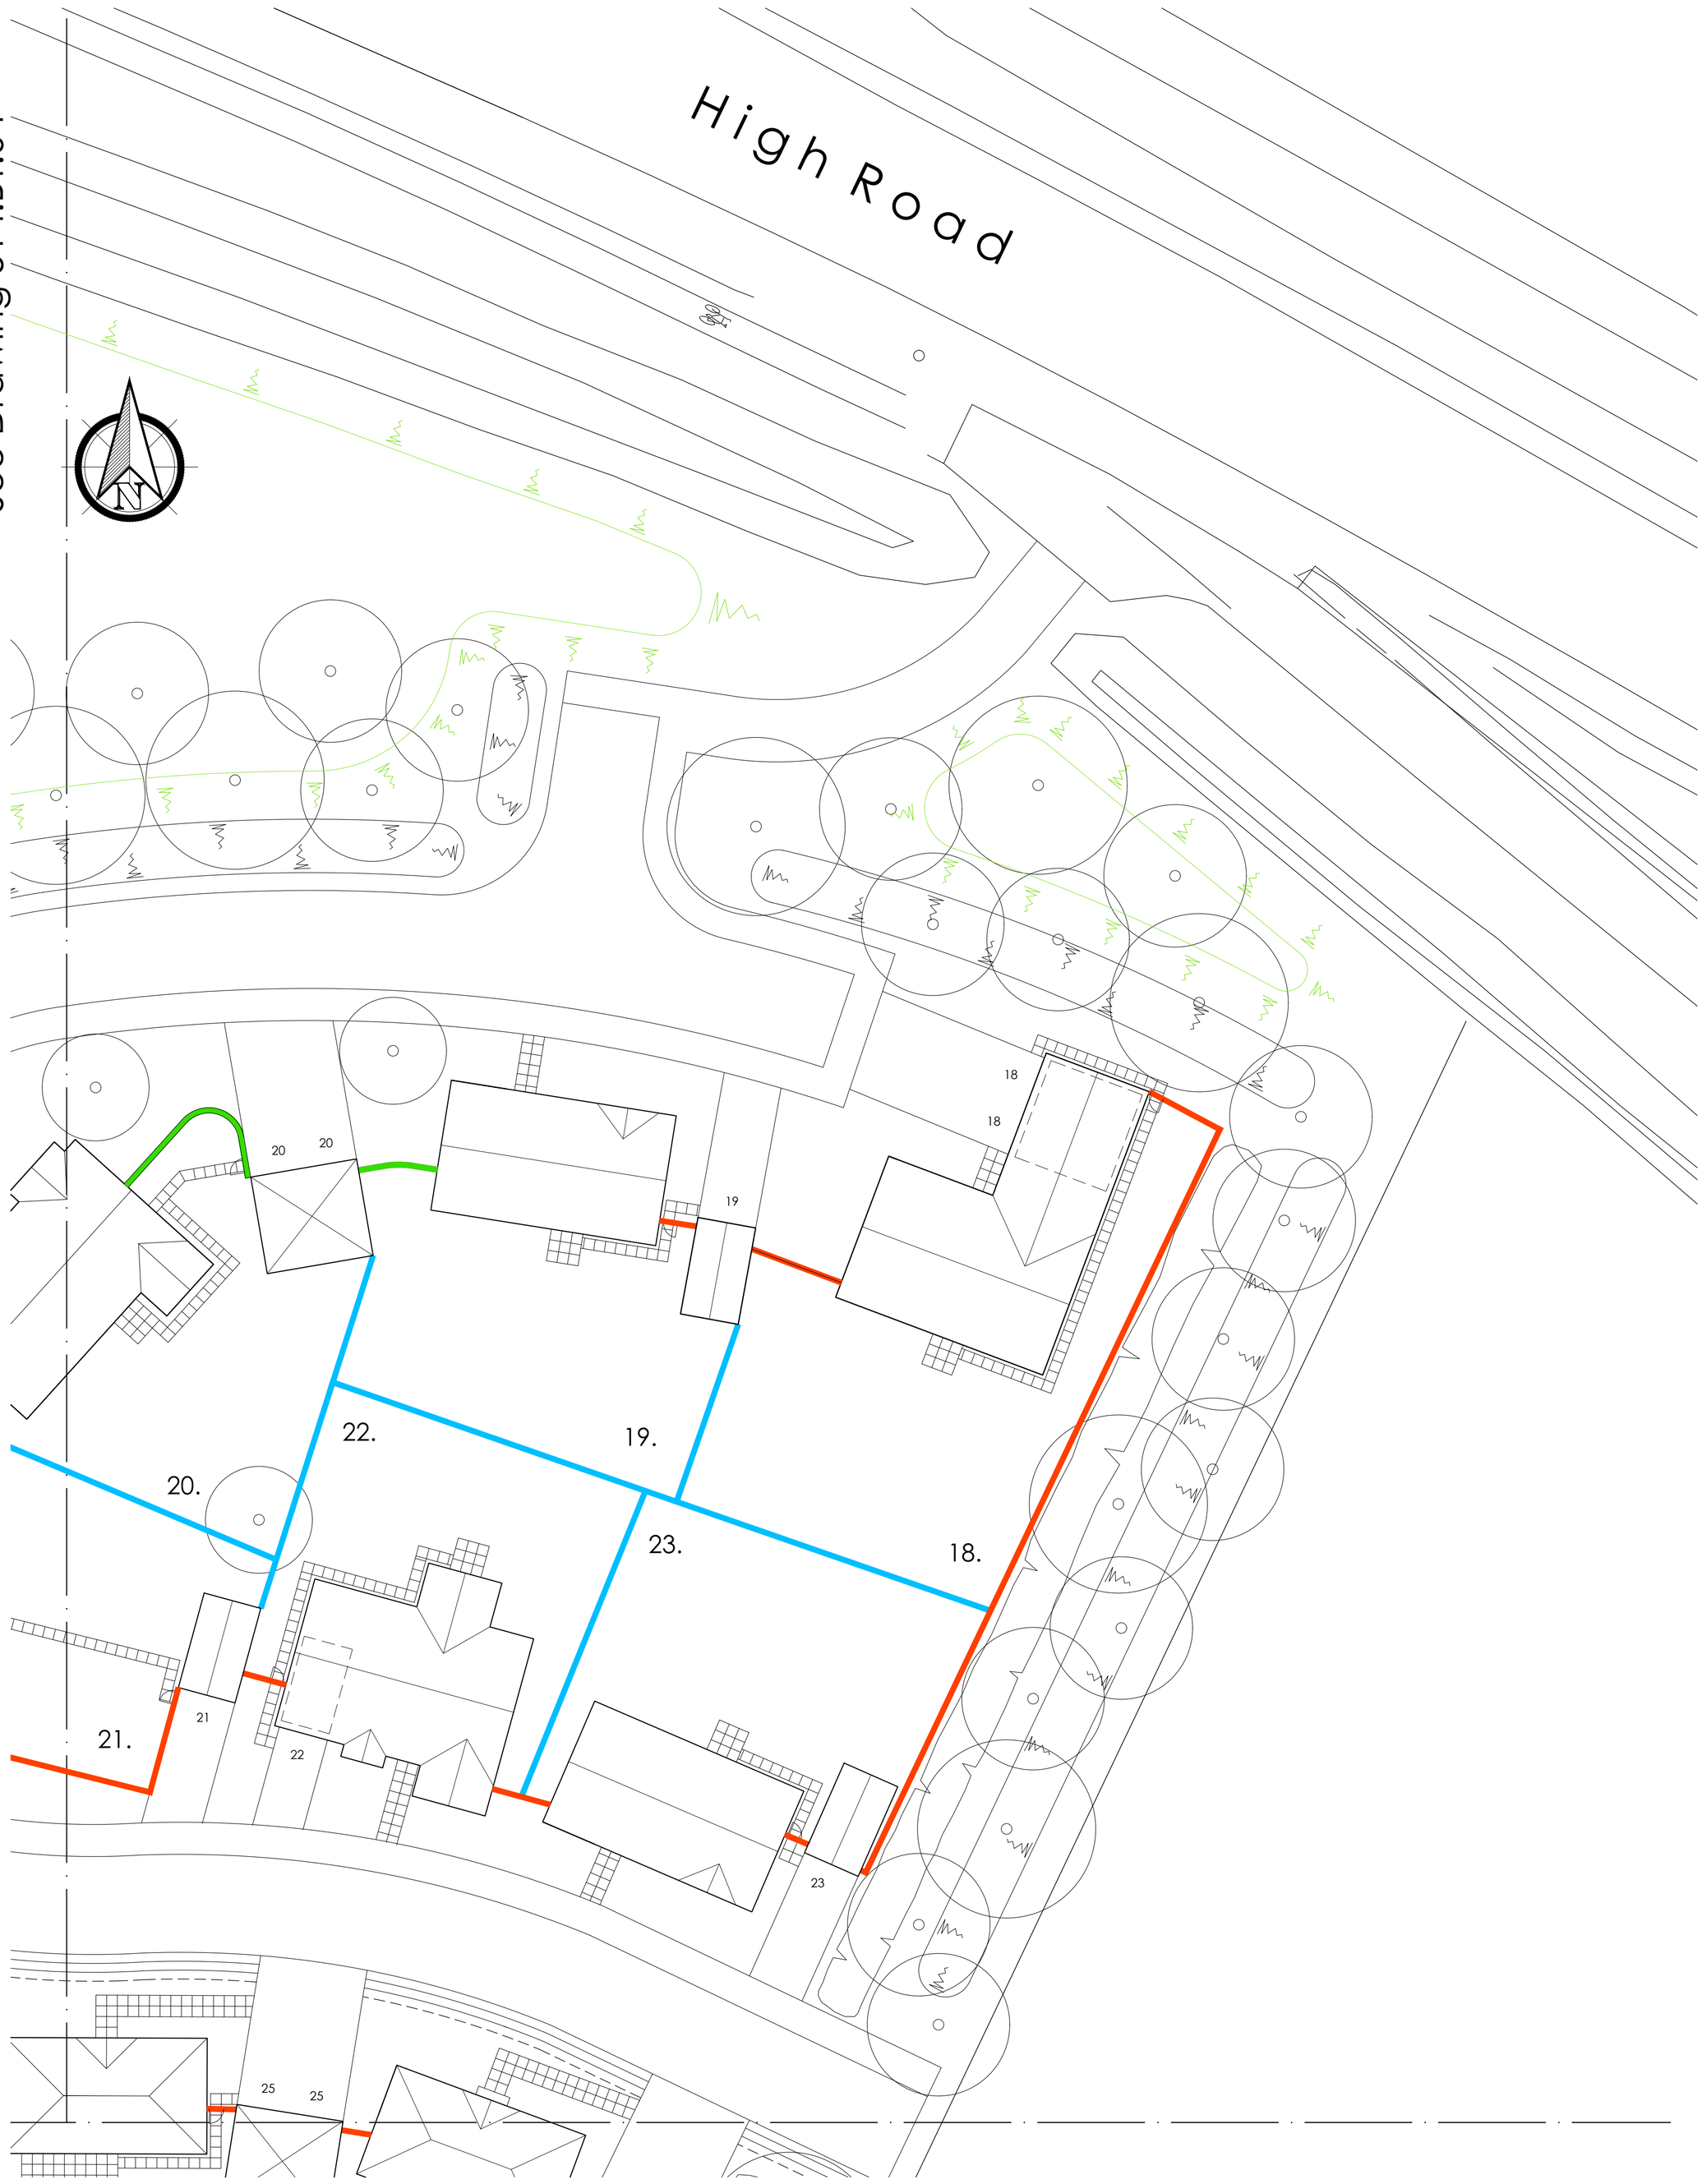

See Drawing 514.BT.02

BOUNDARY TREATMENT KEY

- 1.8m close board fence
- 1.8m garden wall in accordance with detail 514.GW.01
- 1.8m Timber panel fence
- 1.2m black horizontal estate railings

REVISION	DATE	DRAWN	DESCRIPTION
C	01.11.2021	JMG	Bund's added to POS to match external works drawings.
B	25.05.2021	EG	Boundary to Dunnock Plot 22 amended.
A	22.04.2021	OS	Paving extended on Peacock housetypes to accommodate lounge French doors as requested by client.

STUDIO 11 ARCHITECTURE

THE BOATHOUSE, HARBOUR SQUARE,
NENE PARADE, WISBECH,
CAMBRIDGESHIRE. PE13 3BH

T: 01945 467339
E: design@studio11architecture.co.uk
W: www.studio11architecture.co.uk

CLIENT RTW Construction & Developments Ltd

PROJECT Proposed residential development at Small Drove/Dean Close, Weston

DRAWING Boundary Treatment Plan 5 of 5

DRAWN	PROJECT DESIGNER	PROJECT DIRECTOR
KB	KB	KB

DATE	SCALE	PAPER SIZE
06.10.2020	1:200	A1

DRAWING NUMBER 514.BT.05

Working in partnership with **Ralph Charman Associates** & **Eleven Consultants**

STUDIO 11 ARCHITECTURE