
STUDIO 11 ARCHITECTURE


Do not scale directly from this drawing. All discrepancies are to be brought to the attention of the below office.

The copyright to this drawing is owned by Studio 11 Architecture.

PLAN KEY

- Existing spot levels
- Proposed spot levels
- Max Gradient 1:3 unless noted otherwise

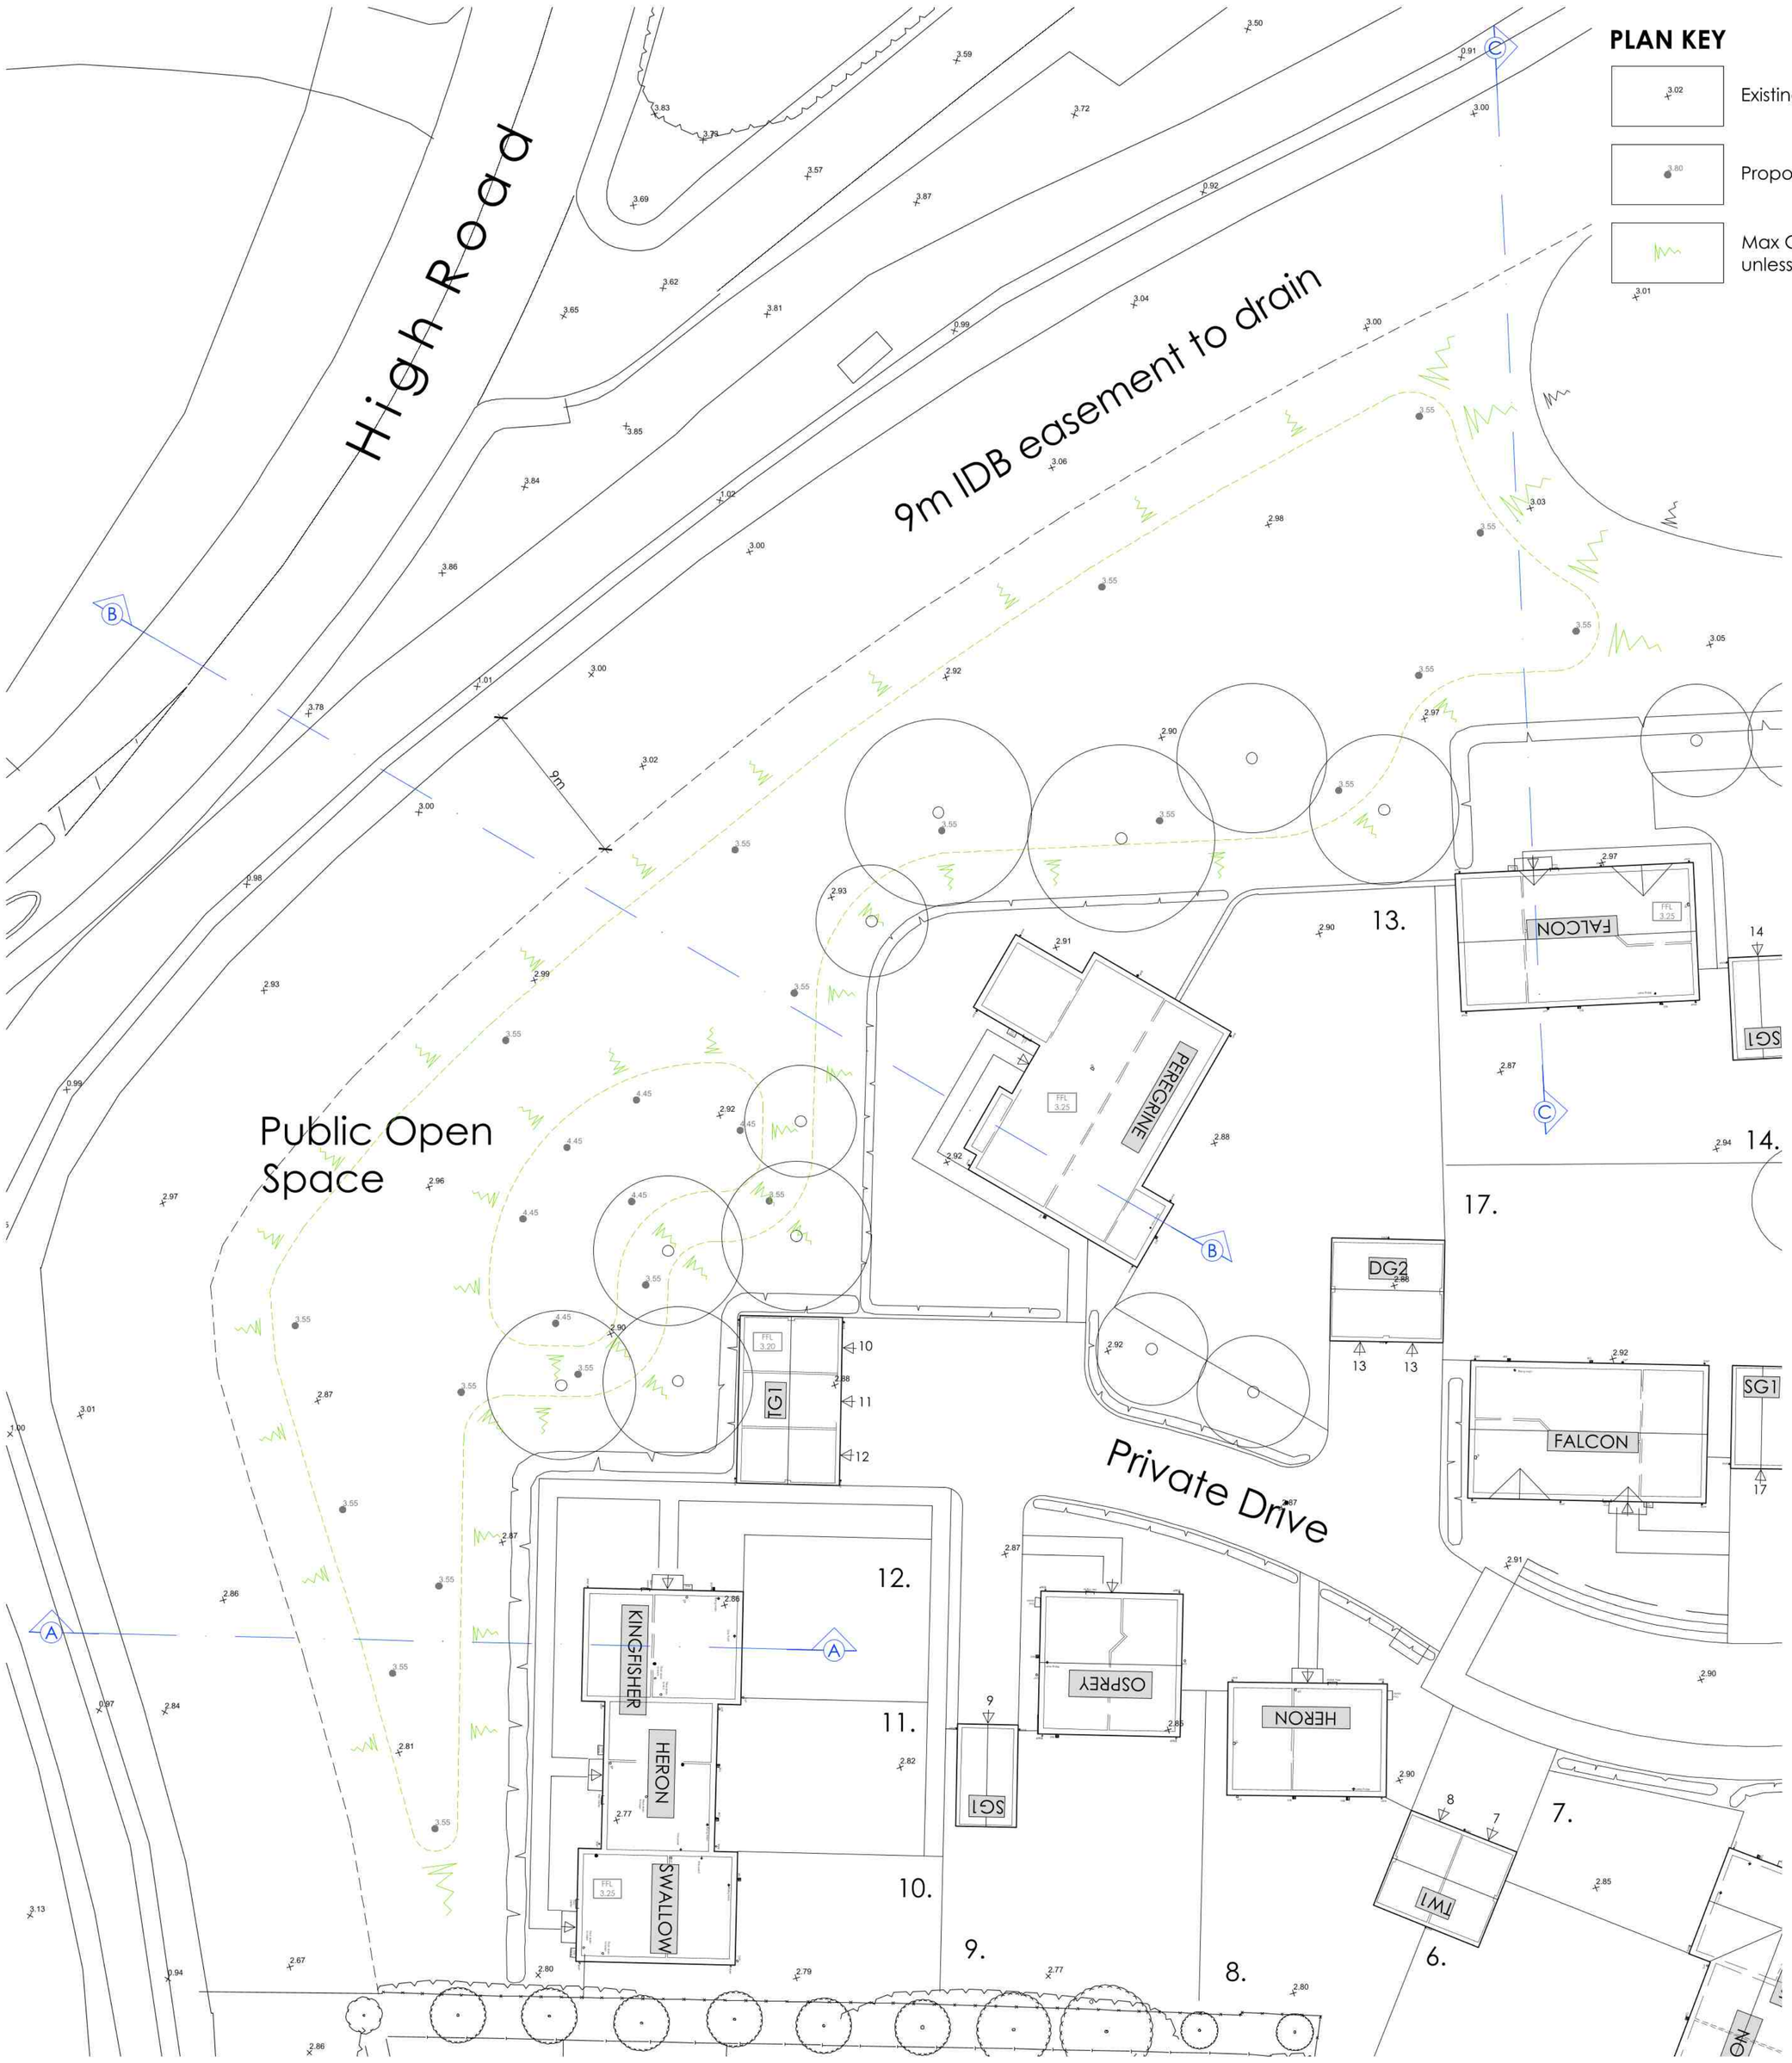


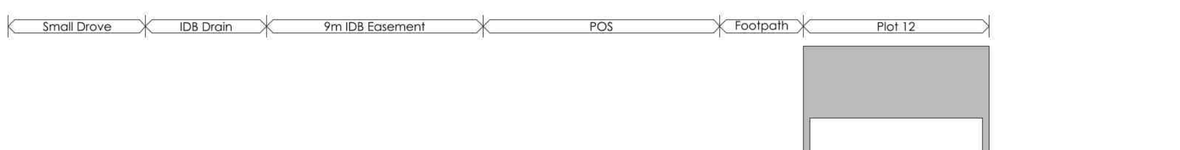


SECTION KEY

- Existing Ground Profile
- Proposed Ground Profile

Section A-A

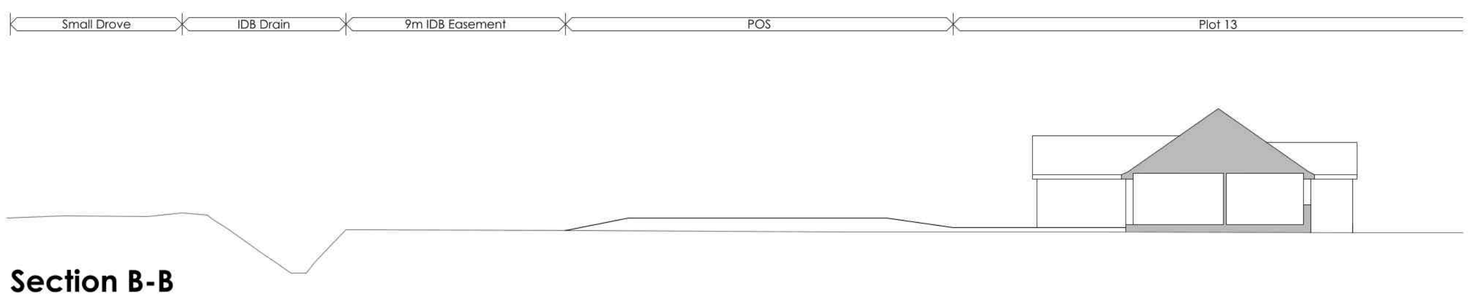

Section B-B

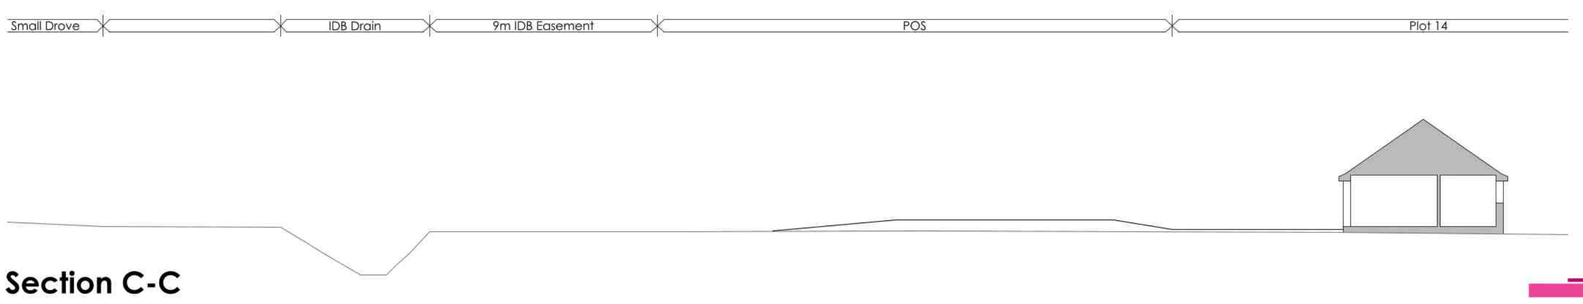

Section C-C

REVISION	DATE	DRAWN	DESCRIPTION
A	25.10.2021	JMG	IDB easement levels to remain as existing.

STUDIO11 architecture

THE BOATHOUSE, HARBOUR SQUARE,
NENE PARADE, WISBECH,
CAMBRIDGESHIRE, PE13 3BH

T: 01945 467339
E: design@studio11architecture.co.uk
W: www.studio11architecture.co.uk

CLIENT RTW Construction & Developments LTD

PROJECT Proposed residential development at Small Drove/Dean Close, Weston

DRAWING Public Open Space External Works 1 of 5

DRAWN	PROJECT DESIGNER	PROJECT DIRECTOR
JMG	KB	KB

DATE	SCALE	PAPER SIZE
21.09.2021	1:200	A1

DRAWING NUMBER 514.POSEW.01

Working in partnership with **Ralph Charman Associates** & **Eleven Consultants**

ARCHITECTURE