
STUDIO 11 ARCHITECTURE

Do not scale directly from this drawing. All discrepancies are to be brought to the attention of the below office.

The copyright to this drawing is owned by Studio 11 Architecture.


KEY

- Existing spot levels
- Proposed spot levels
- Max Gradient 1:3 unless noted otherwise

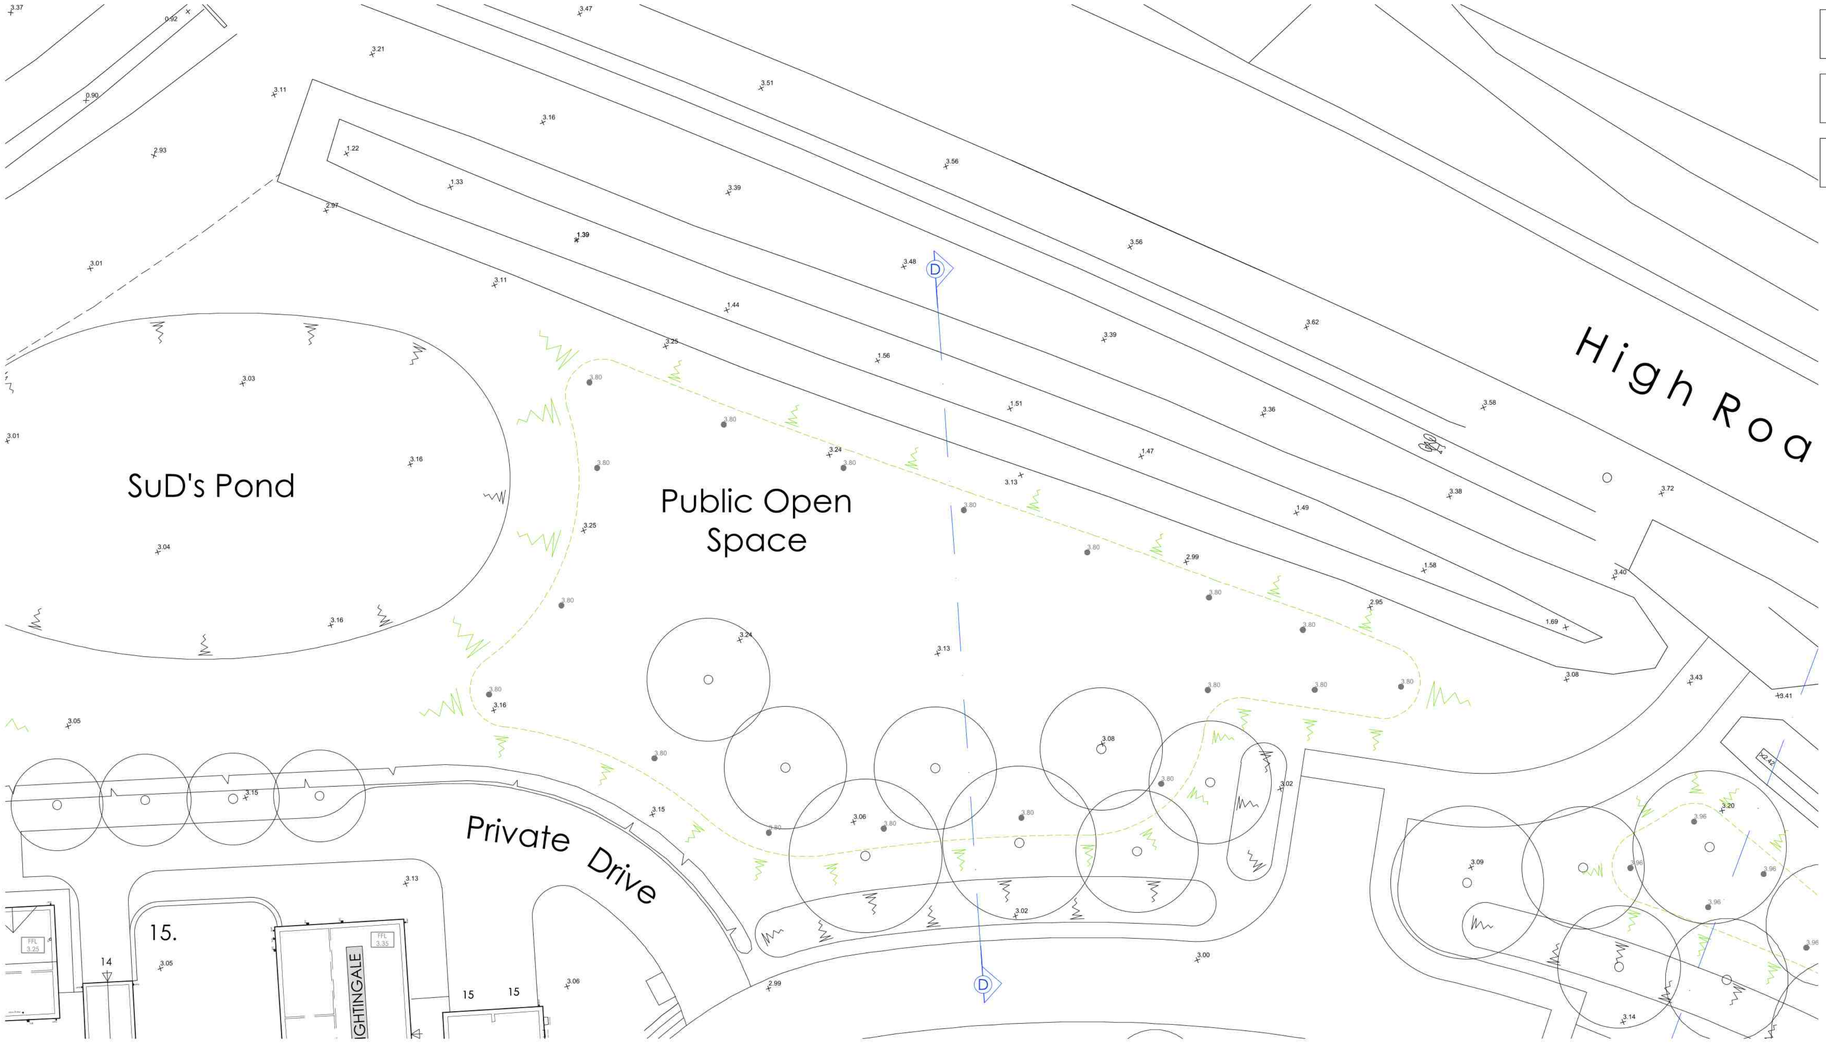

SECTION KEY

- Existing Ground Profile
- Proposed Ground Profile

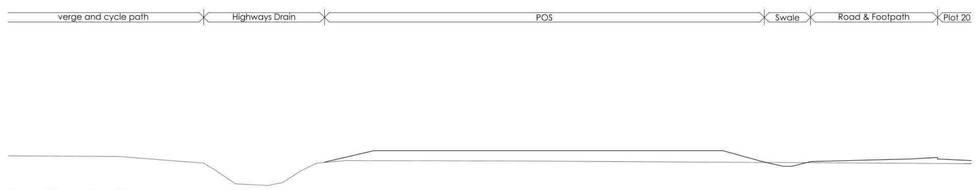

Section D-D

REVISION DATE DRAWN DESCRIPTION

STUDIO11 architecture

THE BOATHOUSE, HARBOUR SQUARE,
NENE PARADE, WISBECH,
CAMBRIDGESHIRE, PE13 3BH

T: 01945 467339
E: design@studio11architecture.co.uk
W: www.studio11architecture.co.uk

CLIENT	RTW Construction & Developments LTD
PROJECT	Proposed residential development at Small Drove/Dean Close, Weston
DRAWING	Public Open Space External Works 2 of 5

DRAWN	PROJECT DESIGNER	PROJECT DIRECTOR
JMG	KB	KB

DATE	SCALE	PAPER SIZE
21.09.2021	1:200	A1

DRAWING NUMBER

514.POSEW.02

Working in partnership with **Ralph Charman Associates** & **Eleven Consultants**

ARCHITECTURE