
STUDIO 11 ARCHITECTURE

All discrepancies are to be brought to the attention of the below office.

The copyright to this drawing is owned by Studio 11 Architecture.

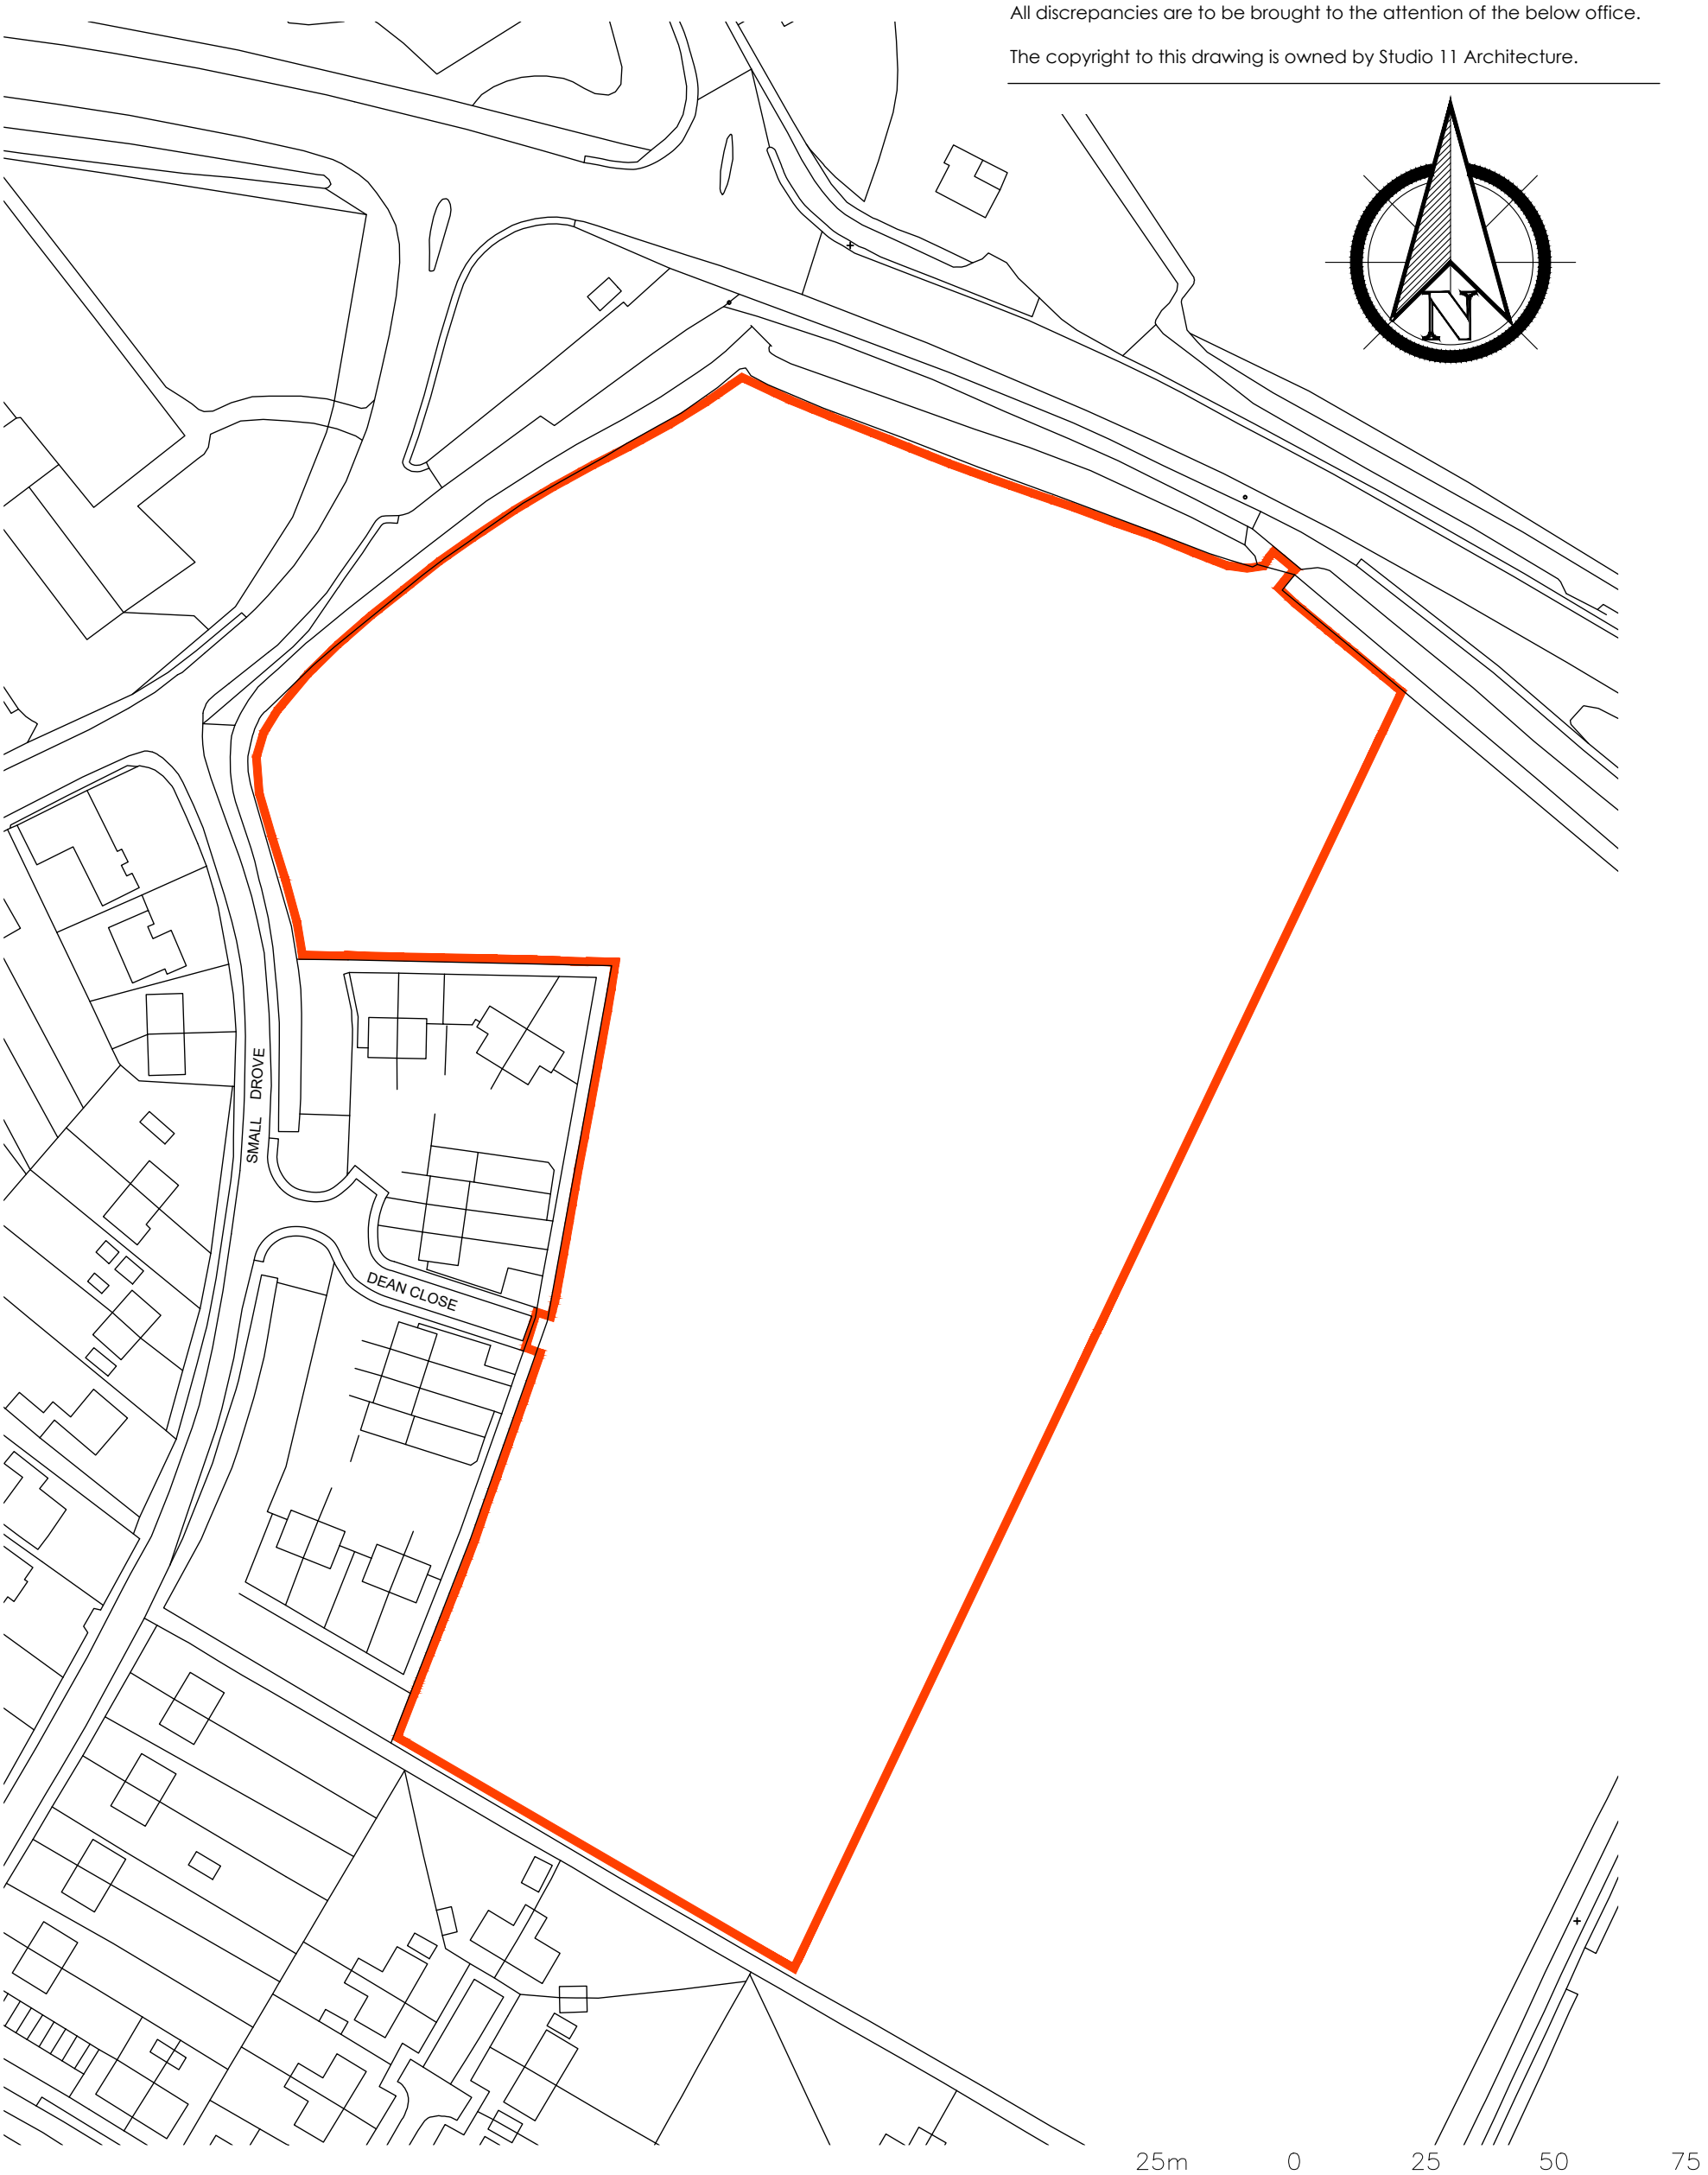

REVISION DATE DRAWN DESCRIPTION

STUDIO 11 architecture

THE BOATHOUSE, HARBOUR SQUARE,
NENE PARADE, WISBECH,
CAMBRIDGESHIRE. PE13 3BH

T: 01945 467339
E: design@studio11architecture.co.uk
W: www.studio11architecture.co.uk

CLIENT	RTW Construction & Developments Ltd	**DRAWN** EG	**PROJECT DESIGNER** KB	**PROJECT DIRECTOR** KB
PROJECT	Proposed residential development at Small Drove/Dean Close, Weston	**DATE** 16.09.2020	**SCALE** 1:1250	**PAPER SIZE** A3
DRAWING	Location Plan	**DRAWING NUMBER** 514.LP.01		

ARCHITECTURE