




CLOSE BOARD FENCE 1800MM HIGH

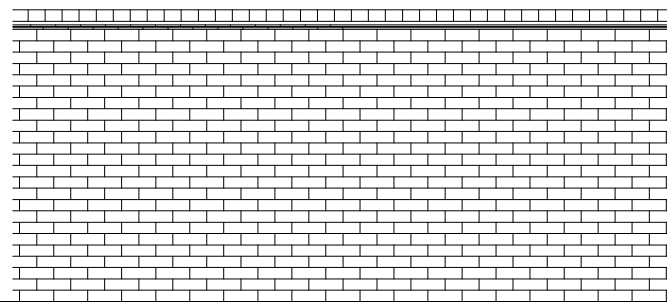


SCREEN WALL 1800MM HIGH

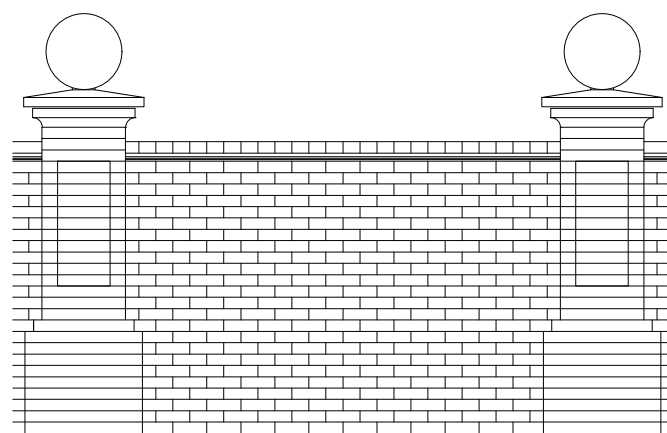


SCREEN WALL 1800MM HIGH WITH PIERS

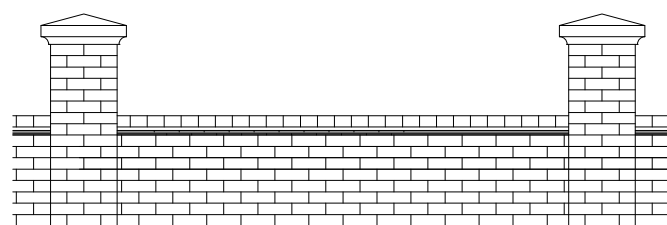

LOW BRICK WALL 600MM HIGH

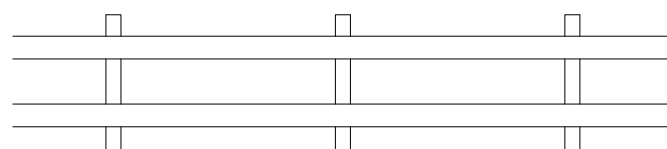

800MM HIGH POST & RAIL FENCE

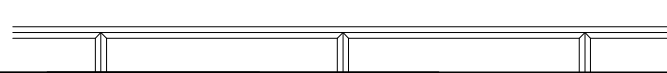

KNEE RAIL FENCE

B	23.08.2021	LAYOUT UPDATED TO IMPROVE PARKING & PRIVATE AMENITY SPACE
A	20.07.2021	ADDITIONAL 8 PLOTS ADDED
REV	DATE	DESCRIPTION



ASHWOOD
HOMES

1 Goodison Road, Lincs Gateway Business Park,
Spalding, Lincs, PE12 6FY **T: 01406 490590**

PROJECT:
PROPOSED RESIDENTIAL DEVELOPMENT AT
HIGH ROAD
WESTON

DRAWING TITLE:
BOUNDARY TREATMENT

SCALE: 1:500 @ A1	DATE: 23.08.2021
DRAWN: AR	REV: B
DRAWING No: 131 - BT - 01	