

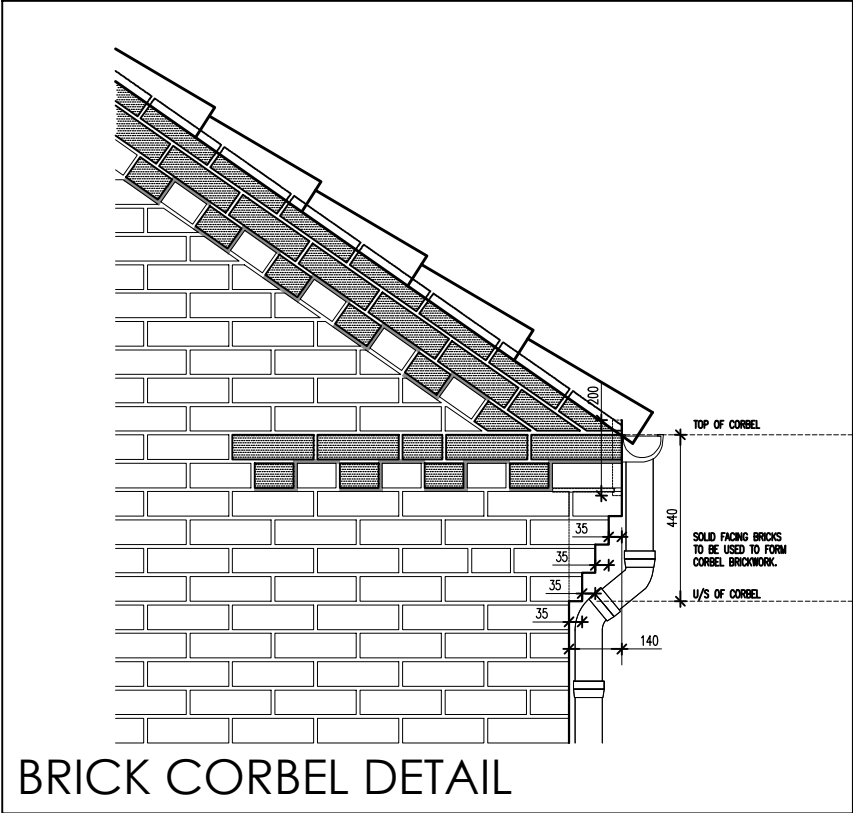
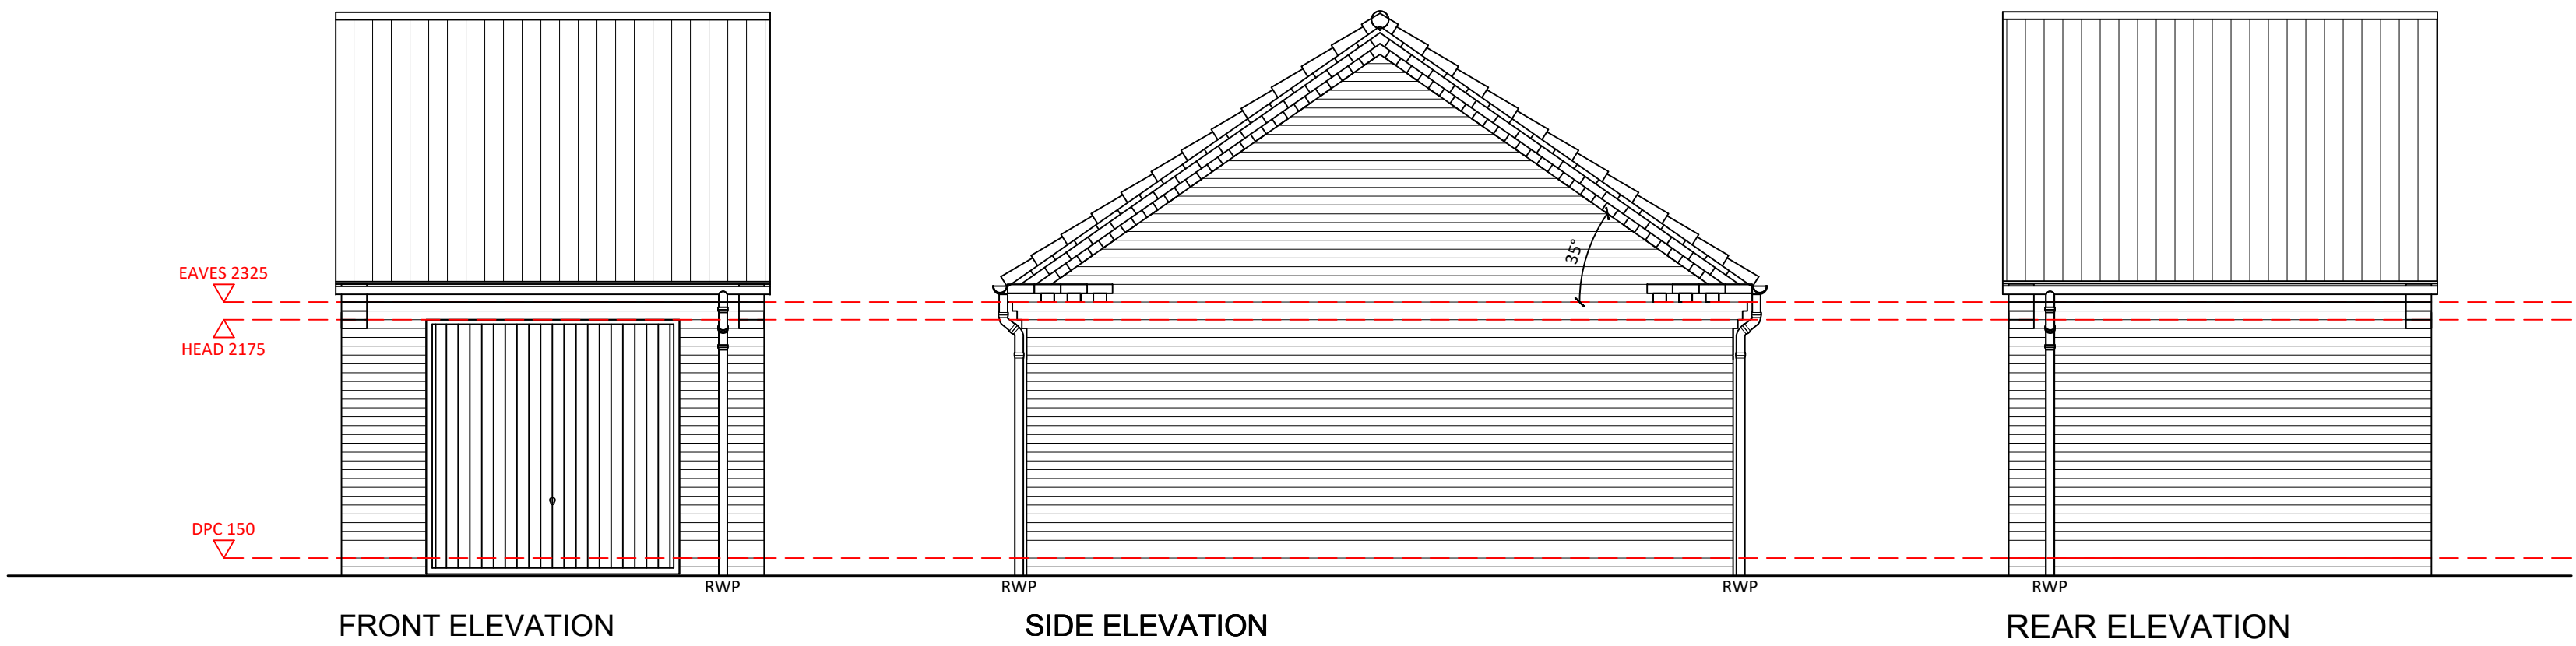
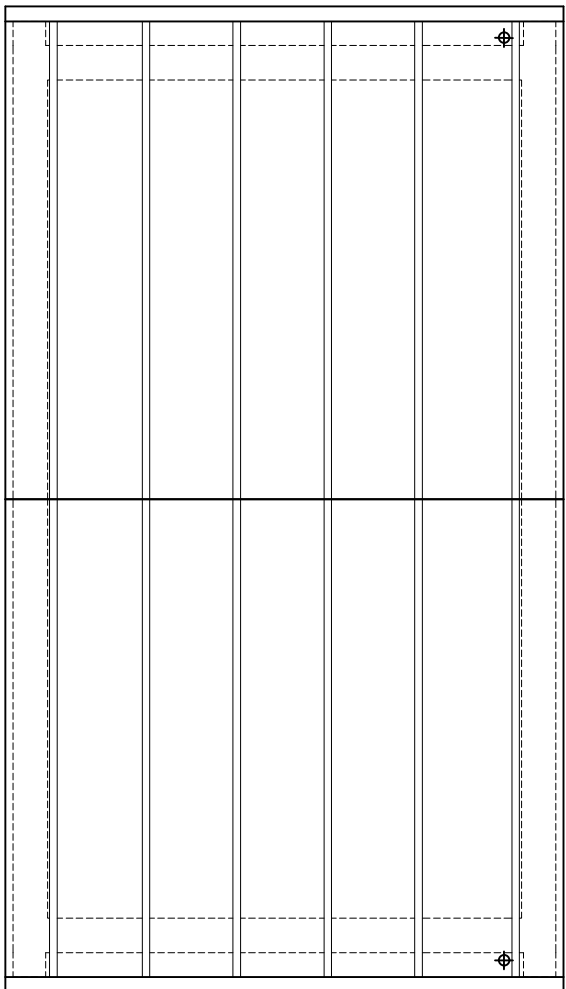


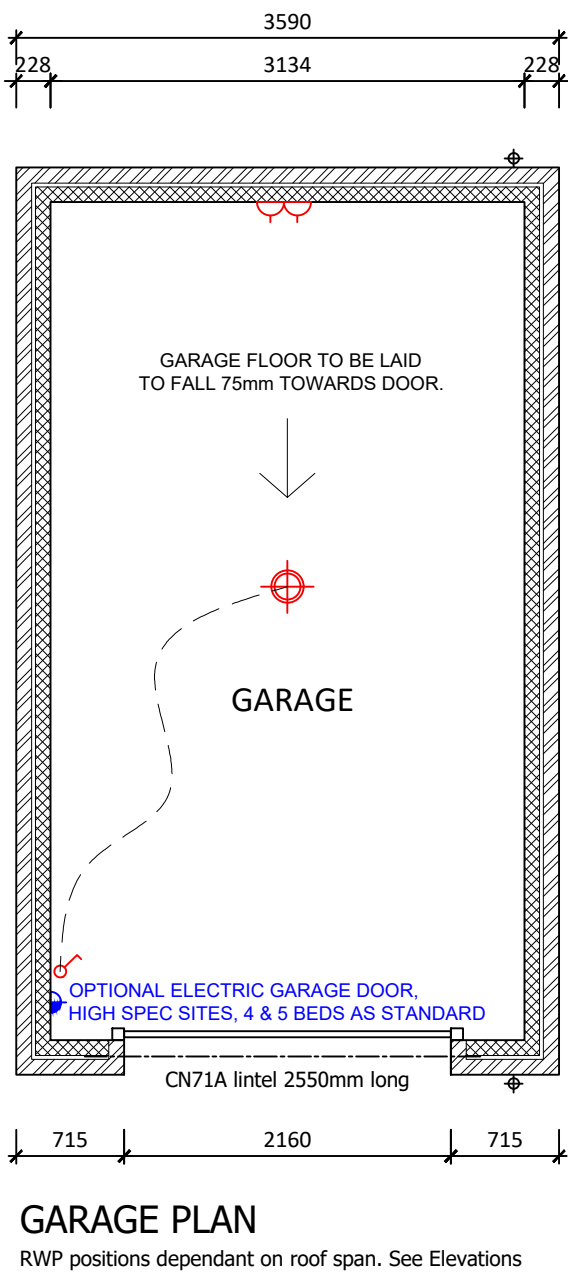

WALL LEGEND

EXTERNAL CAVITY	
	102.5mm FACING BRICKWORK
	26mm CAVITY
	100mm DUROX SUPABLOCK

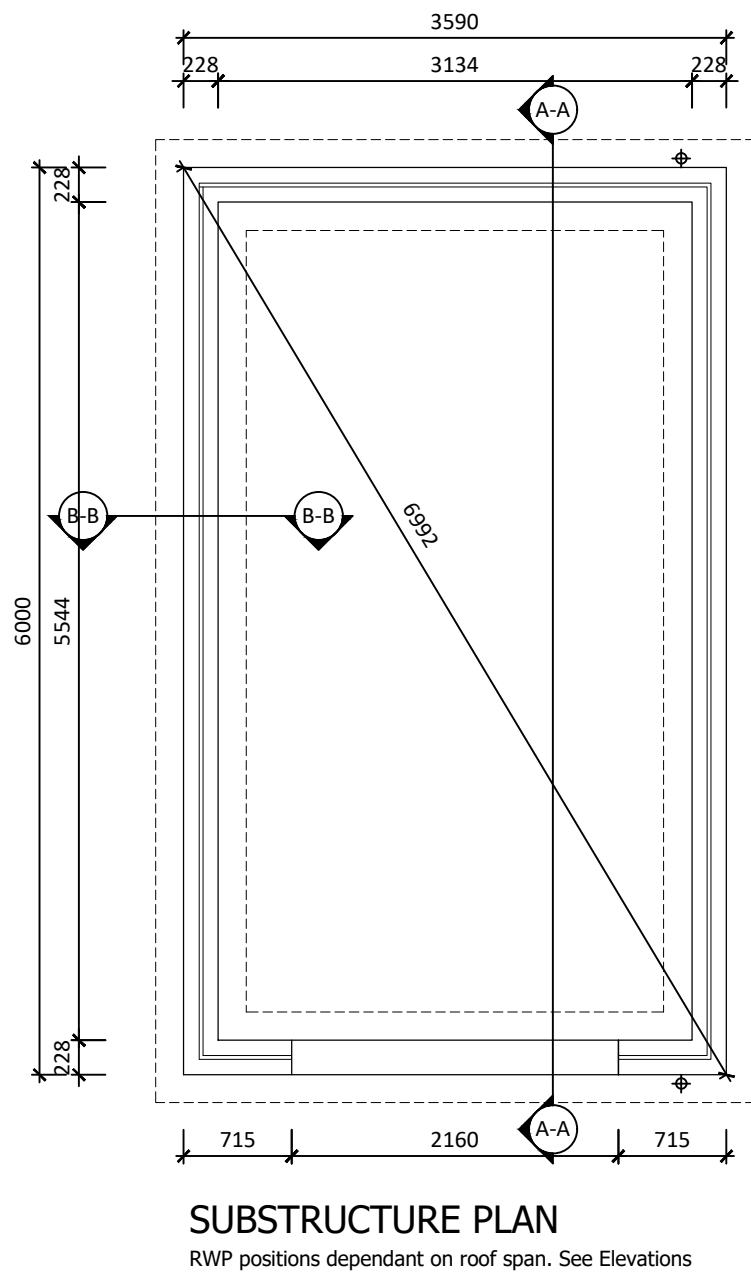

REV	DATE	DESCRIPTION

ASHWOOD
HOMES

1 Goodison Road, Lincs Gateway Business Park,
Spalding, Lincs, PE12 6FY T: 01406 490590

PROJECT:
PROPOSED RESIDENTIAL DEVELOPMENT AT
HIGH ROAD, WESTON

DRAWING TITLE:
SINGLE GARAGE 1

SCALE: 1:50 @ A1	DATE: 08.11.2021
DRAWN: GB	REV:
DRAWING No: 131 - SG - 001	

ASSOCIATED PLOTS :