




GROUND FLOOR

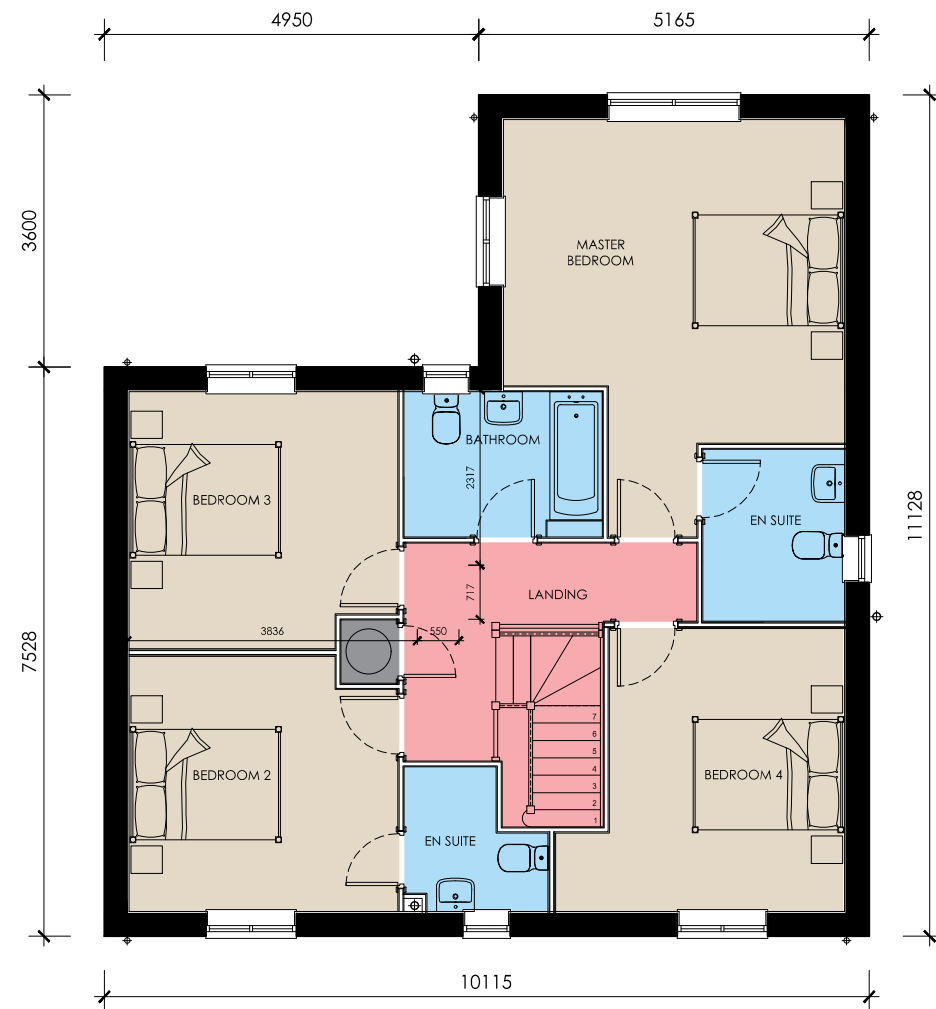

FIRST FLOOR

Rev.	Date	Description



AS SHOWN PLOTS:



ASHWOOD
HOMES

1 Goodison Road, Lincs Gateway Business Park,
Spalding, Lincs. PE12 6FY T: 01406 490590

PROJECT:
PROPOSED RESIDENTIAL DEVELOPMENT AT
STREET
TOWN

HOUSE TYPE:
TAY - (1770 FT²)

DRAWING TITLE:
DESIGN SHEET

SCALE: 1:100 @ A3	DATE: 11.09.2019
DRAWN: XX	REV: -
DRAWING No: 19.0 - TAY - 002	