THIS DRAWING IS NOT TO BE USED FOR CONSTRUCTION.
DO NOT SCALE FROM THIS DRAWING

REV DATE NOTES

50

58

71

69


MOULTON CHAPEL ROAD

N

0 1 2 3 4 5 10 20
Scale 1:200

SITE LOCATION PLAN
SCALE 1:1250

0 10 20 30 40 50 100
Scale 1:1250

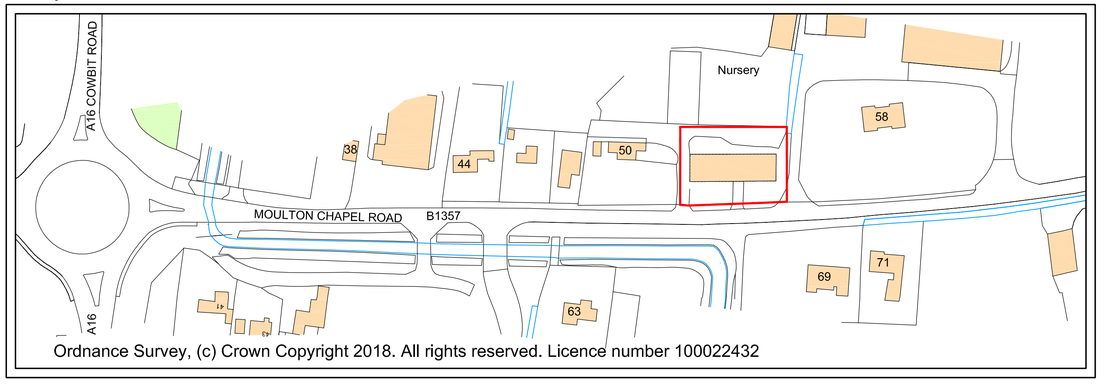

Ordnance Survey, (c) Crown Copyright 2018. All rights reserved. Licence number 100022432

ASHGROVE ASSOCIATES
Architectural Consultants

ASHGROVE LODGE, AUSTENDYKE ROAD
WESTON HILLS, LINCOLNSHIRE
PE12 6BZ ~ T.07852 227448

Project
PROPOSED DWELLINGS
LAND ADJ. TO No. 50
MOULTON CHAPEL ROAD
COWBIT
LINCOLNSHIRE, PE12 OXD

Client
DATUM 1 Ltd
4 SHIVEAN GATE
MOULTON
SPALDING
LINCOLNSHIRE
PE12 6PL

Title
SITE LOCATION & EXISTING SITE LAYOUT

Drawing No.
AA-18-010/00

Scale	Date	Revision
1:200 & 1:1250 @ A1	AUG 18	