




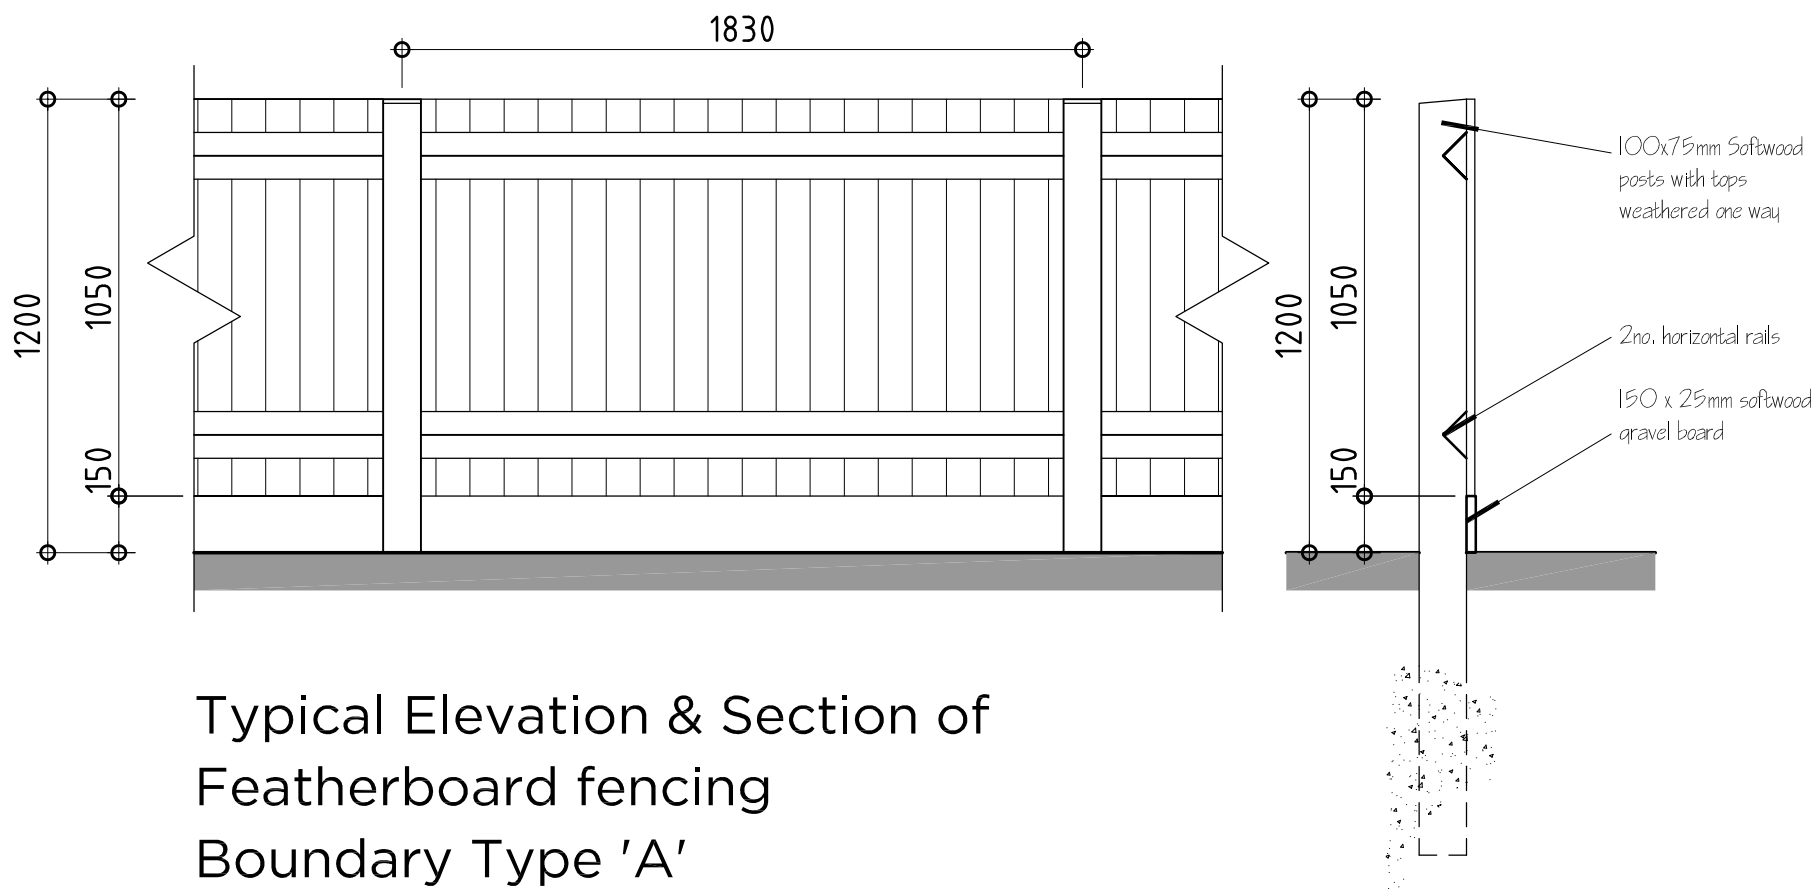


Typical Elevation & Section of
Featherboard fencing
Boundary Type 'A'

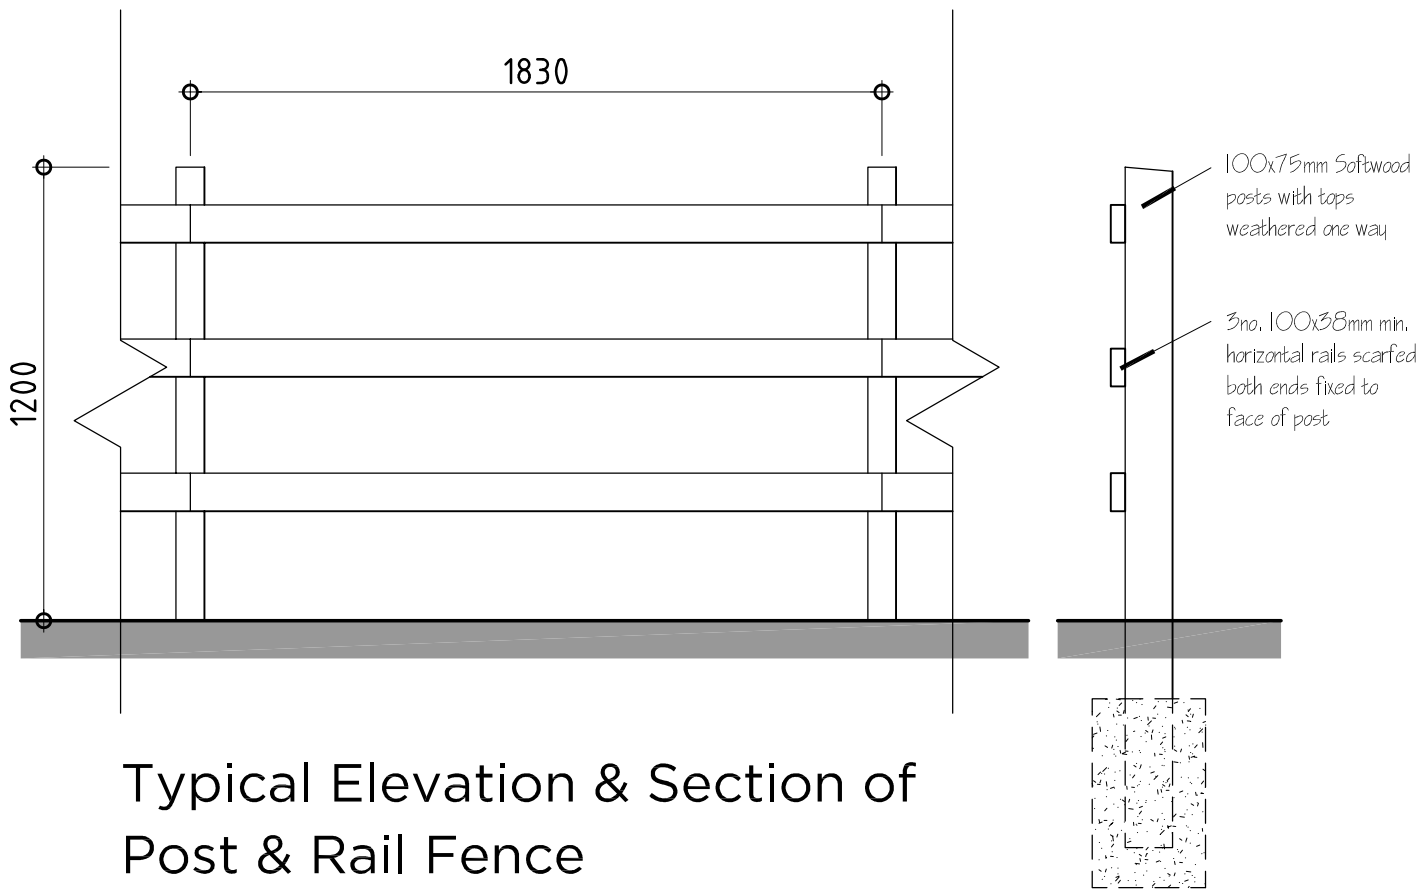


Typical Elevation & Section of
Post & Rail Fence
Boundary Type 'B'

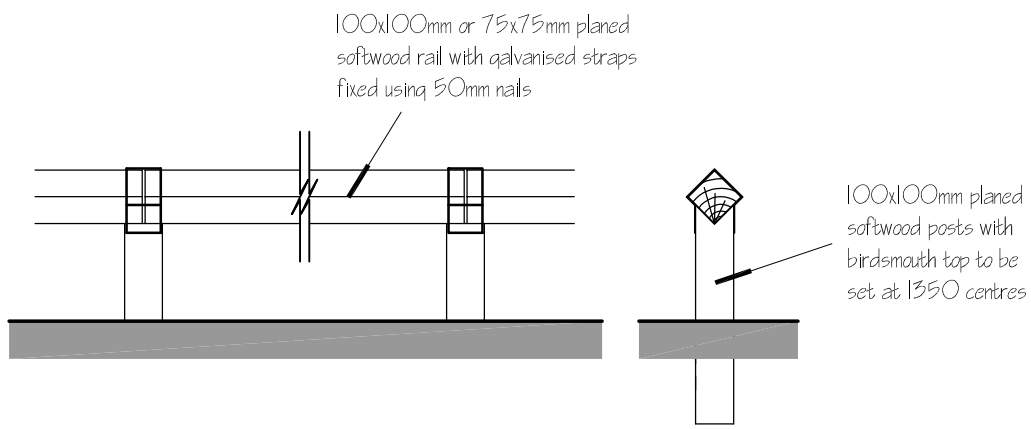

Typical Elevation & Section of
Timber Knee Rail
Boundary Type 'C'

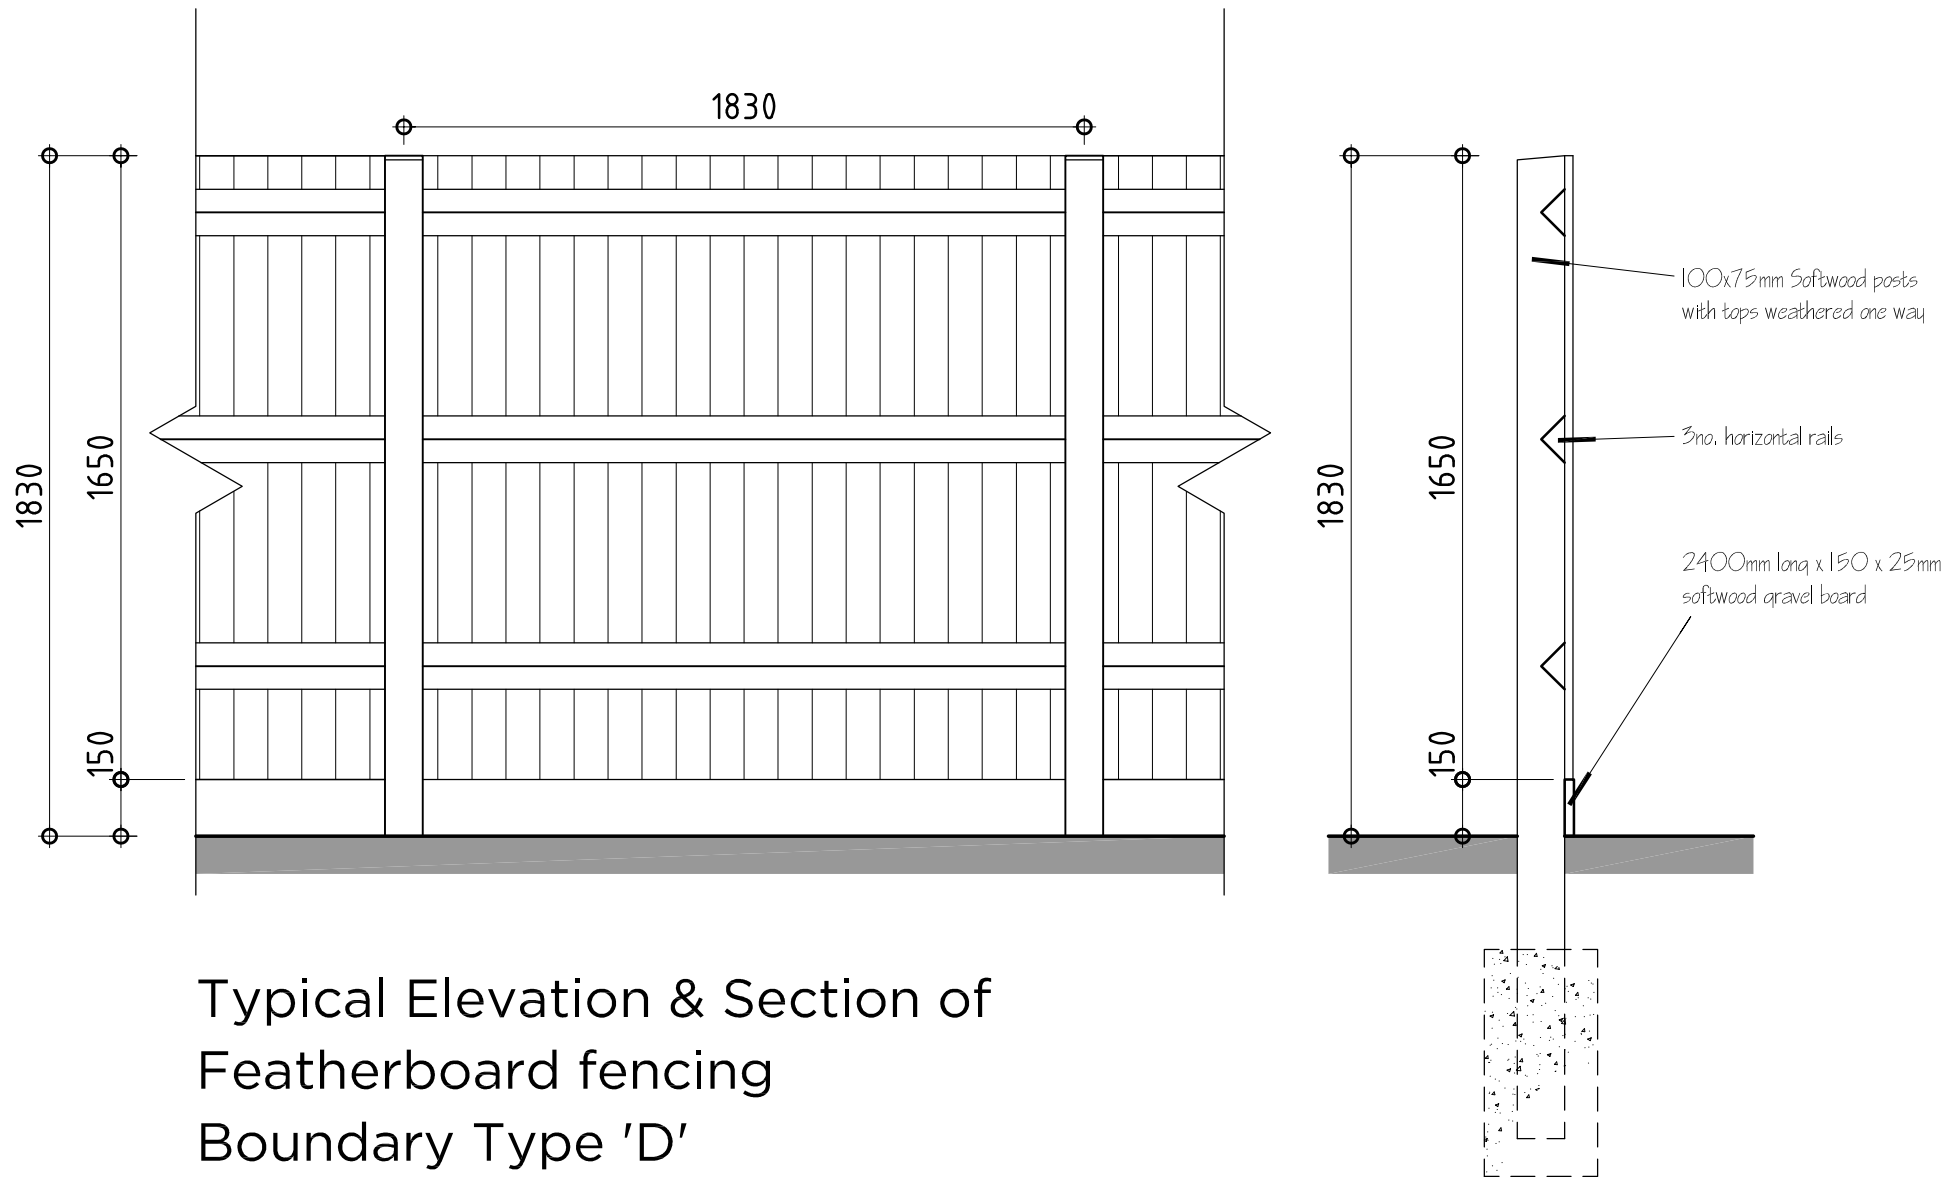

Typical Elevation & Section of
Featherboard fencing
Boundary Type 'D'

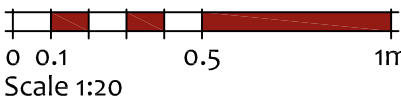

seven22
ARCHITECTURE LTD

22 SHORE VIEW, PETERBOROUGH
CAMBRIDGESHIRE, PE7 8FS
E:info@seven22.co.uk ~ T.07799 585277

PROJECT
PROPOSED BUNGALOW
LAND ADJACENT 2 FENGATE DROVE
WESTON HILLS
LINCOLNSHIRE
PE12 6DJ

CLIENT
HIGHGROVE HOMES (SPALDING) LTD

TITLE
PROPOSED BOUNDARY TREATMENTS

DRAWING No.
078 P02

SCALE 1:20 @ A1	DATE OCT 2023	REV
--------------------	------------------	-----