




Contractor to check all Dimensions on site prior to ordering materials / commencing work. If in doubt then please ask

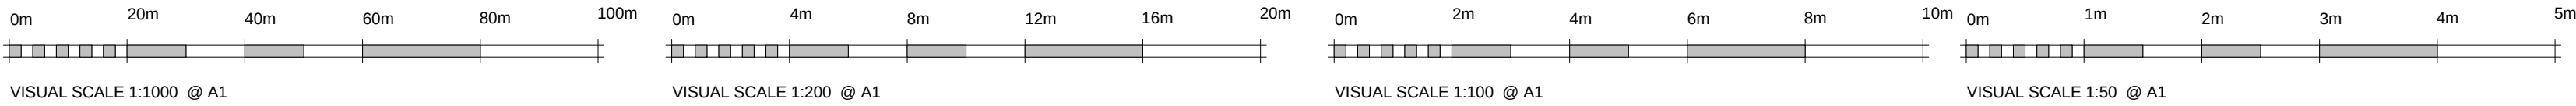


Contractor to check all Dimensions on site prior to ordering materials / commencing work. If in doubt then please ask

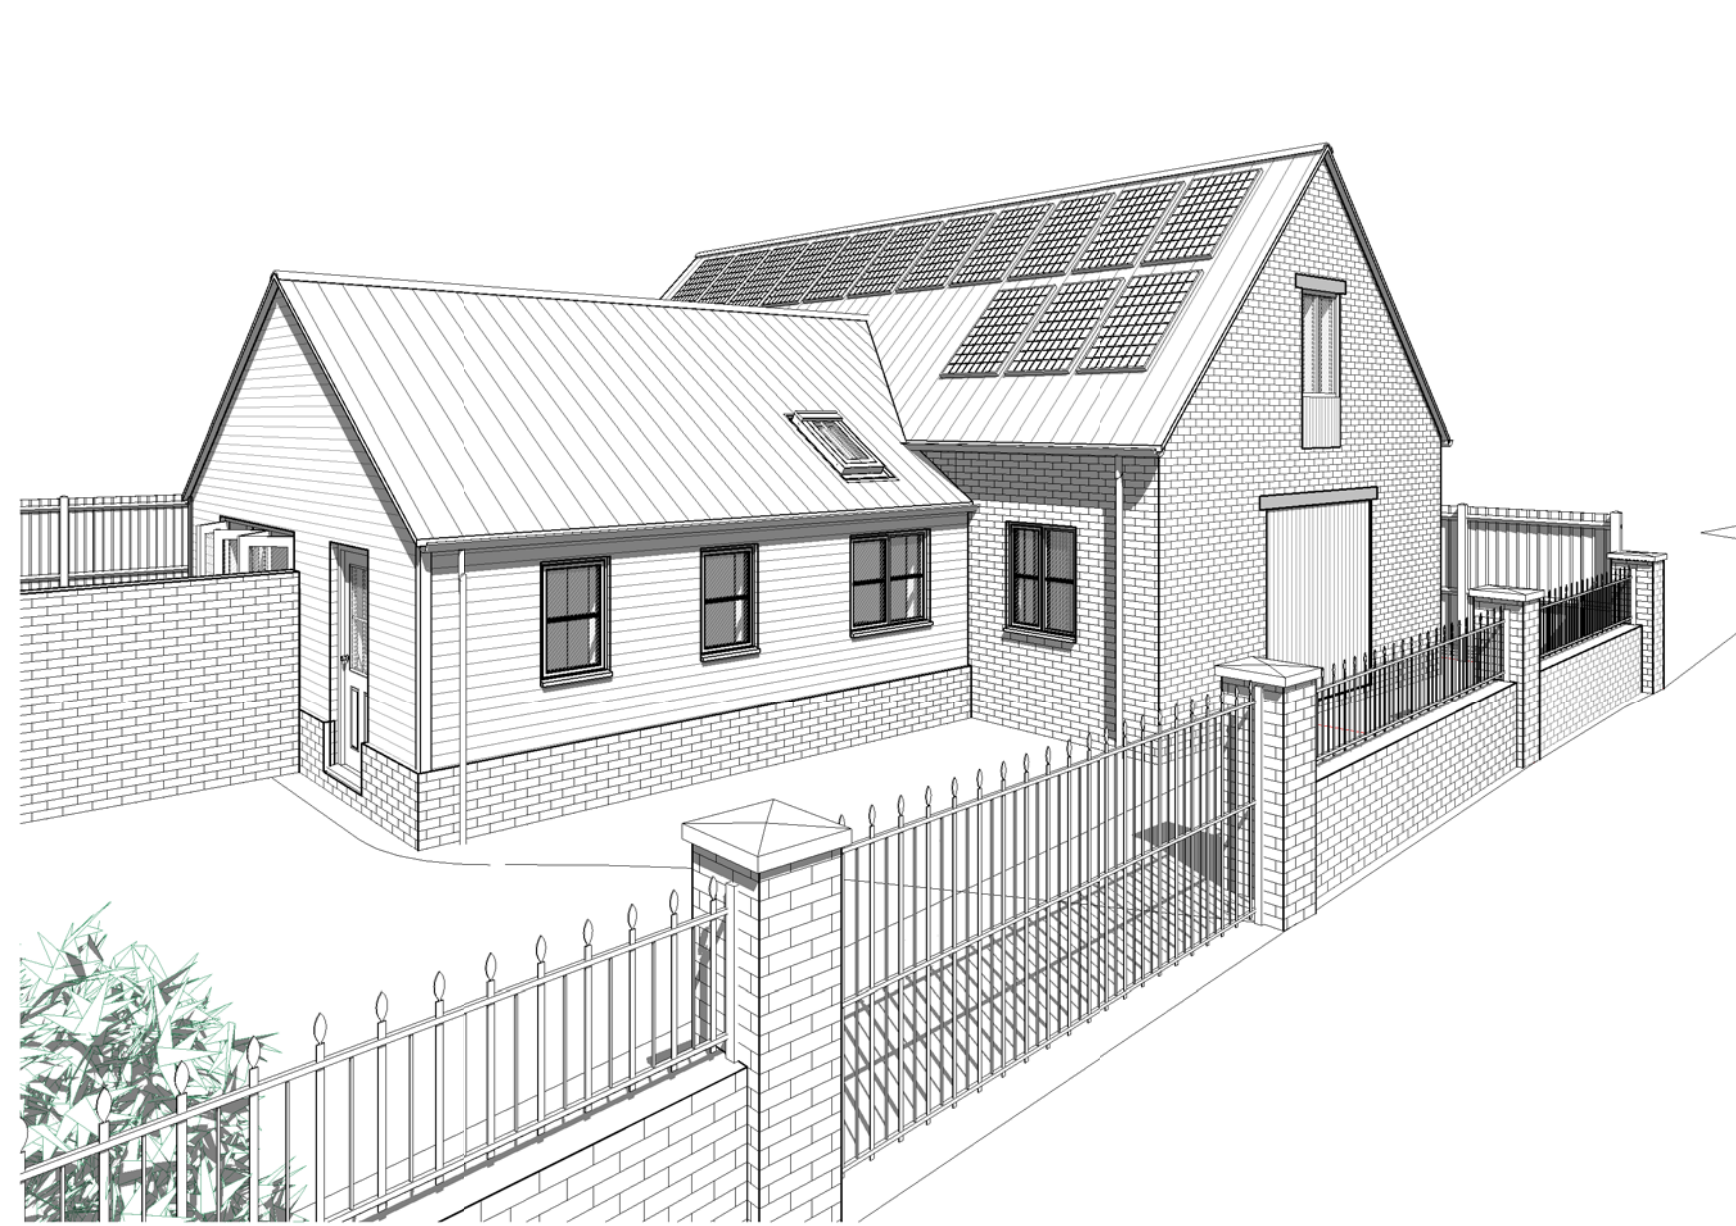


3D View 1

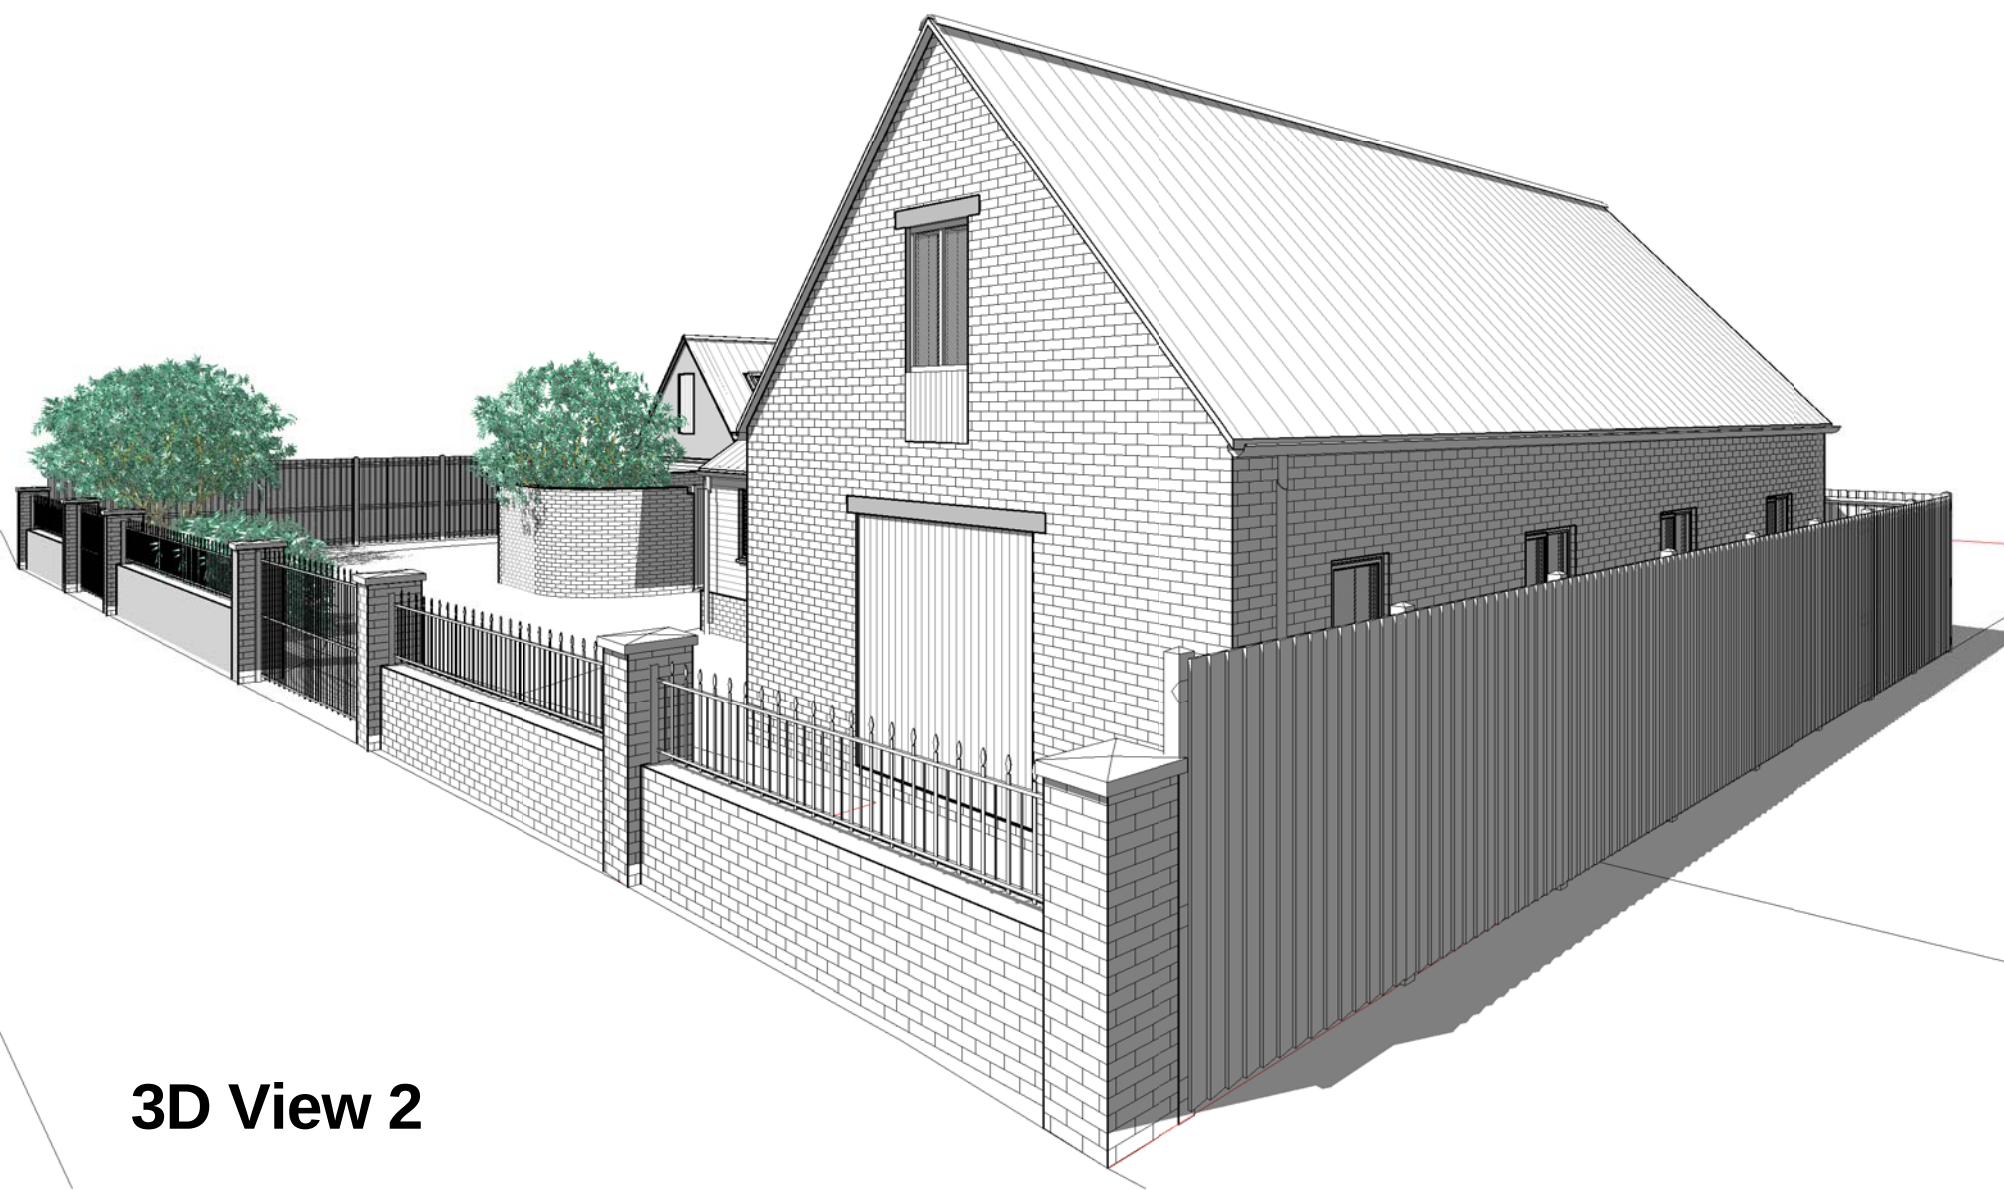


3D View 2

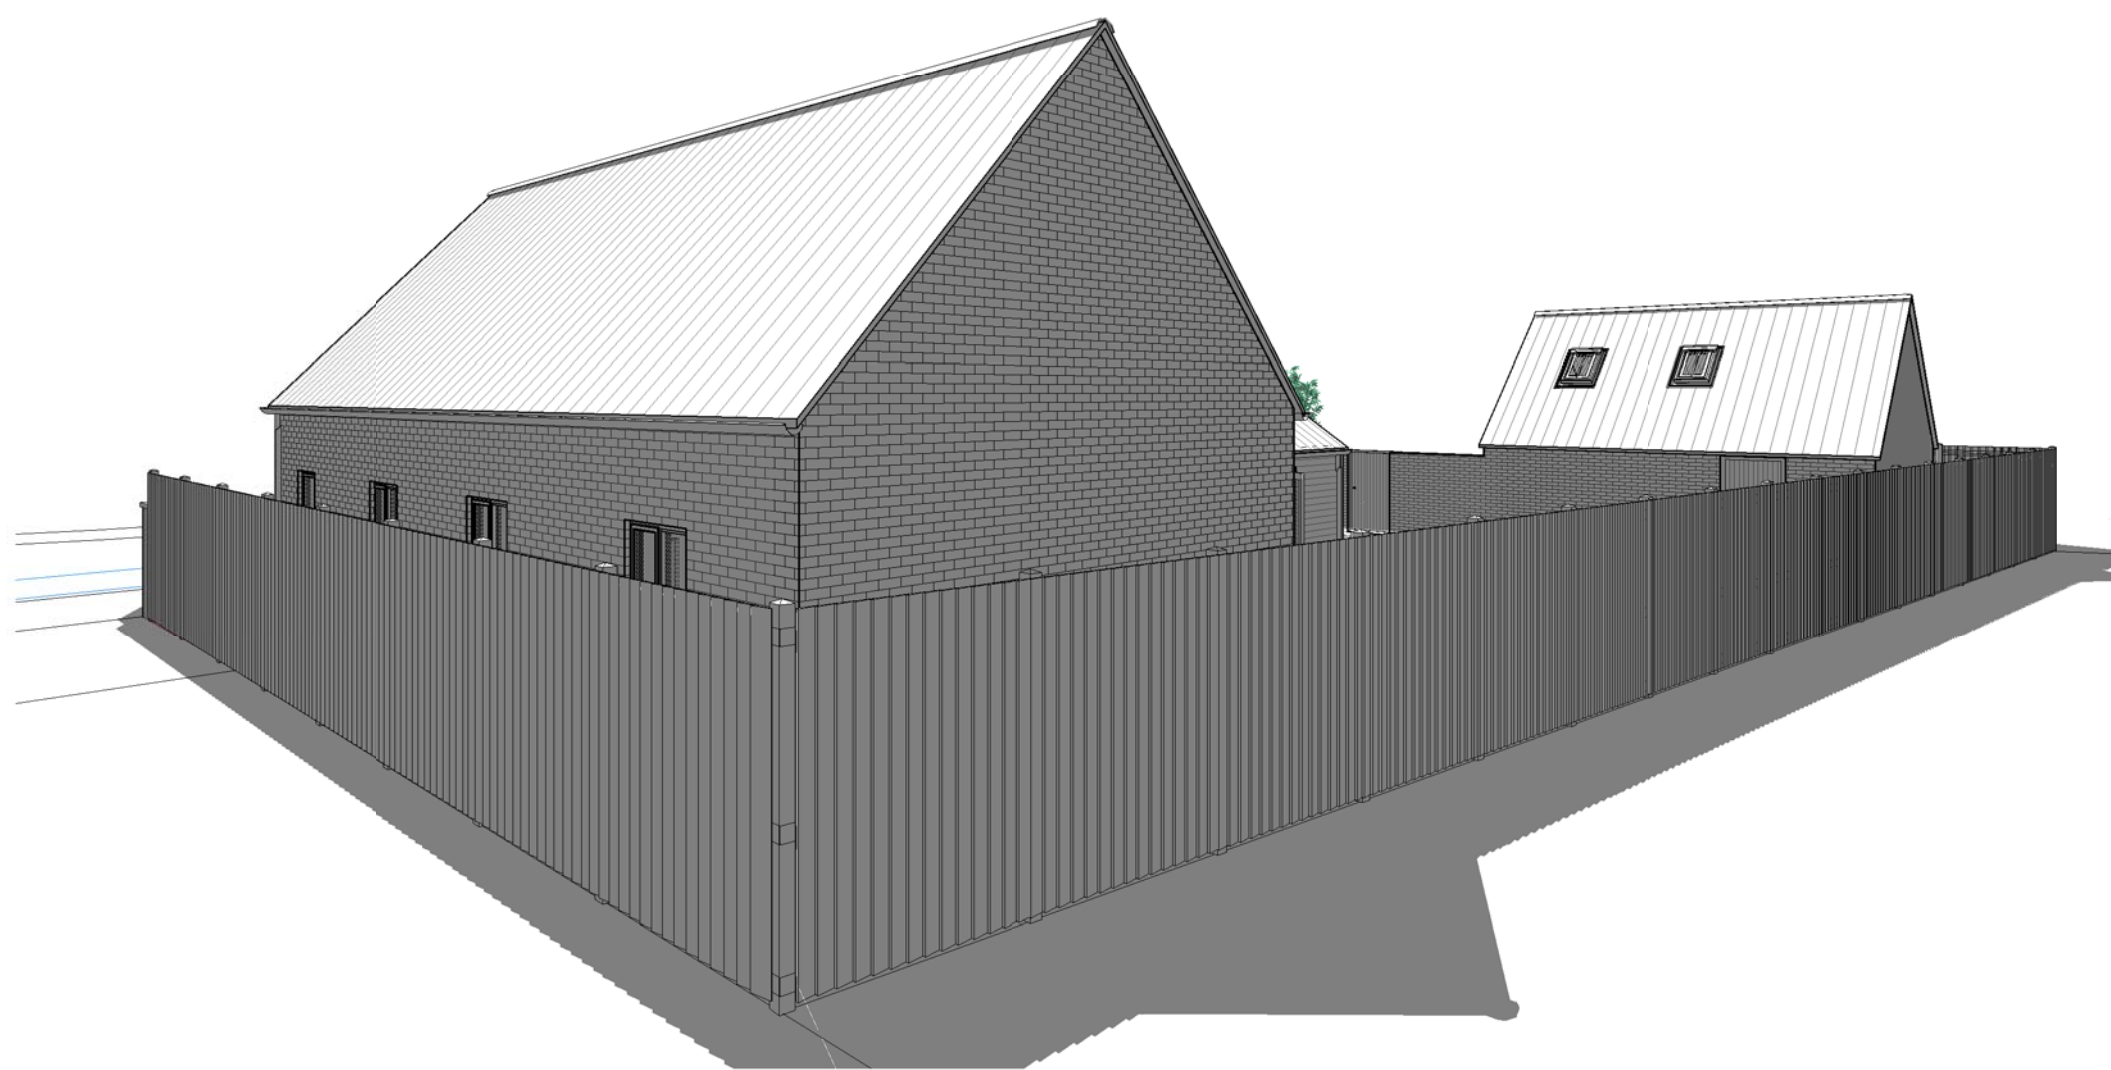


3D View 3

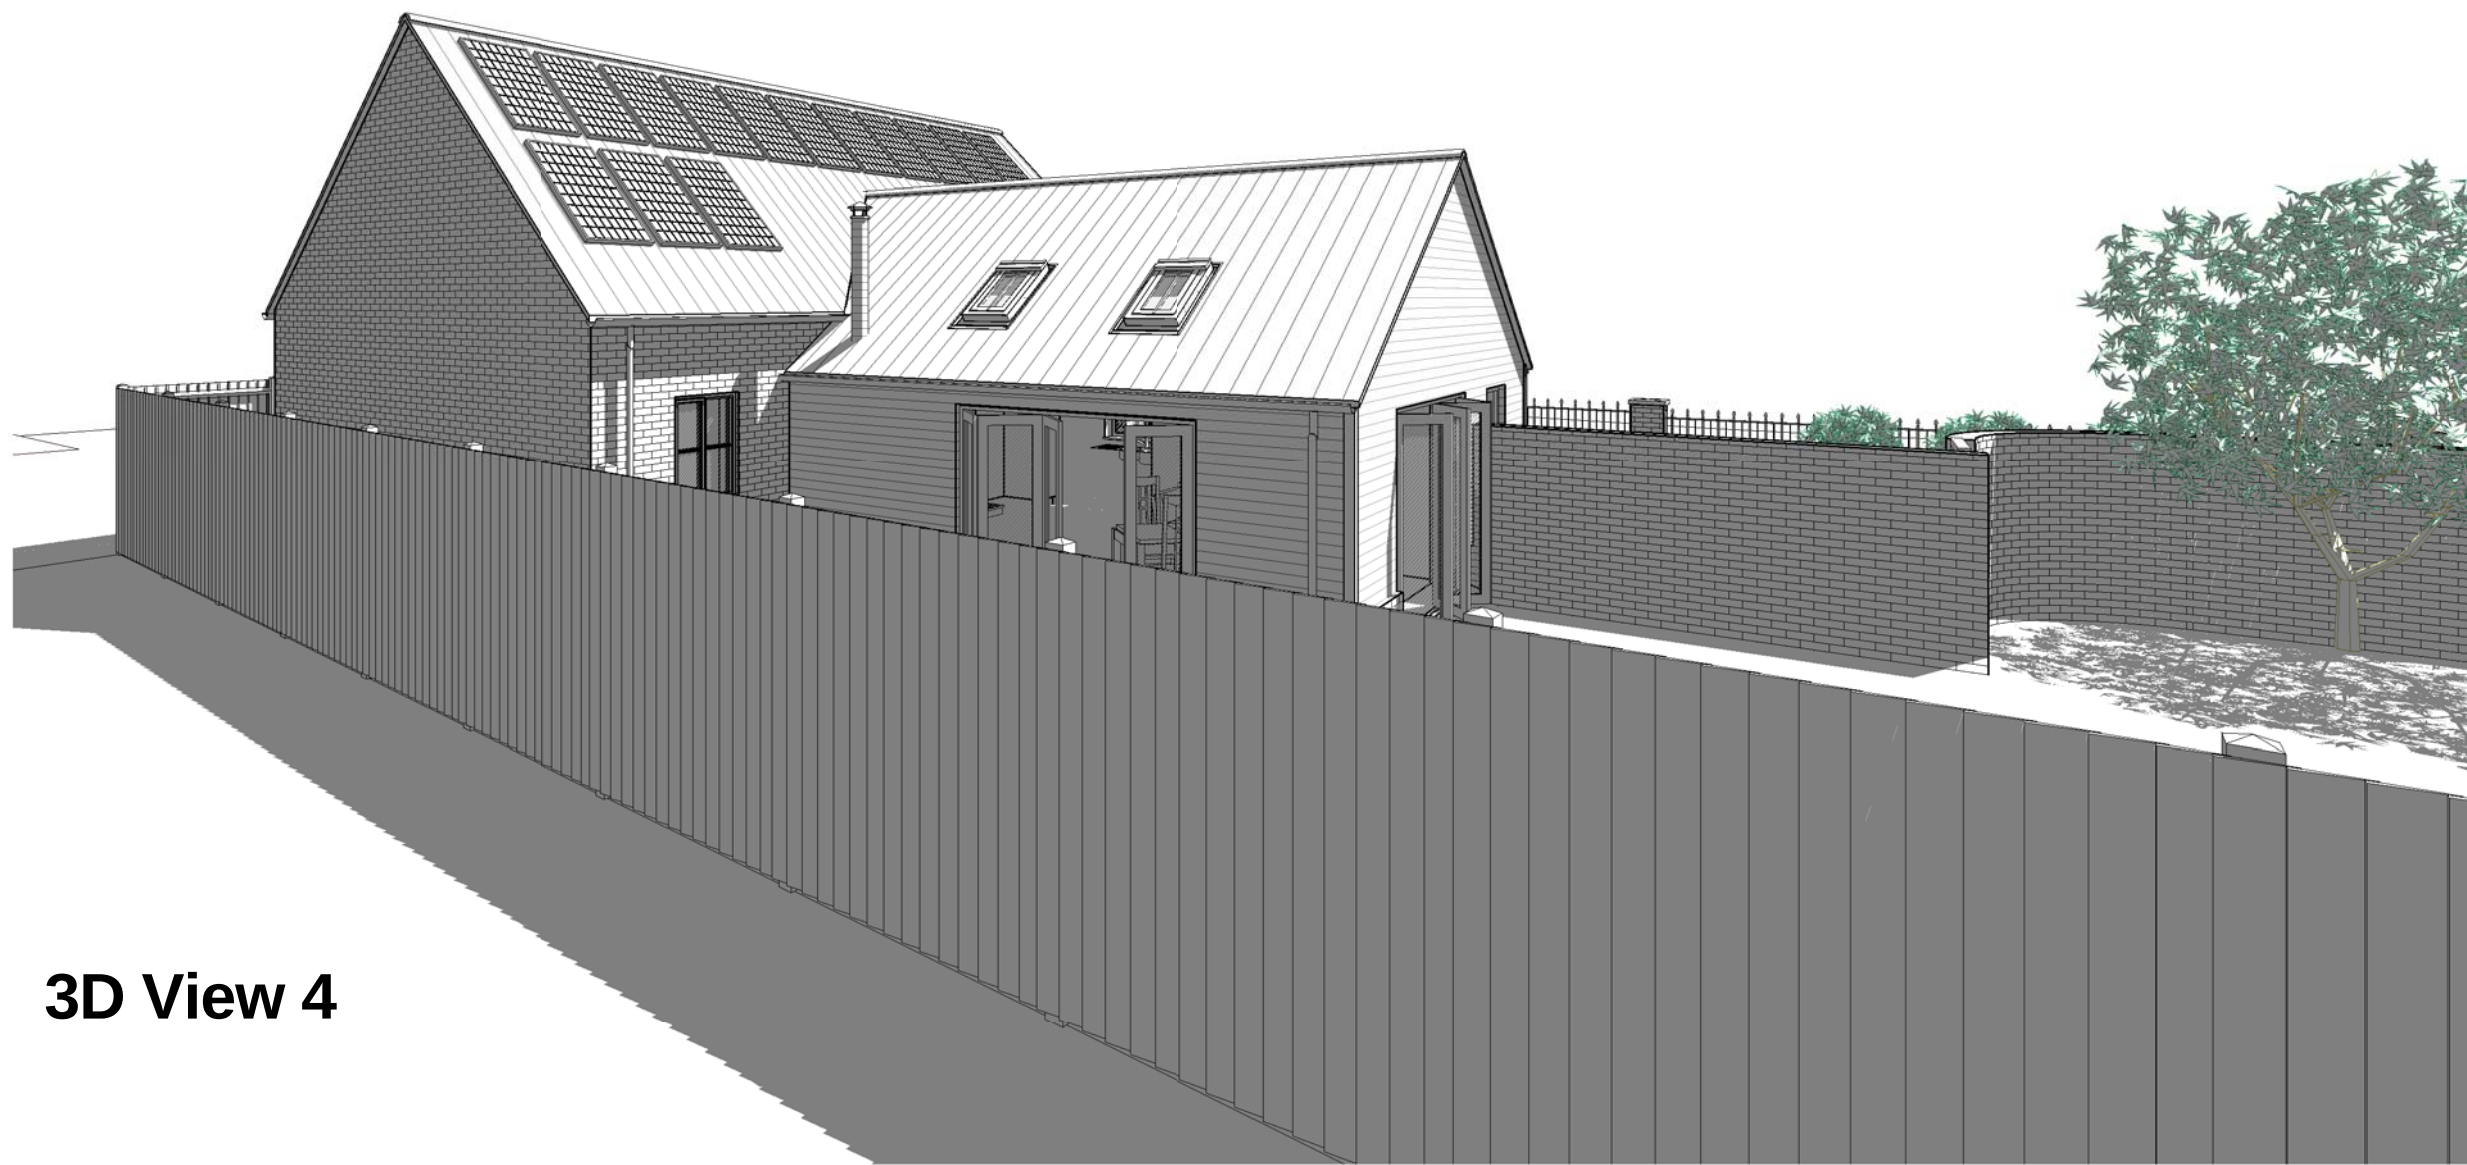

3D View 4

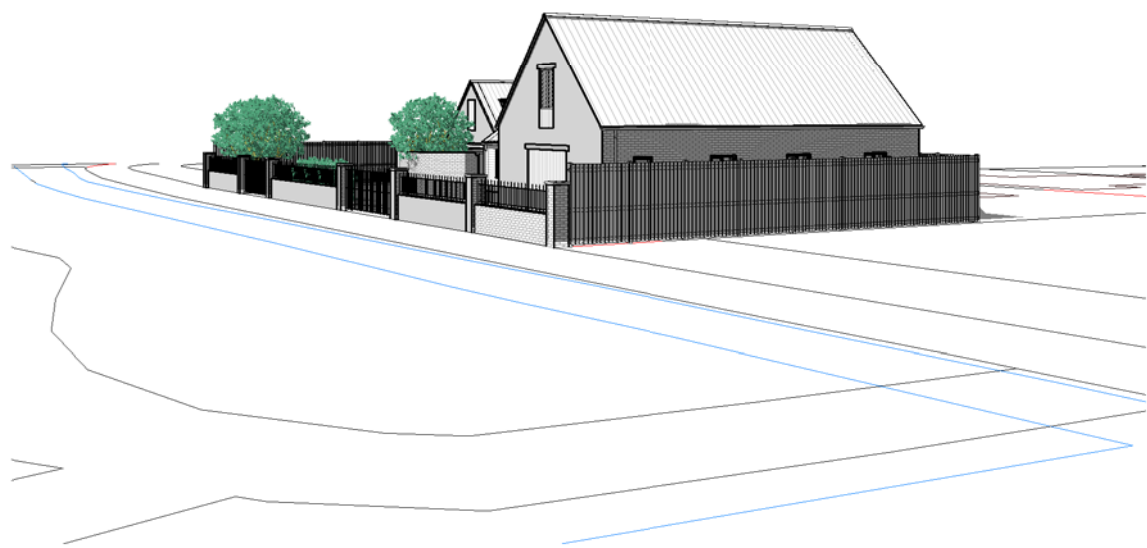

3D View 5

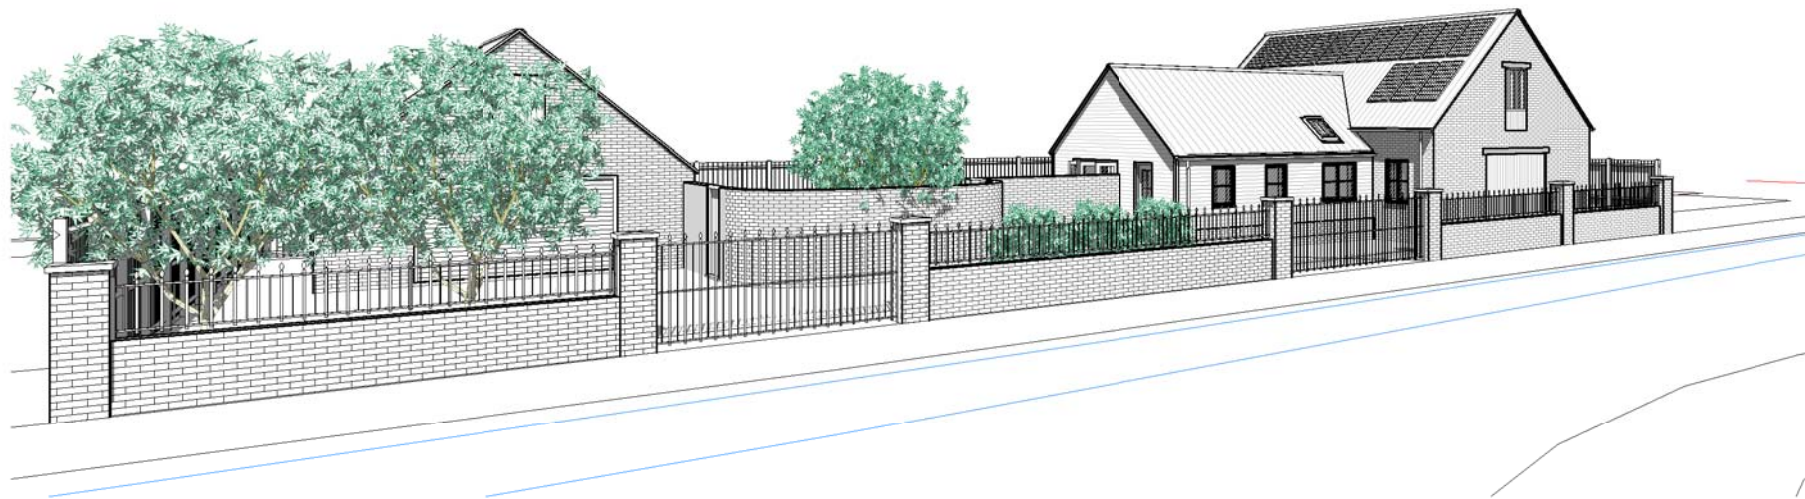

3D View 6



3D View 7

GENERAL CONDITIONS
Contractors are responsible for checking all dimensions on site when work commences and before ordering any materials. Any discrepancies should be brought to the attention of the Client for remedial action before commencing further.
All materials not specified to be of a standard suitable for the work proposed and be fit for purpose. All work to be in accordance with good building practise and all necessary BS codes for Workmanship on Building Sites.

Client: **Mr M Ford**


Site: **97 Small Drove Weston**

Drg Title: **Visuals**




Contract No	Drg No	Revision:
2465	002	


Contractor to check all Dimensions on site prior to ordering materials / commencing work. If in doubt then please ask

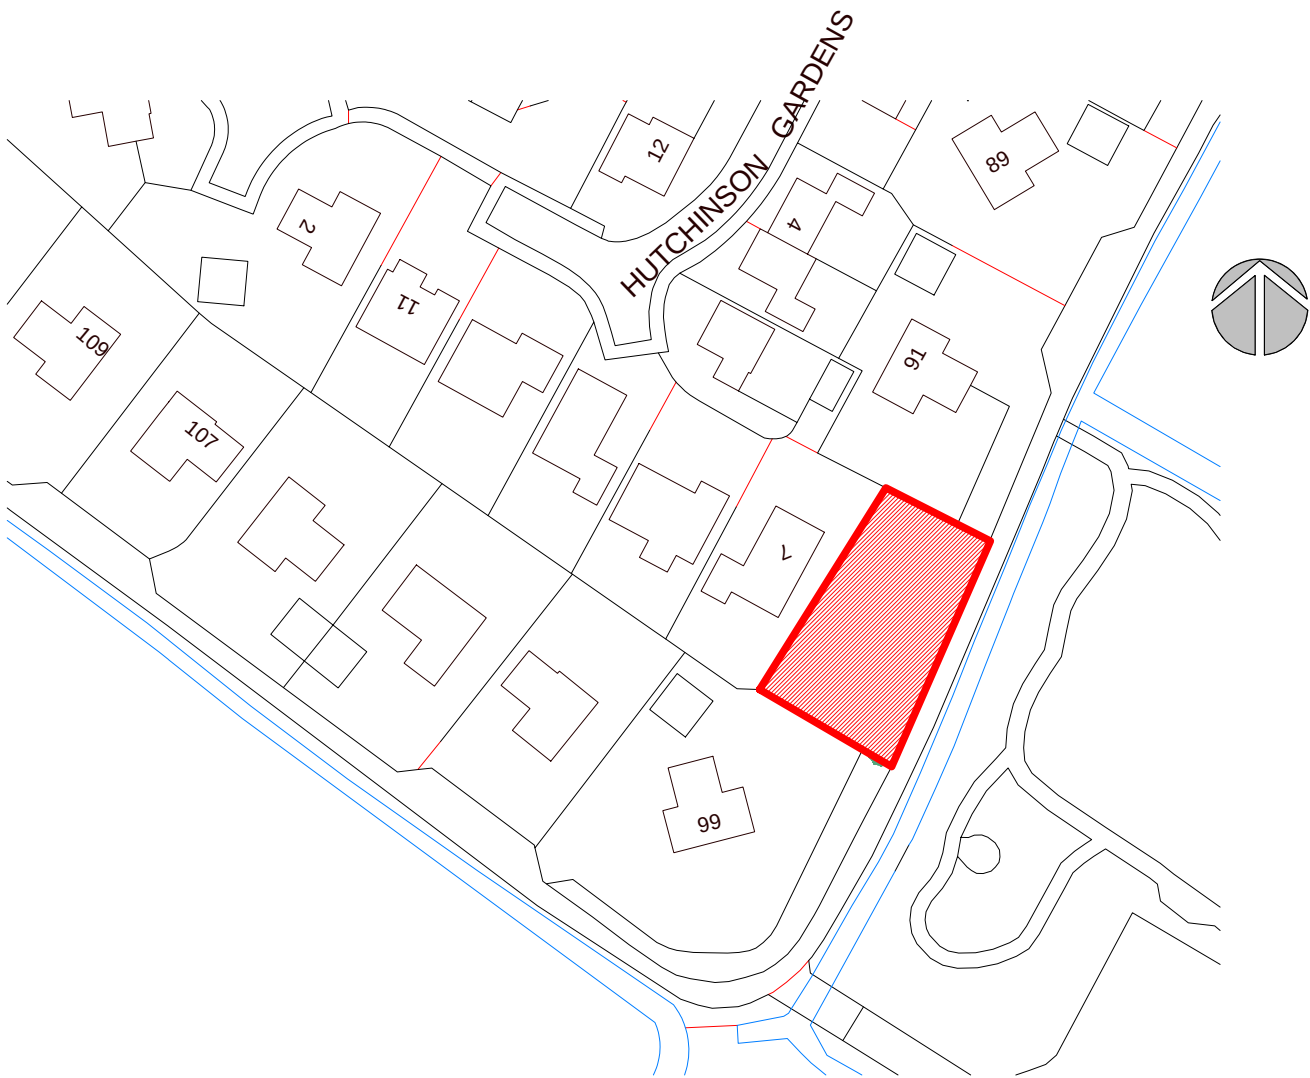


Site Location Plan
1 : 1000

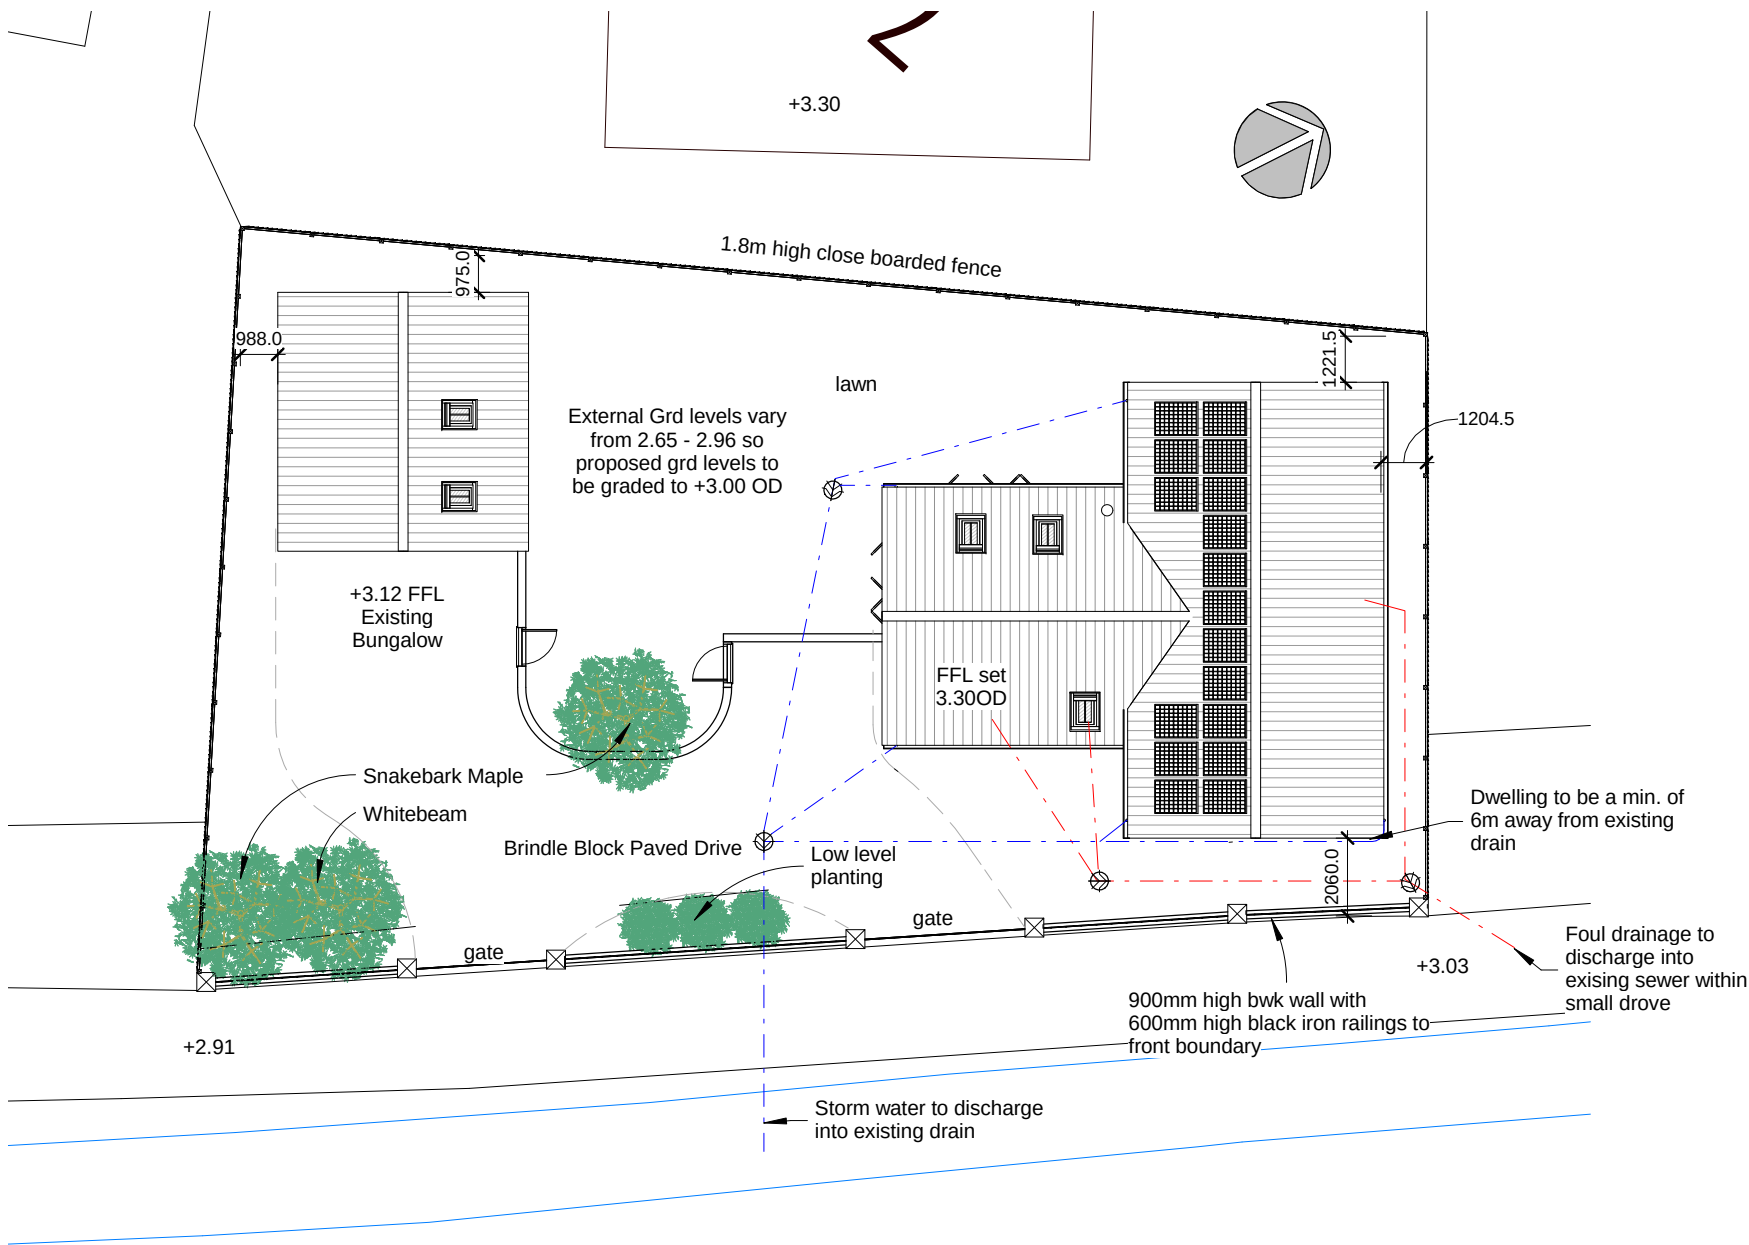


Site Block Plan
1 : 200

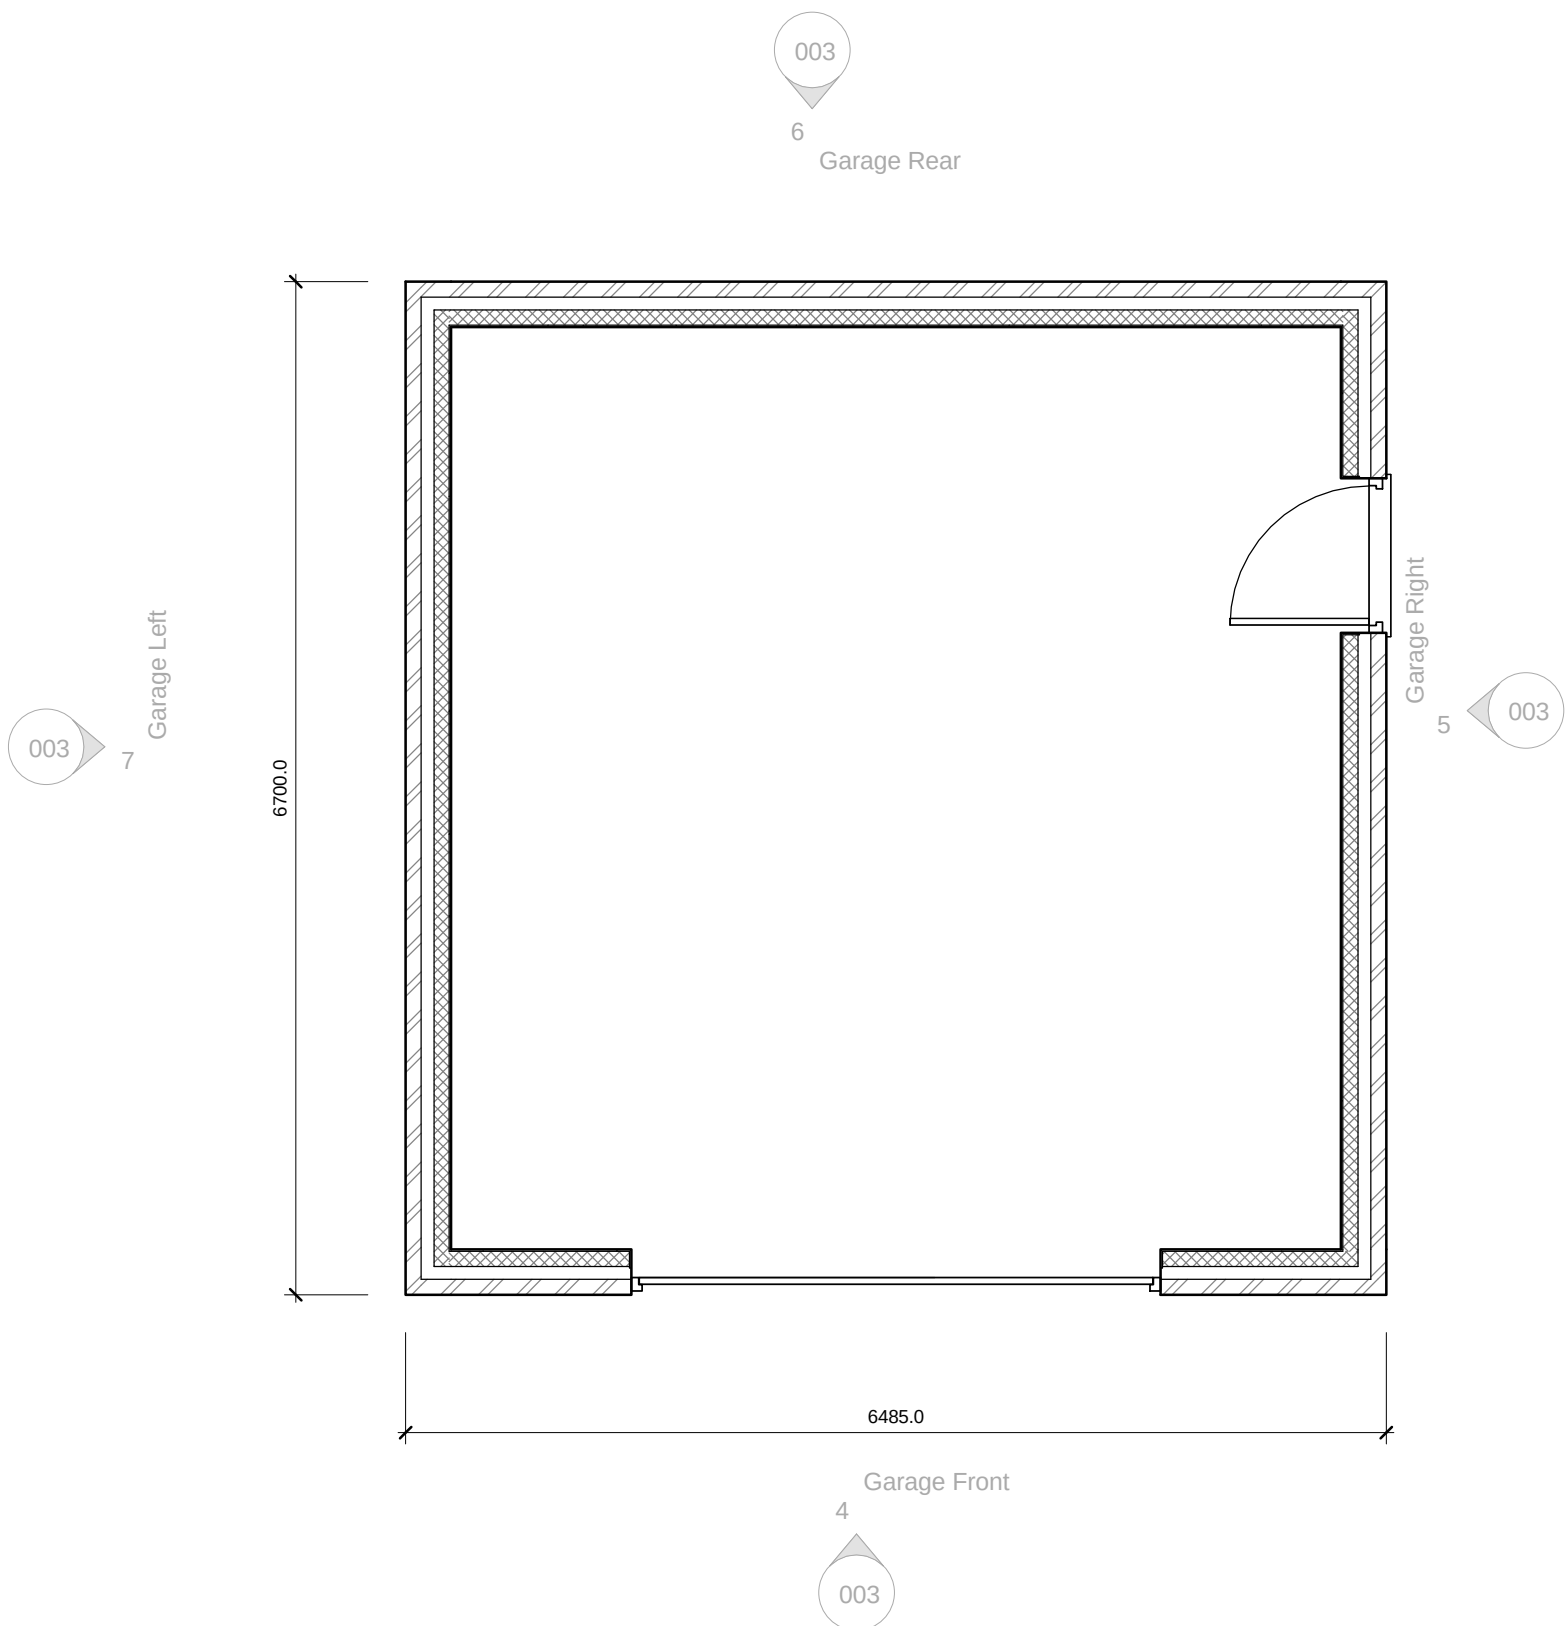


05 - Garage Plan
1 : 50

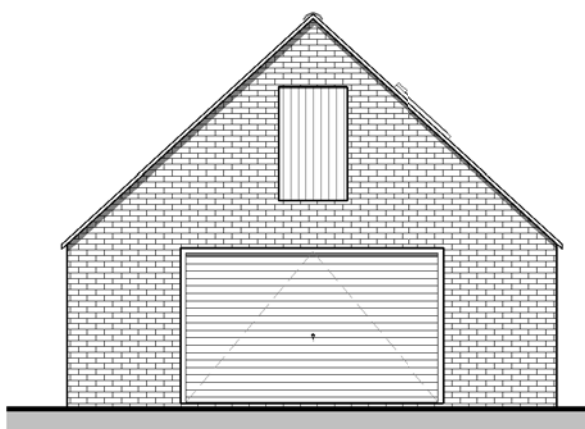


Garage Front
1 : 100

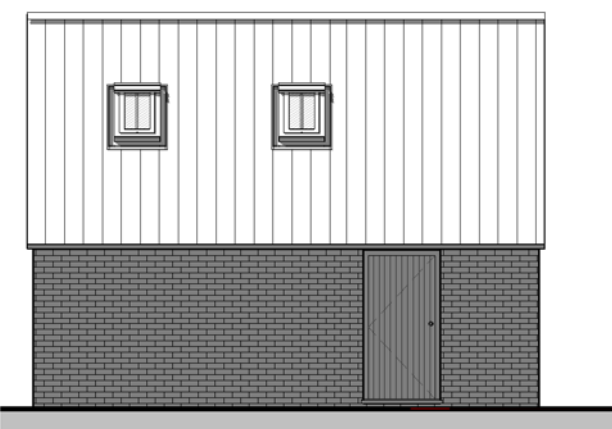

Garage Right
1 : 100

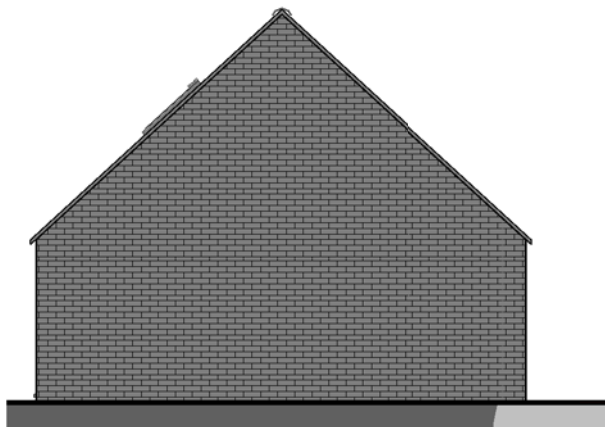

Garage Rear
1 : 100

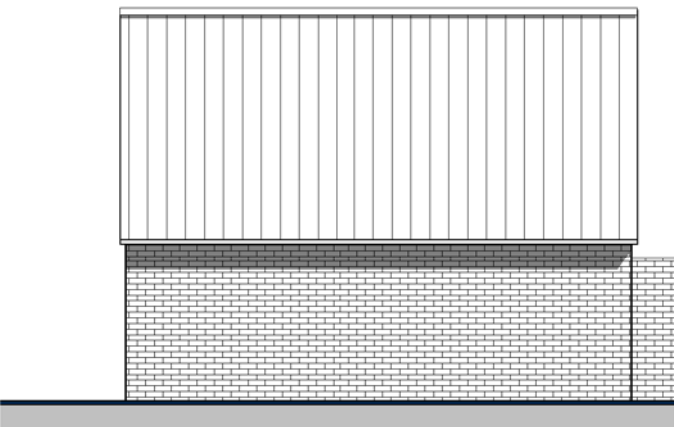

Garage Left
1 : 100

GENERAL CONDITIONS
Contractors are responsible for checking all dimensions on site when work commences and before ordering any materials. Any discrepancies should be brought to the attention of the Client for remedial action before commencing further.
All materials not specified to be of a standard suitable for the work proposed and be fit for purpose. All work to be in accordance with good building practise and all necessary BS codes for Workmanship on Building Sites.

Client: Mr M Ford

Site: 97 Small Drove Weston

Drg Title: Site & Garage Plans



Contract No	Drg No	Revision:
2465	003	

Contractor to check all Dimensions on site prior to ordering materials / commencing work. If in doubt then please ask



Solar Shading Block Plan
1 : 200



Solar Shading Block Plan 2
1 : 200

GENERAL CONDITIONS
Contractors are responsible for checking all dimensions on site when work commences and before ordering any materials. Any discrepancies should be brought to the attention of the Client for remedial action before commencing further.
All materials not specified to be of a standard suitable for the work proposed and be fit for purpose. All work to be in accordance with good building practise and all necessary BS codes for Workmanship on Building Sites.

Client: **Mr M Ford**

Site: **97 Small Drove
Weston**

Drg Title: **Solar Shading**



Contract No	Drg No	Revision:
2465	004	