
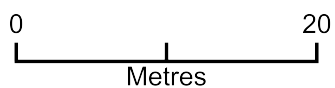


Lucksbridge Nurseries - Position of Heat Pumps

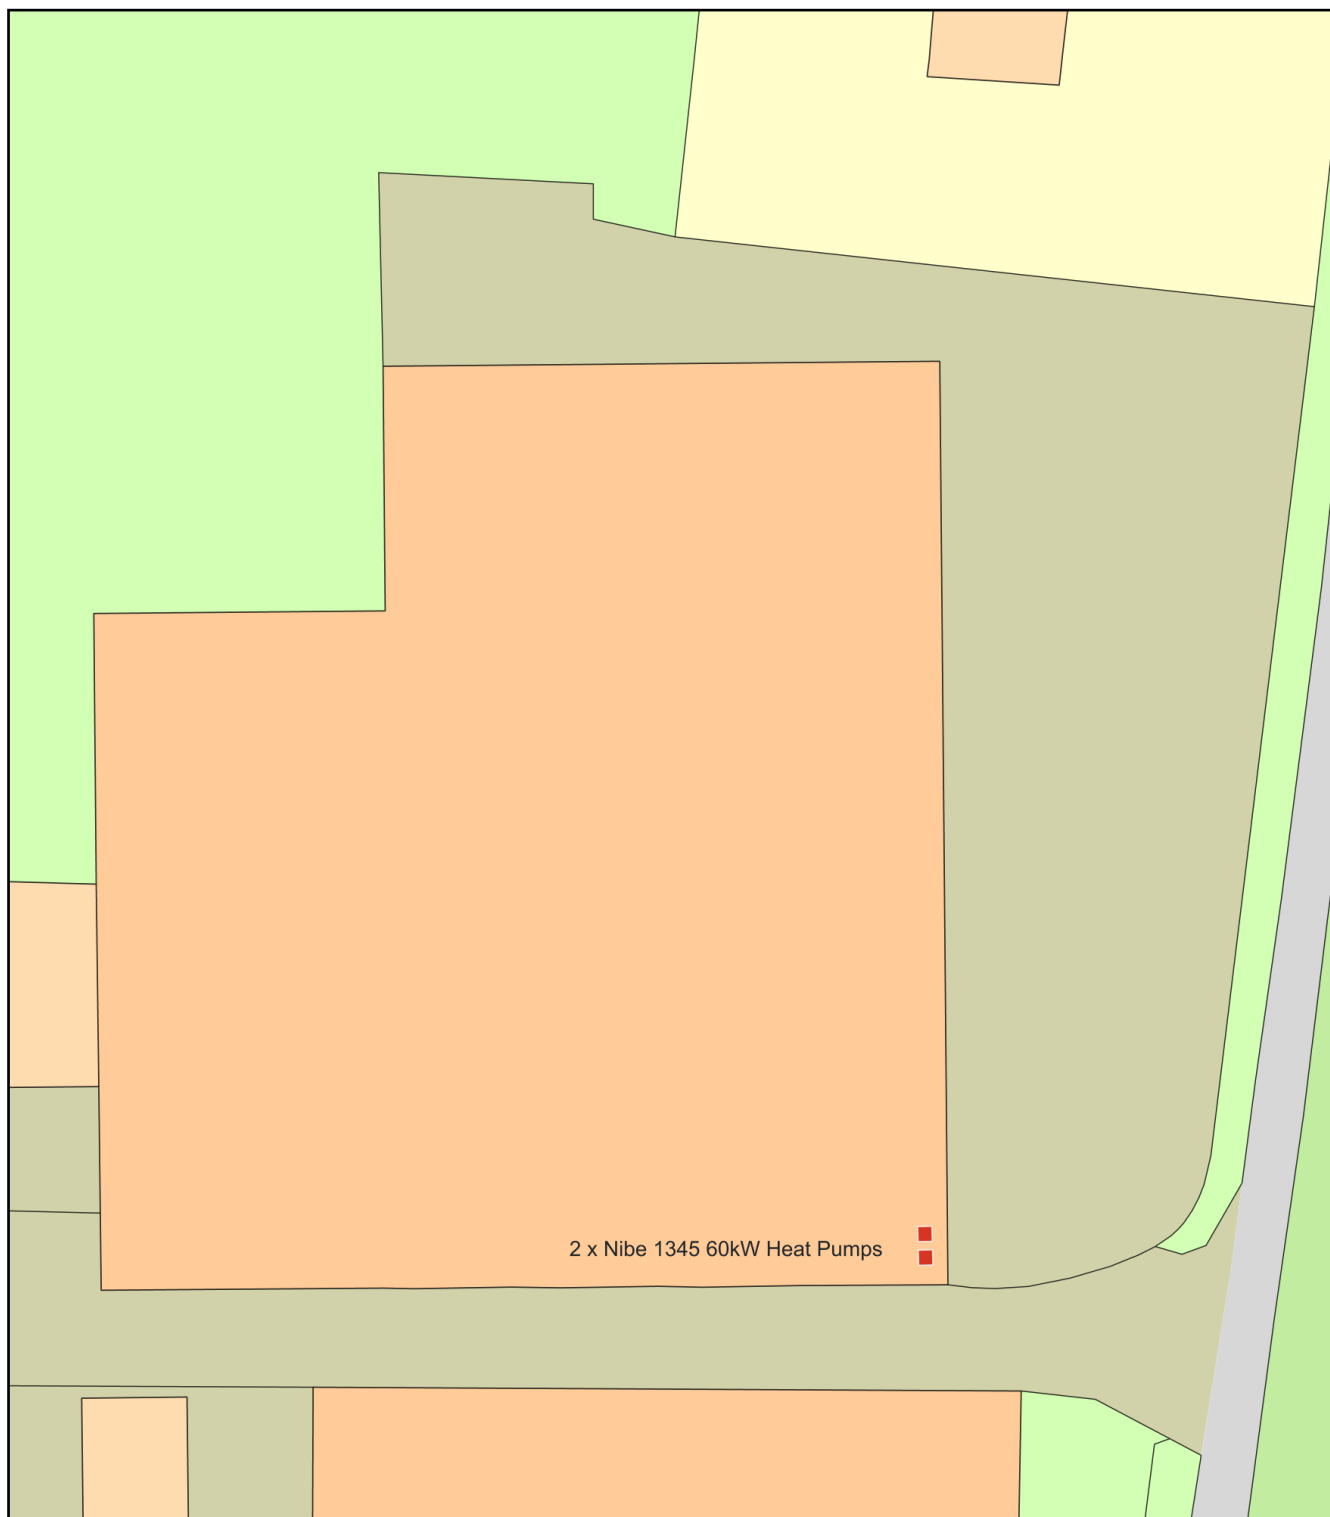

Plan Produced for: Greenstone Heat Pumps

Date Produced: 27 Oct 2020

Plan Reference Number: TQRQM20301183652737

Scale: 1:500 @ A4