



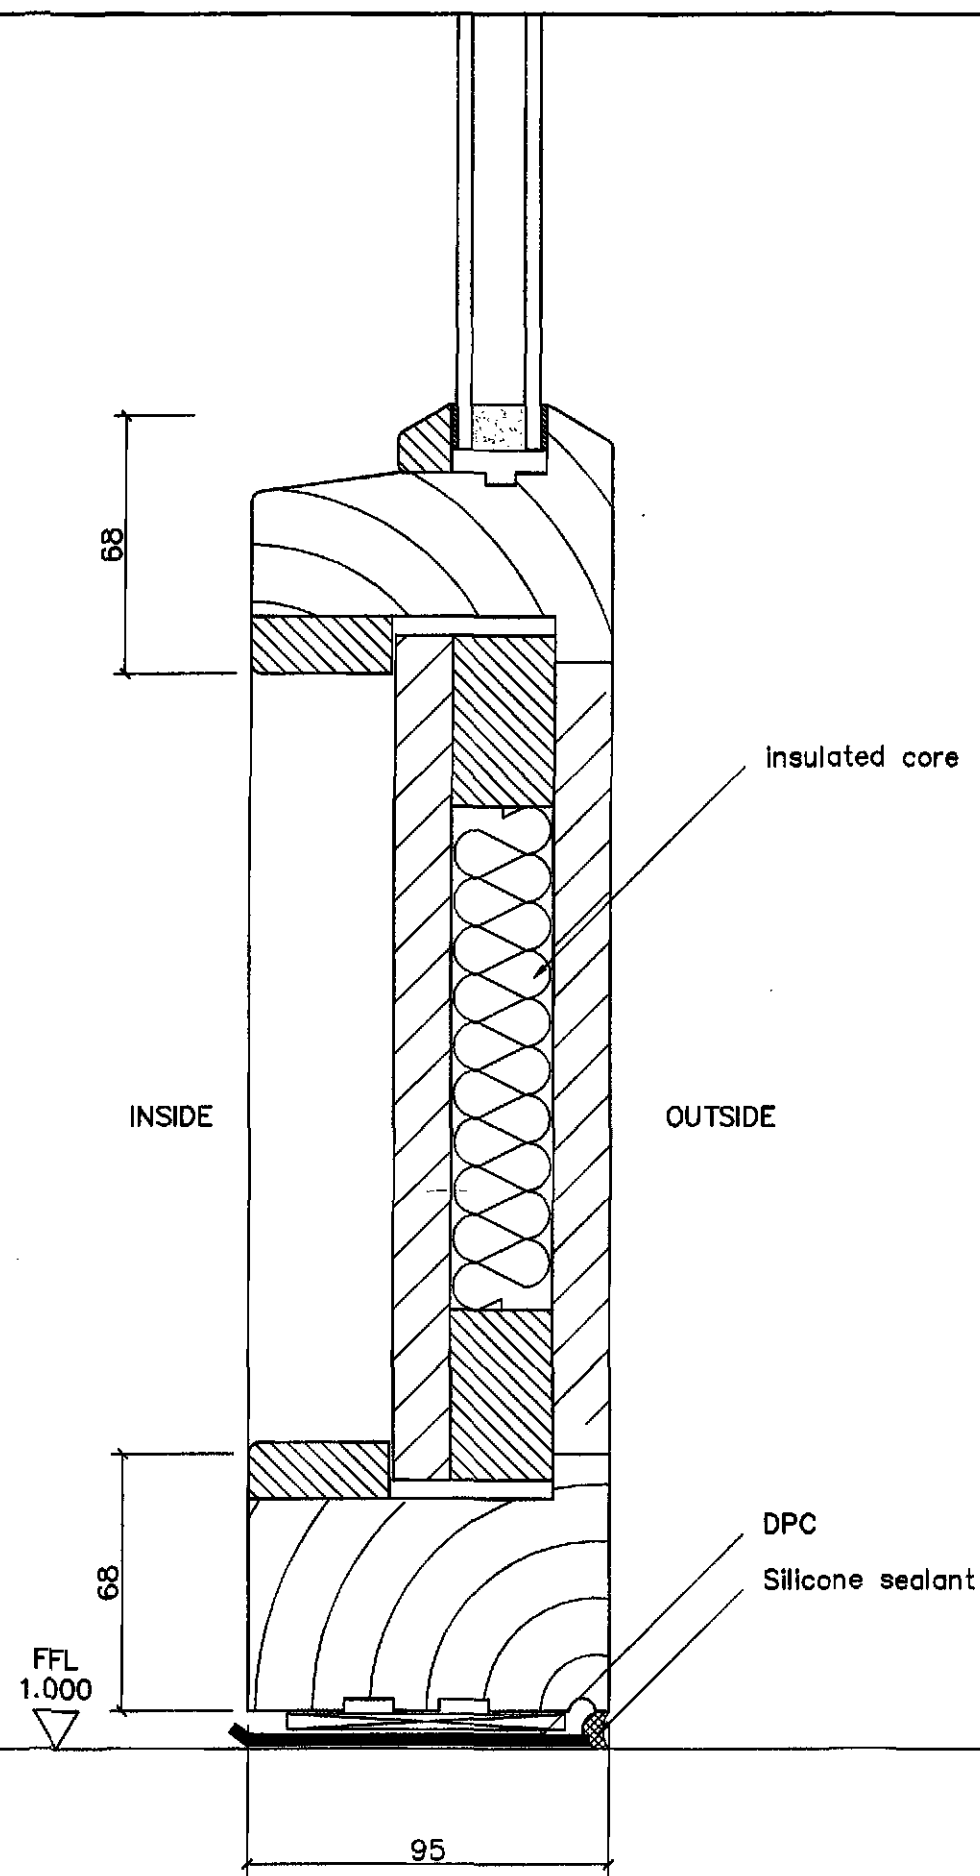

Detail B1  
Scale 1:2

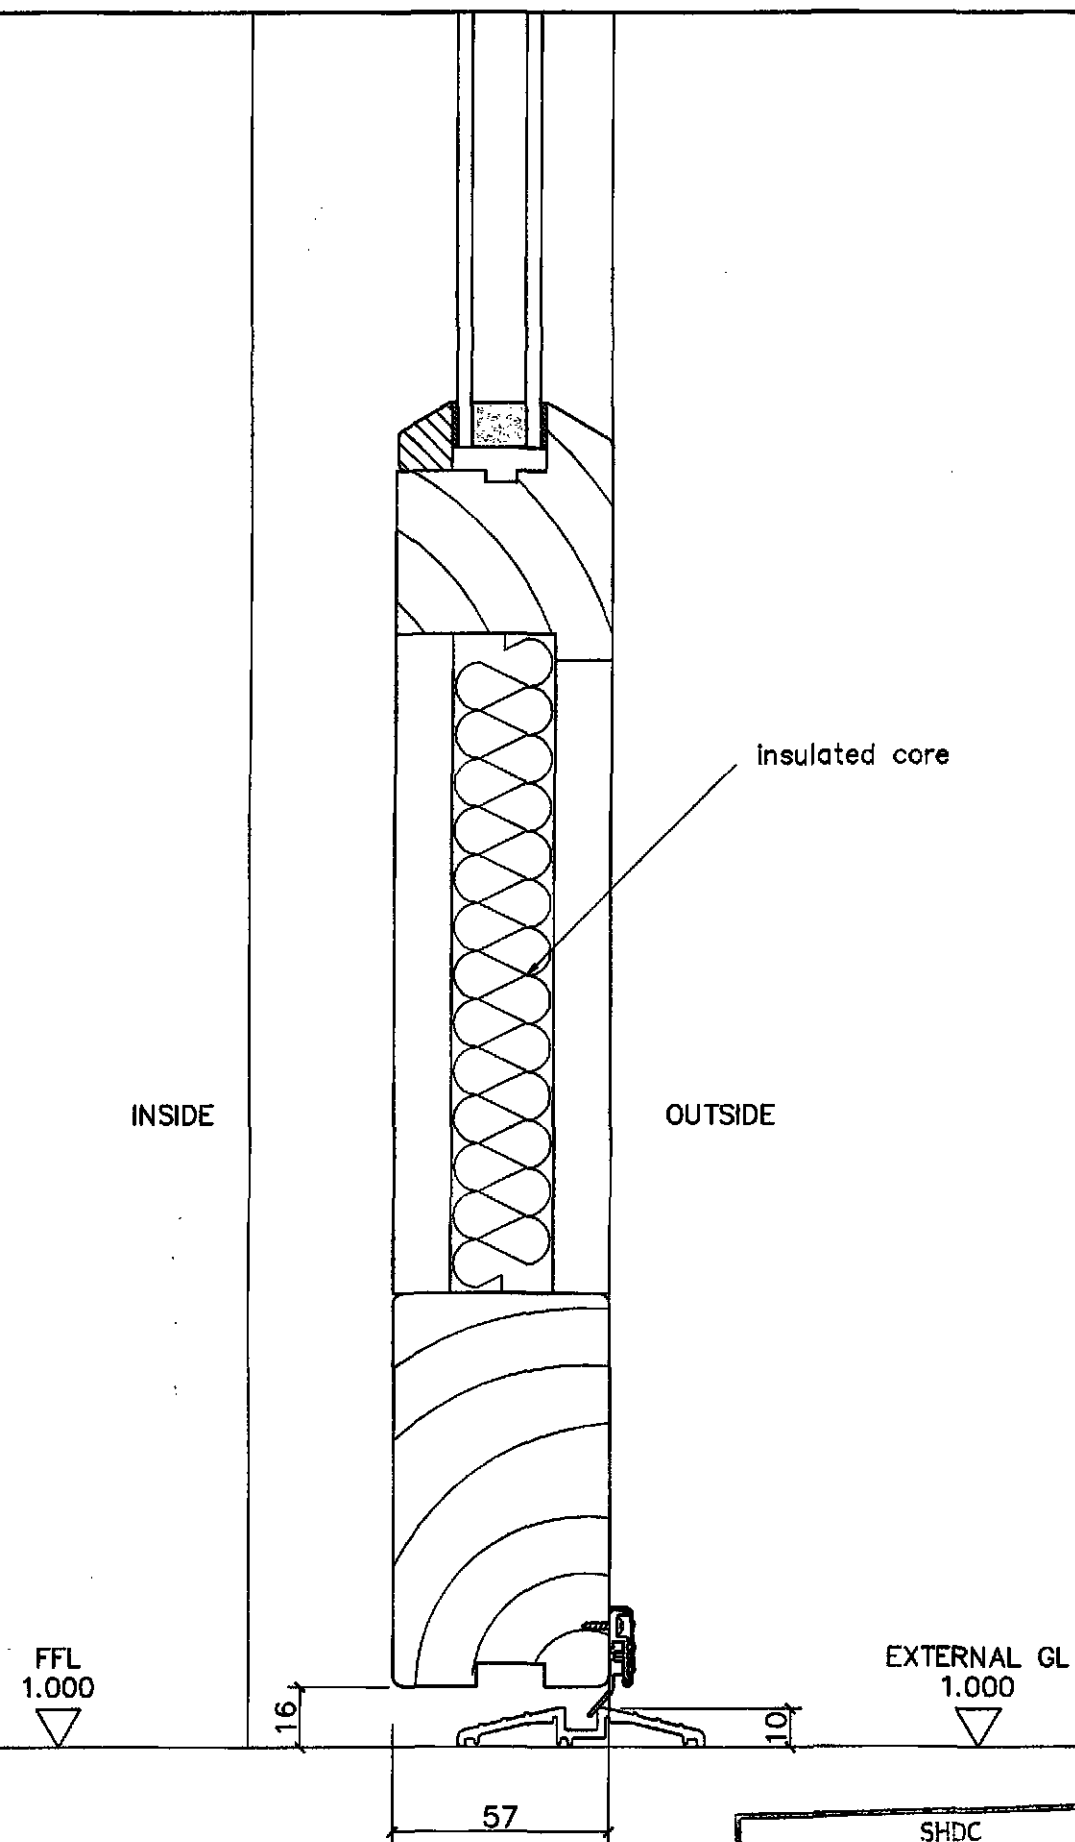

Detail C1  
Scale 1:2

SHDC  
Planning & Development  
23 NOV 2009  
Ref: 0916-09

Do not scale from this drawing  
The contractor is to check all dimensions on site and report any discrepancies to the architect  
All rights described in chapter IV of the copyright, designs and patents act 1988 have been generally asserted

All dimensions to be measured on site. Working drawings to be submitted to architect prior to manufacture.

Frames and doors to be solid well seasoned European oak, free from significant defects or knots. No knots at all allowed on arises. Provide a representative sample for approval. Timber to be sourced from well managed sustainable forests in accordance with CITES or certified FSC.

Section sizes to be confirmed by specialist manufacturer or Structural Engineer as suitable for expected loadings at the site location.

Double glazed units to be inner pane laminated, outer pane toughened, soft coat low e coating. Thicknesses to be confirmed as suitable for unit size/span.

U-value for entire screen to be limited to a maximum area weighted average of 2.2 W/m2K

Ironmongery - allow for brass hinges to opening lights. Other exact requirements to be confirmed. Submit proposal for high security locking to main entrance doors and opening lights. Finish to be antiqued brass. Include for pull handles/push plates to both door leaves and Part M compliant door closers. Provide rebated channel for routing of 6 core alarm cabling from door contacts position at head of each leaf to base of screen.

|        |        |
|--------|--------|
| Drawn: | Check: |
|--------|--------|

Tender Issue

Fausto Montecarlo  
BA (Home) Design Team  
89 Church Street  
Warrington  
Preston  
PES 6TE


Telephone +44(0)1832 281050  
Mobile +44(0)7920 811809

|          |          |
|----------|----------|
| Drawn FM | Check FM |
|----------|----------|

Project  
Wimberley Hall Farm  
Weston  
Spalding

Drawing  
Joinery Details

|                          |                  |
|--------------------------|------------------|
| Scale<br>1:2 @A3         | Date<br>29.08.09 |
| Ref.<br>Number<br>AA0201 | Rev.             |

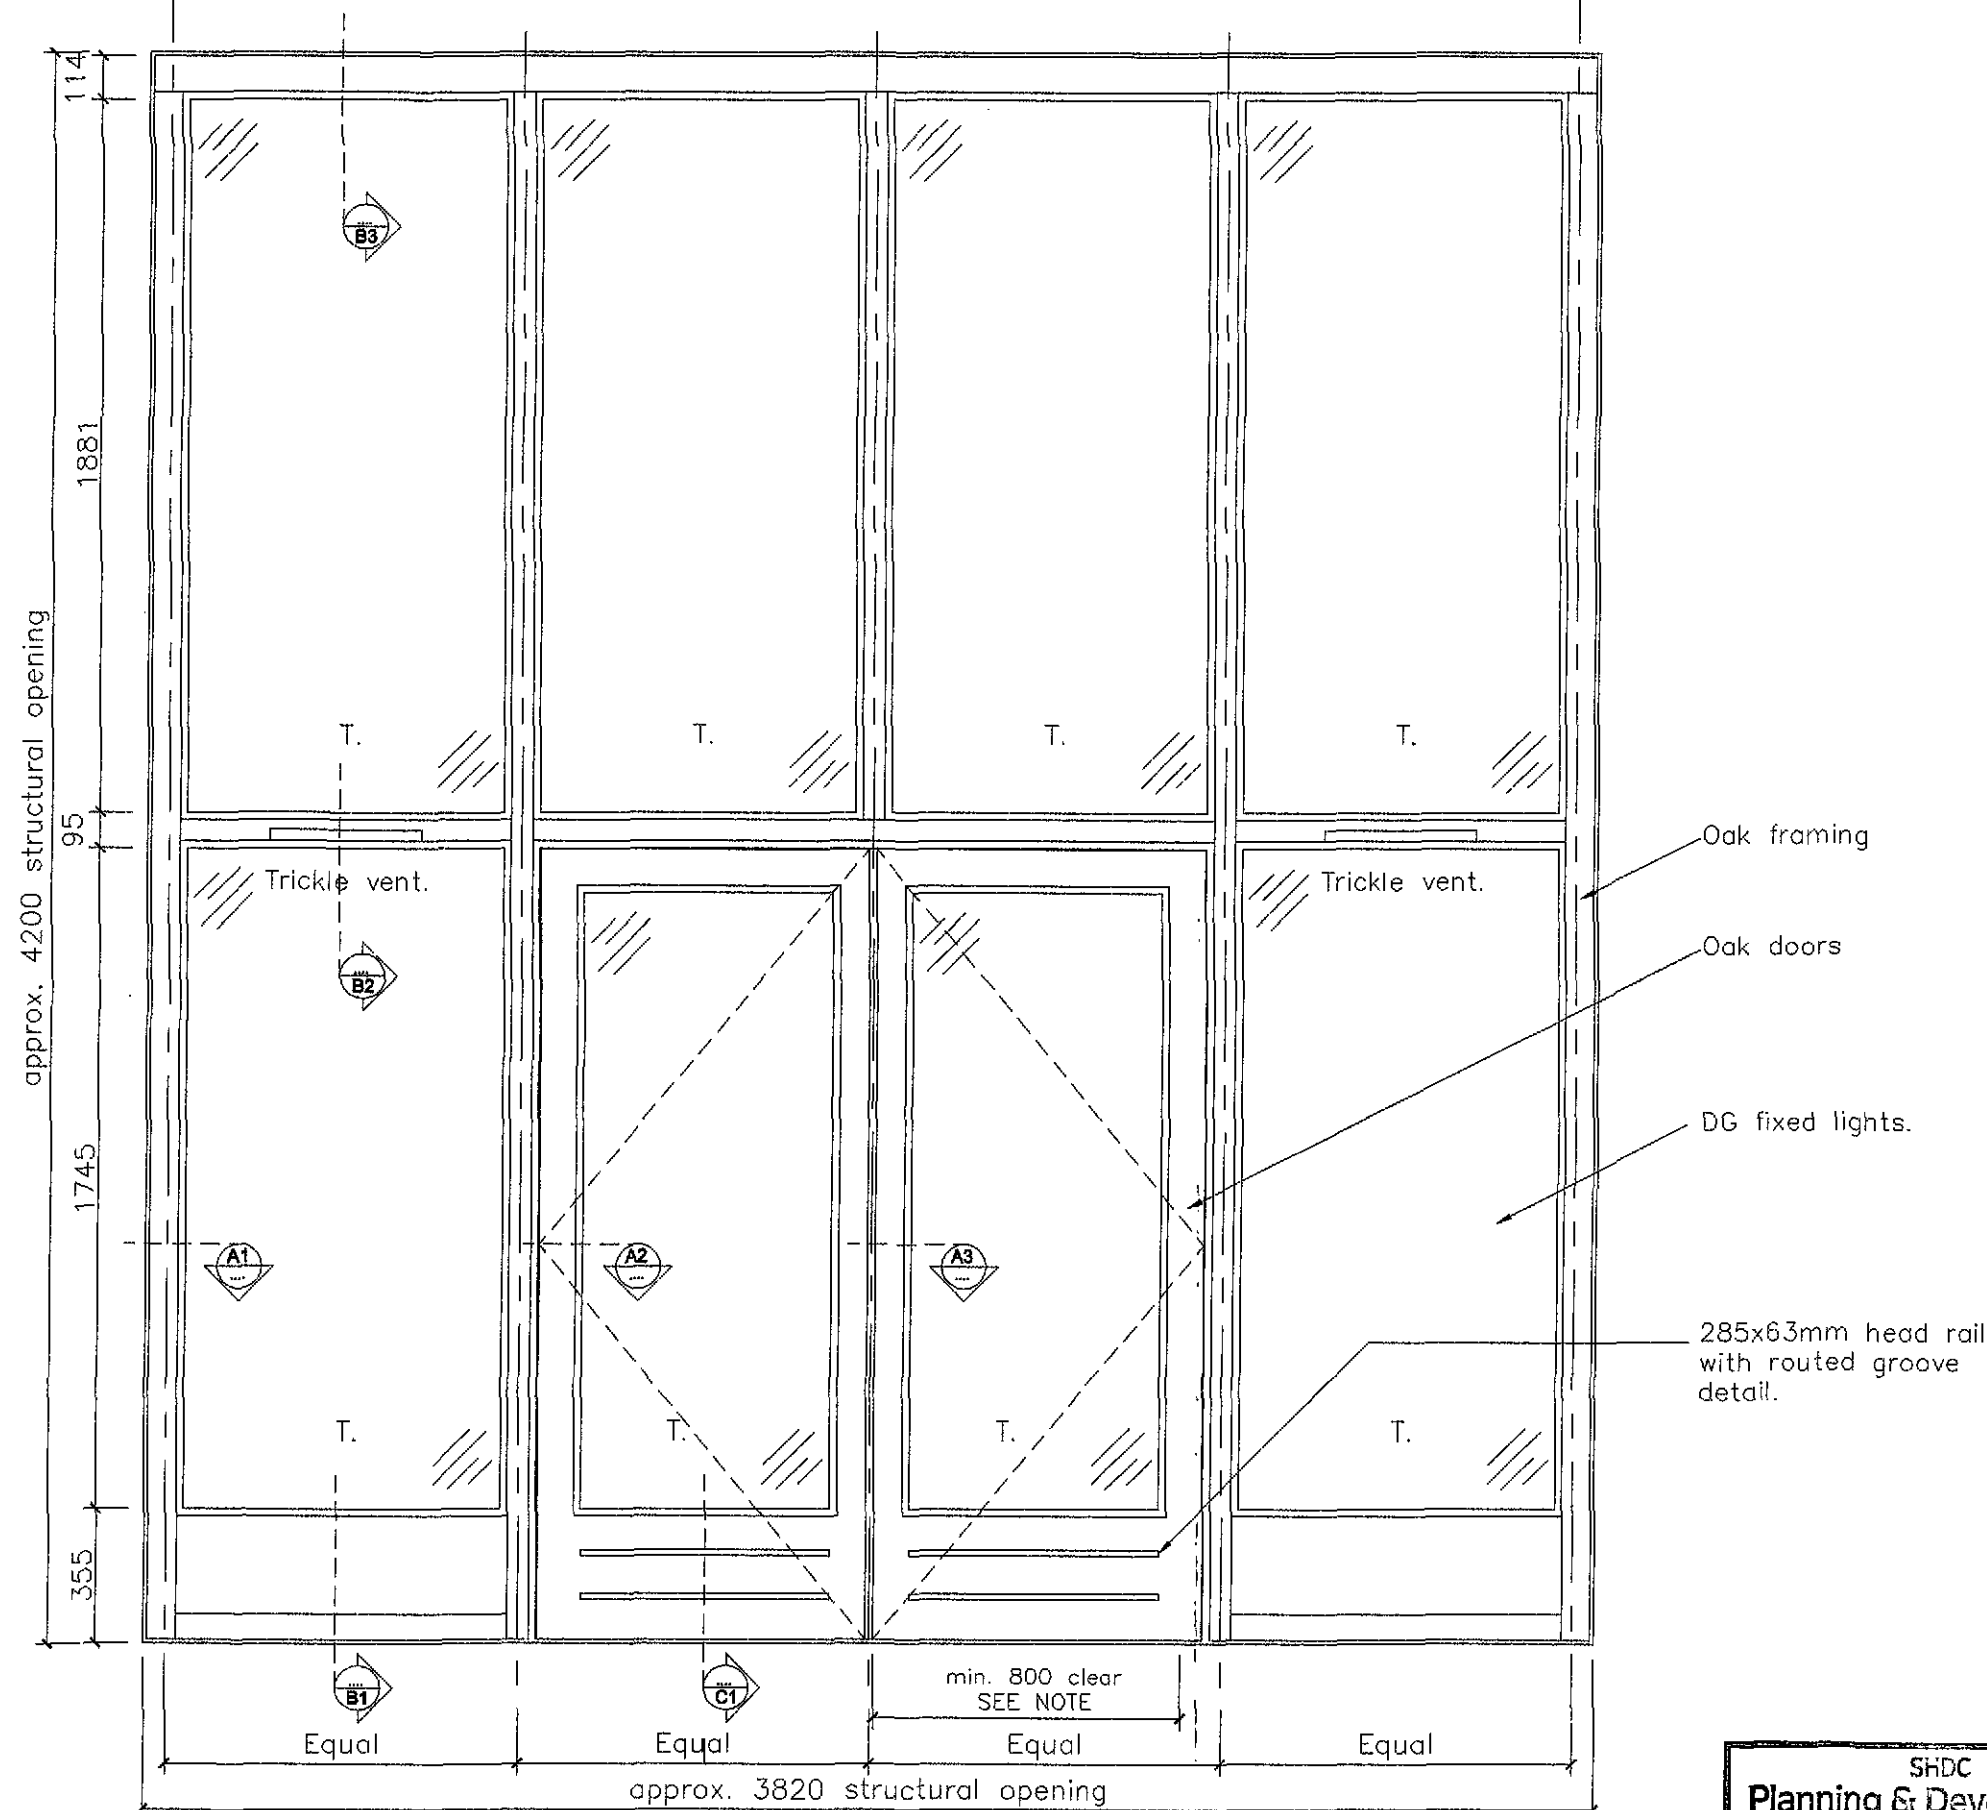

T. = Denotes glazing to have toughened / laminated panes.

**Glazed Screen Elevation**  
**ES 01 Scale 1:20**

SHDC  
**Planning & Development**  
 23 NOV 2009  
 Ref: 0916-09

Do not scale from this drawing  
 The contractor is to check all dimensions on site and report any discrepancies to the architect  
 All rights described in chapter IV of the copyright, designs and patents act 1988 have been generally asserted

All dimensions to be measured on site. Working drawings to be submitted to architect prior to manufacture.

Frames and doors to be solid well seasoned european oak, free from significant defects or knots. No knots at all allowed on arrises. Provide a representative sample for approval. Timber to be sourced from well managed sustainable forests in accordance with CITES or certified FSC.

Section sizes to be confirmed by specialist manufacturer or Structural Engineer as suitable for expected loadings at the site location.

Double glazed units to be inner pane laminated, outer pane toughened, soft coat low e coating. Thicknesses to be confirmed as suitable for unit size/span.

U-value for entire screen to be limited to a maximum area weighted average of 2.2 W/m2K

Ironmongery - allow for brass hinges to opening lights. Other exact requirements to be confirmed. Submit proposal for high security locking to main entrance doors and opening lights. Finish to be antiqued brass. Include for pull handles/push plates to both door leaves and Part M compliant door closers. Provide rebated channel for routing of 6 core alarm cabling from door contacts position at head of each leaf to base of screen.

|              |        |
|--------------|--------|
| Drawn:       | Check: |
| Tender Issue |        |


Fausto Maricovich  
 BA (Hons) Dip Arch, MBA  
 59 Church Street  
 Warrington  
 Cheshire  
 WA9 0TE  
 Telephone +44(0)1832 261050  
 Mobile +44(0)7920 811808

|          |          |
|----------|----------|
| Drawn FM | Check FM |
|----------|----------|


Project  
**Wimberley Hall Farm**  
**Weston**  
**Spalding**

Drawing  
**Glazed Screen - ES01**  
**Elevation**

|                   |                  |
|-------------------|------------------|
| Scale<br>1:20 @A3 | Date<br>29.08.09 |
| Ref.<br>AA0100    | Rev.             |

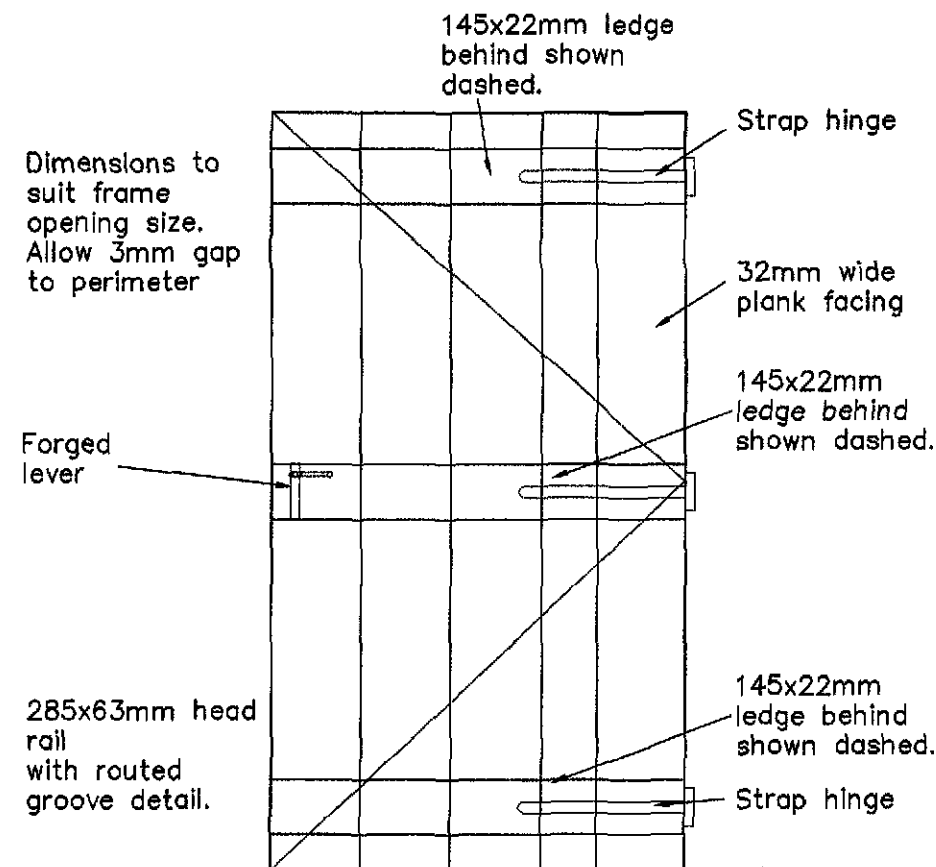


External Lugged Door

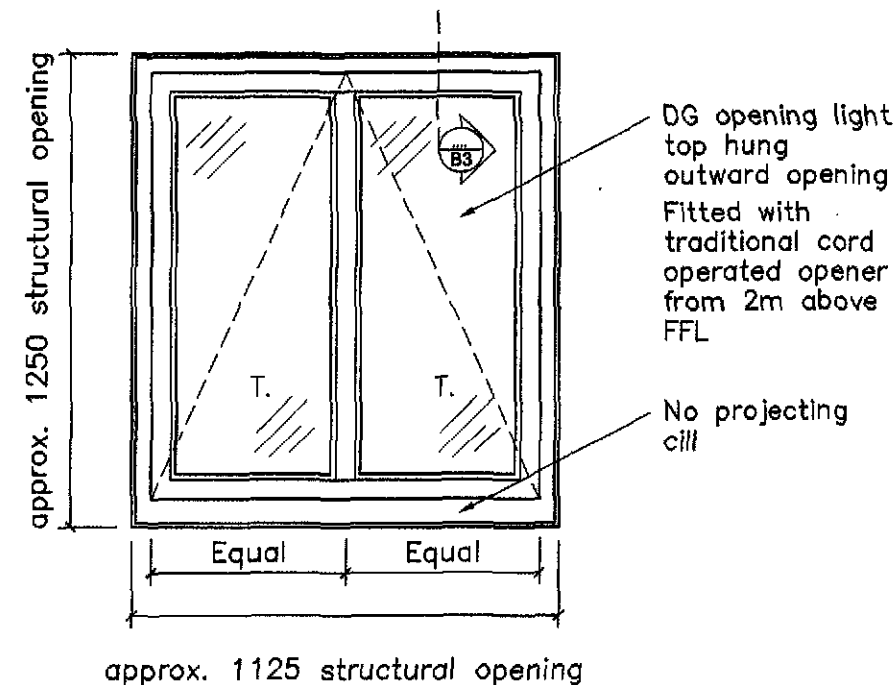


Window Elevation  
W 01, W 02

Breather membrane fixed to face of wall  
25mm vertical and horizontal counter battens  
Vertical boarding — end grain orientated to close boards together

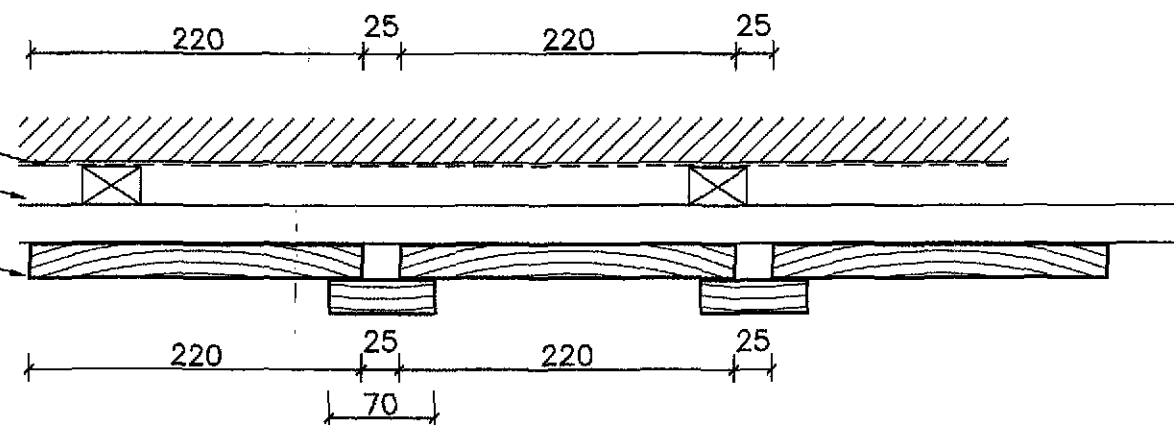

External face

External Vertical Cladding  
- Timber sizes and spacing  
Scale 1:5

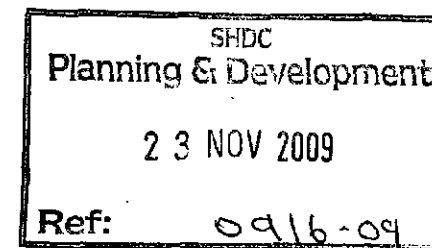

Do not scale from this drawing  
The contractor is to check all dimensions on site and report any discrepancies to the architect  
All rights described in chapter IV of the copyright, designs and patents act 1988 have been generally asserted

All dimensions to be measured on site. Working drawings to be submitted to architect prior to manufacture.

Frames and doors to be solid well seasoned european oak, free from significant defects or knots. No knots at all allowed on arries. Provide a representative sample for approval. Timber to be sourced from well managed sustainable forests in accordance with CITES or certified FSC.

Section sizes to be confirmed by specialist manufacturer or Structural Engineer as suitable for expected loadings at the site location.

Double glazed units to be inner pane laminated, outer pane toughened, soft coat low e coating. Thicknesses to be confirmed as suitable for unit size/span.

U-value for entire screen to be limited to a maximum area weighted average of 2.2 W/m<sup>2</sup>K

Ironmongery — allow for brass hinges to opening lights. Other exact requirements to be confirmed. Submit proposal for high security locking to main entrance doors and opening lights. Finish to be antiqued brass. Include for pull handles/push plates to both door leaves and Part M compliant door closers. Provide rebated channel for routing of 6 core alarm cabling from door contacts position at head of each leaf to base of screen.

Drawn: Check:

Tender Issue

Fausto Montecarlo  
BA (Town) Design RIBA  
50 Church Street  
Warrington  
Cheshire  
WA1 1TE


Telephone +44(0)1832 281050  
Mobile +44(0)7820 811809

Drawn FM Check FM

Project  
Wimberley Hall Farm  
Weston  
Spalding

Drawing  
Typical External Joinery

|                   |                  |
|-------------------|------------------|
| Scale<br>1:20 @A3 | Date<br>17.09.09 |
| Ref.<br>AA0102    | Rev.             |

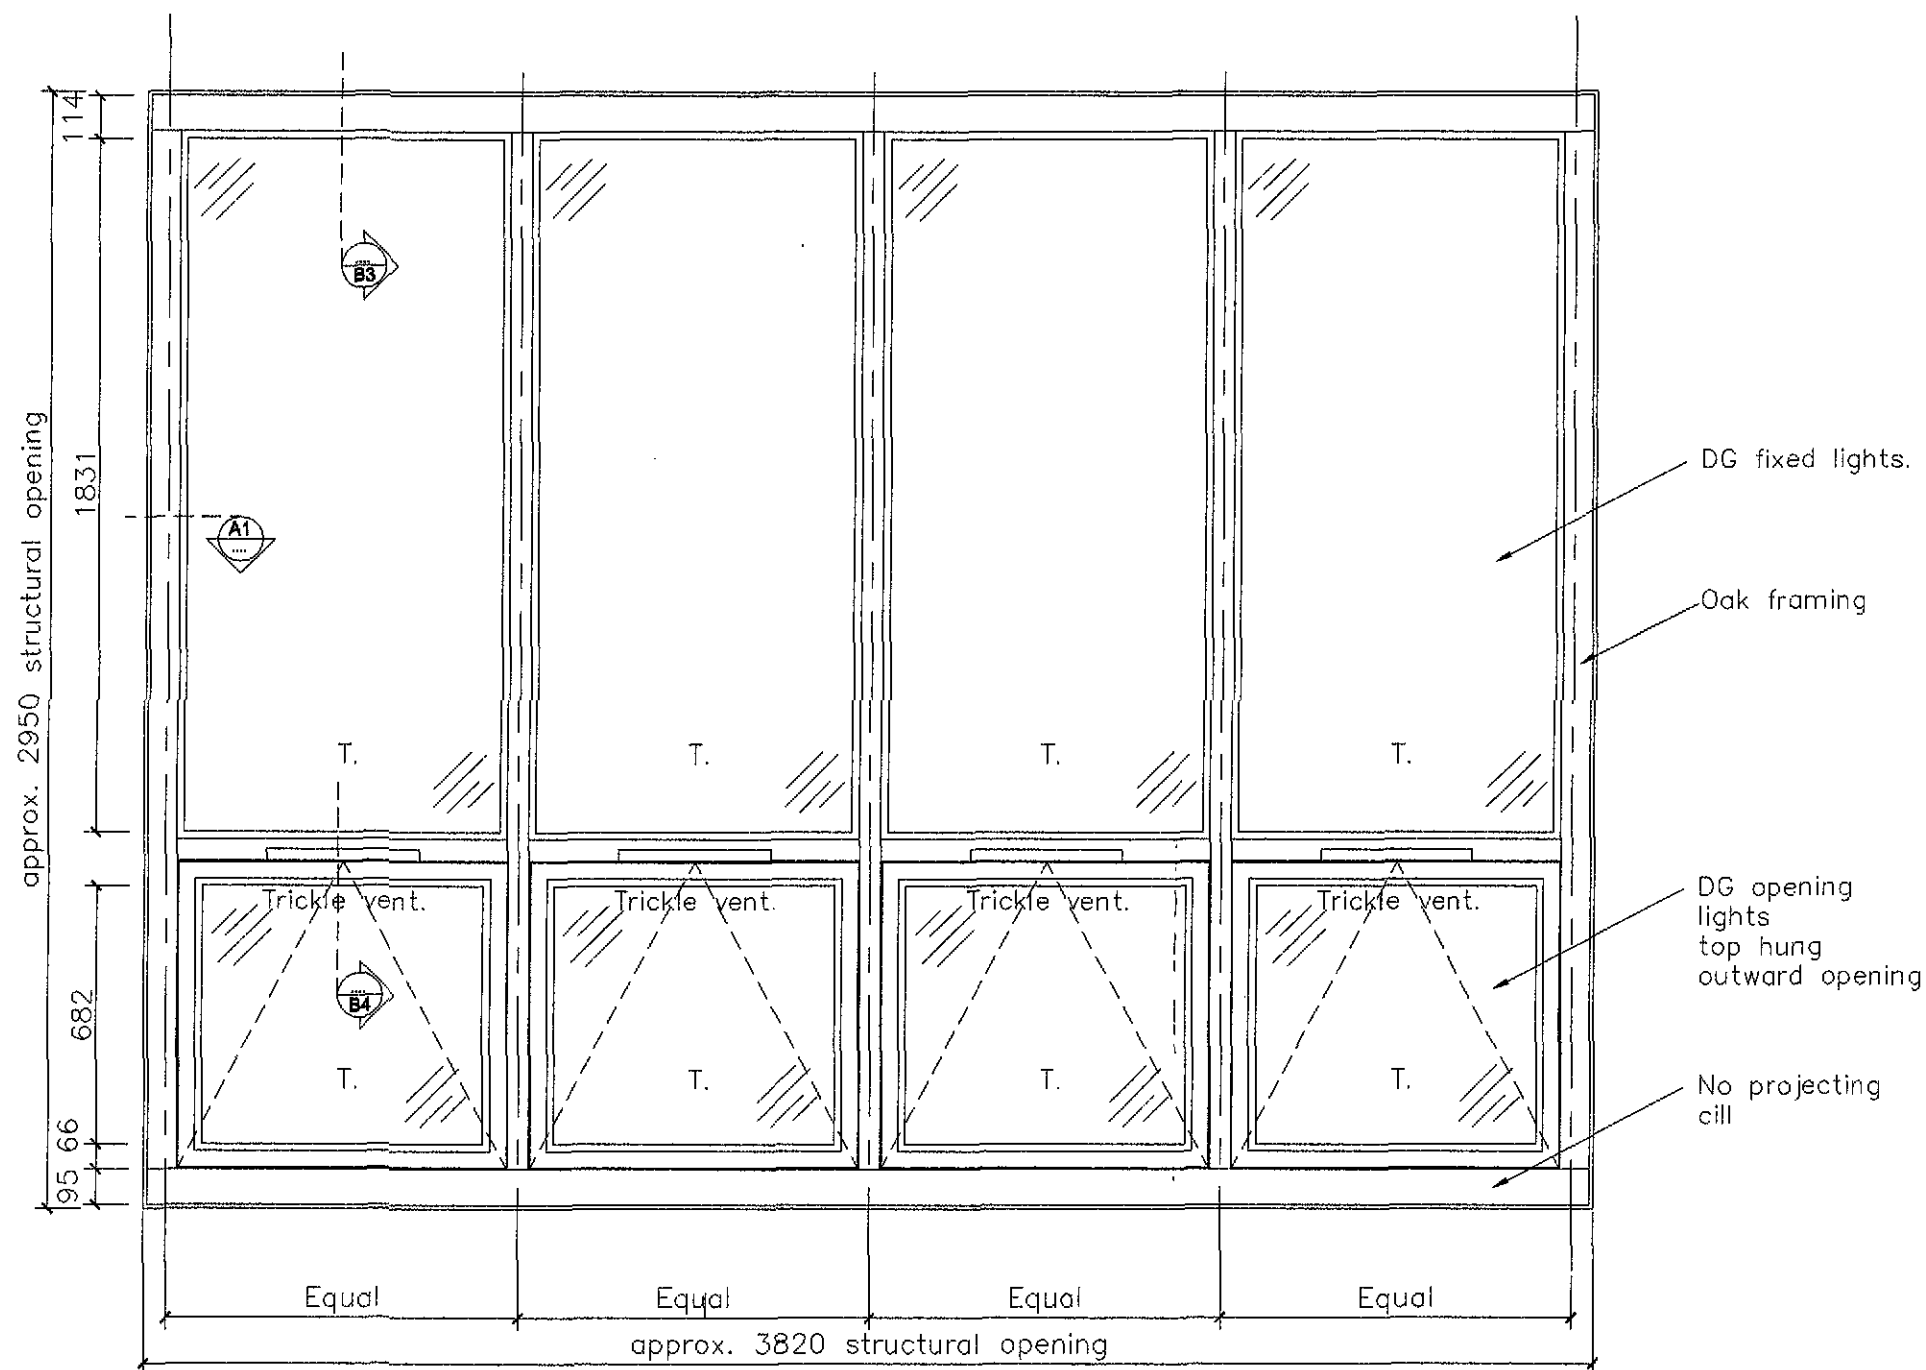

**Glazed Screen Elevation**  
ES 02 Scale 1:20

SHDC  
Planning & Development  
23 NOV 2009  
Ref: 0916-09

Do not scale from this drawing  
The contractor is to check all dimensions on site and report any discrepancies to the architect  
All rights described in chapter IV of the copyright, designs and patents act 1988 have been generally asserted

All dimensions to be measured on site. Working drawings to be submitted to architect prior to manufacture.

Frames and doors to be solid well seasoned european oak, free from significant defects or knots. No knots at all allowed on orlises. Provide a representative sample for approval. Timber to be sourced from well managed sustainable forests in accordance with GITES or certified FSC.

Section sizes to be confirmed by specialist manufacturer or Structural Engineer as suitable for expected loadings at the site location.

Double glazed units to be inner pane laminated, outer pane toughened, soft coat low e coating. Thicknesses to be confirmed as suitable for unit size/span.

U-value for entire screen to be limited to a maximum area weighted average of 2.2 W/m2K

Ironmongery - allow for brass hinges to opening lights. Other exact requirements to be confirmed. Submit proposal for high security locking to main entrance doors and opening lights. Finish to be antiqued brass. Include for pull handles/push plates to both door leaves and Part M compliant door closers. Provide rebated channel for routing of 6 core alarm cabling from door contacts position at head of each leaf to base of screen.

|        |        |
|--------|--------|
| Drawn: | Check: |
|--------|--------|

Tender Issue

Fausto Montecarlo  
BA (Hons) Design  
89 Church Street  
Warrington  
Peterborough  
PE8 8TE


Telephone +44(0)1832 281050  
Mobile +44(0)7920 811809

|           |           |
|-----------|-----------|
| Drawn: FM | Check: FM |
|-----------|-----------|

Project  
Wimberley Hall Farm  
Weston  
Spalding

Drawing  
Glazed Screen - ES02  
Elevation

|                   |                  |
|-------------------|------------------|
| Scale<br>1:20 @A3 | Date<br>29.08.09 |
| Ref.<br>AA0101    | Rev.             |

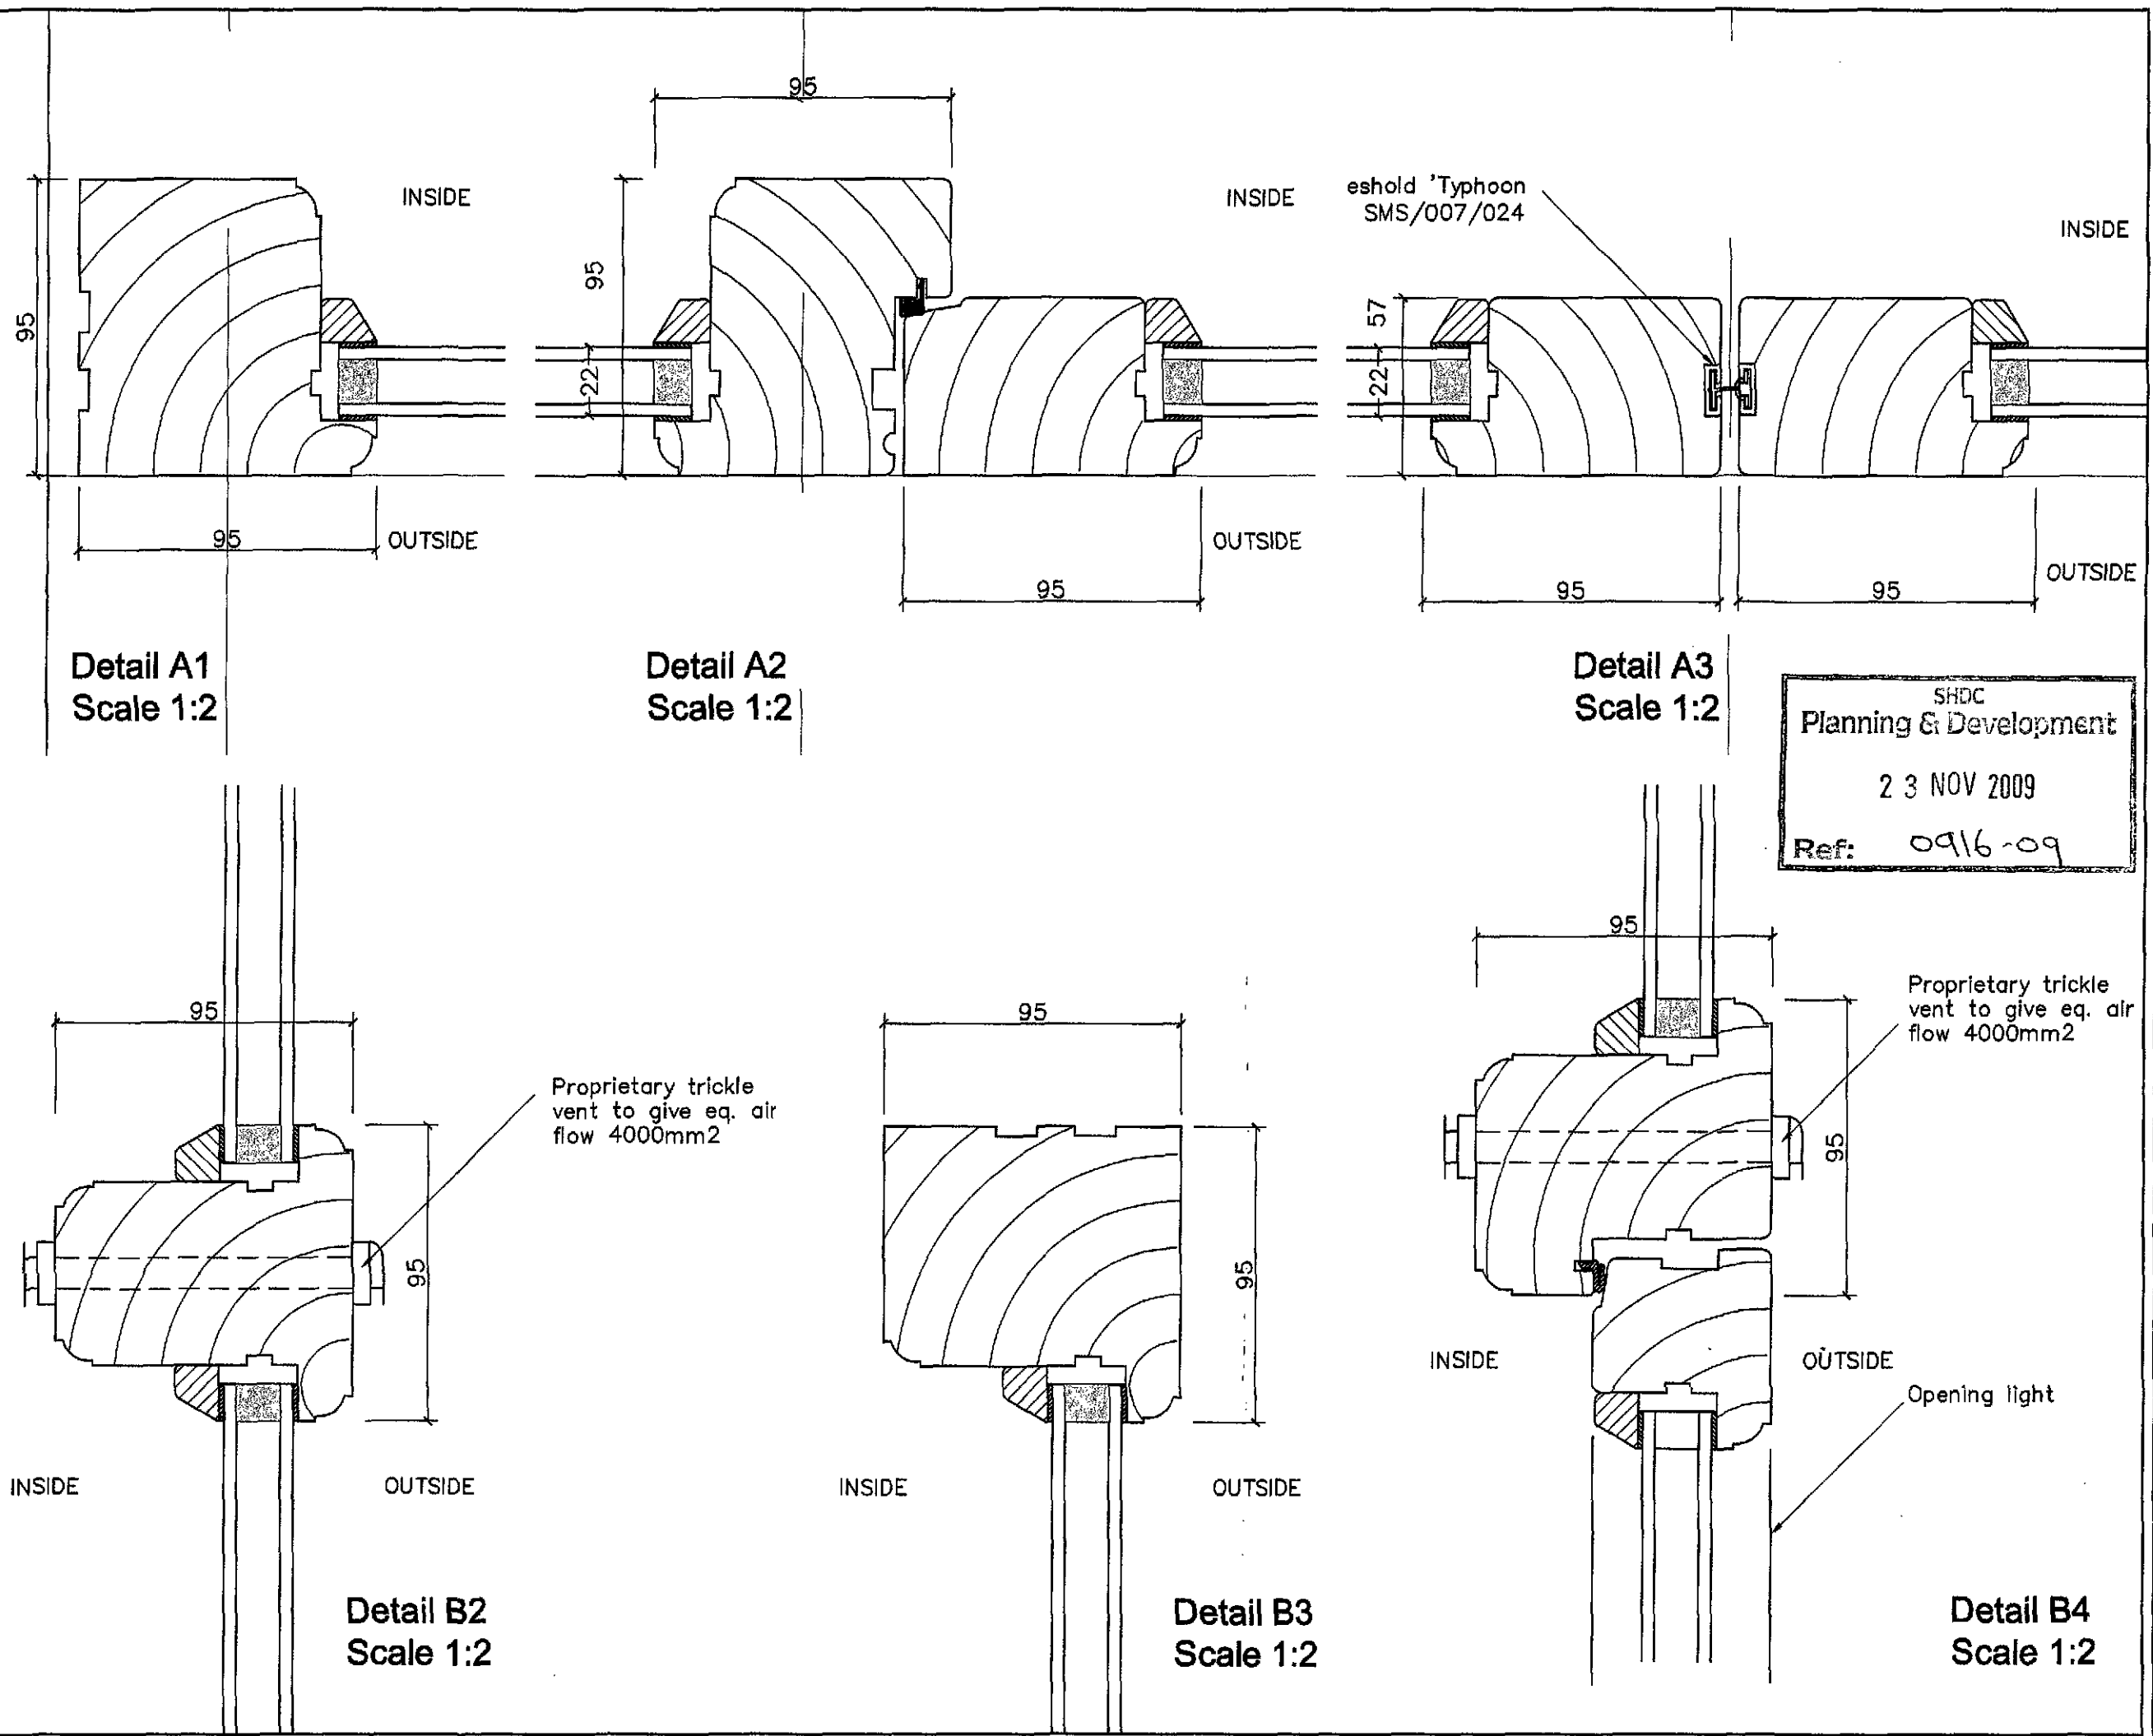

Do not scale from this drawing  
 The contractor is to check all dimensions on site and report any discrepancies to the architect  
 All rights described in chapter IV of the copyright, designs and patents act 1988 have been generally asserted

All dimensions to be measured on site.  
 Working drawings to be submitted to architect prior to manufacture.

Frames and doors to be solid well seasoned european oak, free from significant defects or knots. No knots at all allowed on grilles. Provide a representative sample for approval. Timber to be sourced from well managed sustainable forests in accordance with CITES or certified FSC.

Section sizes to be confirmed by specialist manufacturer or Structural Engineer as suitable for expected loadings at the site location.

Double glazed units to be inner pane laminated, outer pane toughened, soft coat low e coating. Thicknesses to be confirmed as suitable for unit size/span.

U-value for entire screen to be limited to a maximum area weighted average of 2.2 W/m2K

Ironmongery - allow for brass hinges to opening lights. Other exact requirements to be confirmed. Submit proposal for high security locking to main entrance doors and opening lights. Finish to be antiqued brass. Include for pull handles/push plates to both door leaves and Part M compliant door closers. Provide rebated channel for routing of 6 core alarm cabling from door contacts position at head of each leaf to base of screen.

SHDC  
 Planning & Development  
 23 NOV 2009  
 Ref: 0916-09

Drawn: \_\_\_\_\_ Check: \_\_\_\_\_  
 Tender issue


Fausto Montecarlo  
 BA (Home) Design  
 59 Church Street  
 Warrington  
 Cheshire  
 WA9 8TE  
 Telephone +44(0)1832 281050  
 Mobile +44(0)7920 811809

Drawn: FM Check: FM

Project  
 Wimberley Hall Farm  
 Weston  
 Spalding


Drawing  
 Joinery Details

|                  |                  |
|------------------|------------------|
| Scale<br>1:2 @A3 | Date<br>29.08.09 |
| Ref.<br>AA0200   | Rev.             |

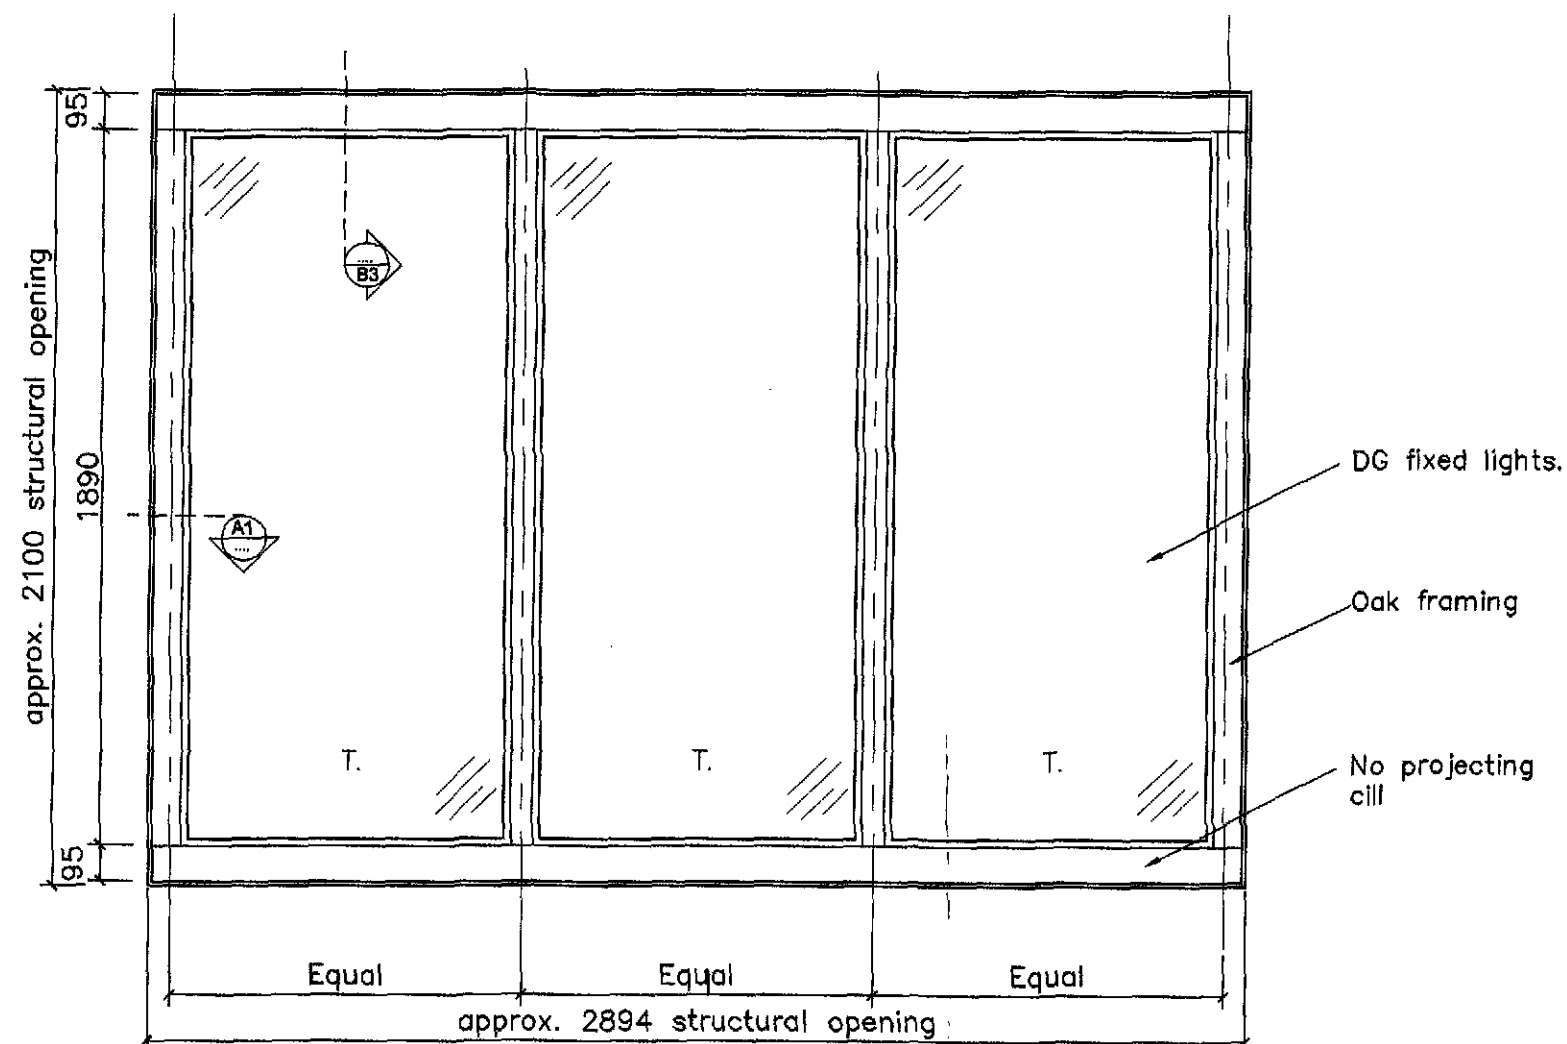

T. = Denotes glazing to have toughened / laminated panes.

**Glazed Screen Elevation**  
**ES 03 - Shop front Scale 1:20**

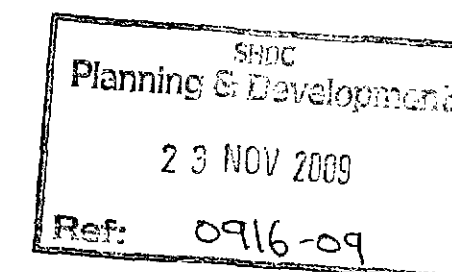

Do not scale from this drawing  
The contractor is to check all dimensions on site and report any discrepancies to the architect  
All rights described in chapter IV of the copyright, designs and patents act 1988 have been generally asserted

All dimensions to be measured on site. Working drawings to be submitted to architect prior to manufacture.

Frames and doors to be solid well seasoned european oak, free from significant defects or knots. No knots at all allowed on arisese. Provide a representative sample for approval. Timber to be sourced from well managed sustainable forests in accordance with CITES or certified FSC.

Section sizes to be confirmed by specialist manufacturer or Structural Engineer as suitable for expected loadings at the site location.

Double glazed units to be inner pane laminated, outer pane toughened, soft coat low e coating. Thicknesses to be confirmed as suitable for unit size/apan.

U-value for entire screen to be limited to a maximum area weighted average of 2.2 W/m2K

Ironmongery - allow for brass hinges to opening lights. Other exact requirements to be confirmed. Submit proposal for high security locking to main entrance doors and opening lights. Finish to be antiqued brass. Include for pull handles/push plates to both door leaves and Part M compliant door closers. Provide rebated channel for routing of 6 core alarm cabling from door contacts position at head of each leaf to base of screen.

Drawn: Check:

Tender Issue

Paulo Montecarlo  
BA (Hons) Design  
59 Church Street  
Warrington  
Cheshire  
WA1 1JL

Telephone +44(0)1822 251050  
Mobile +44(0)7820 511809

Drawn FM Check FM

Project  
**Wimberley Hall Farm**  
**Weston**  
**Spalding**

Drawing  
**Glazed Screen - ES03 Shop front**  
**Elevation**

|                   |                  |
|-------------------|------------------|
| Scale<br>1:20 @A3 | Date<br>29.08.09 |
| Ref.<br>AA0103    | Rev.             |