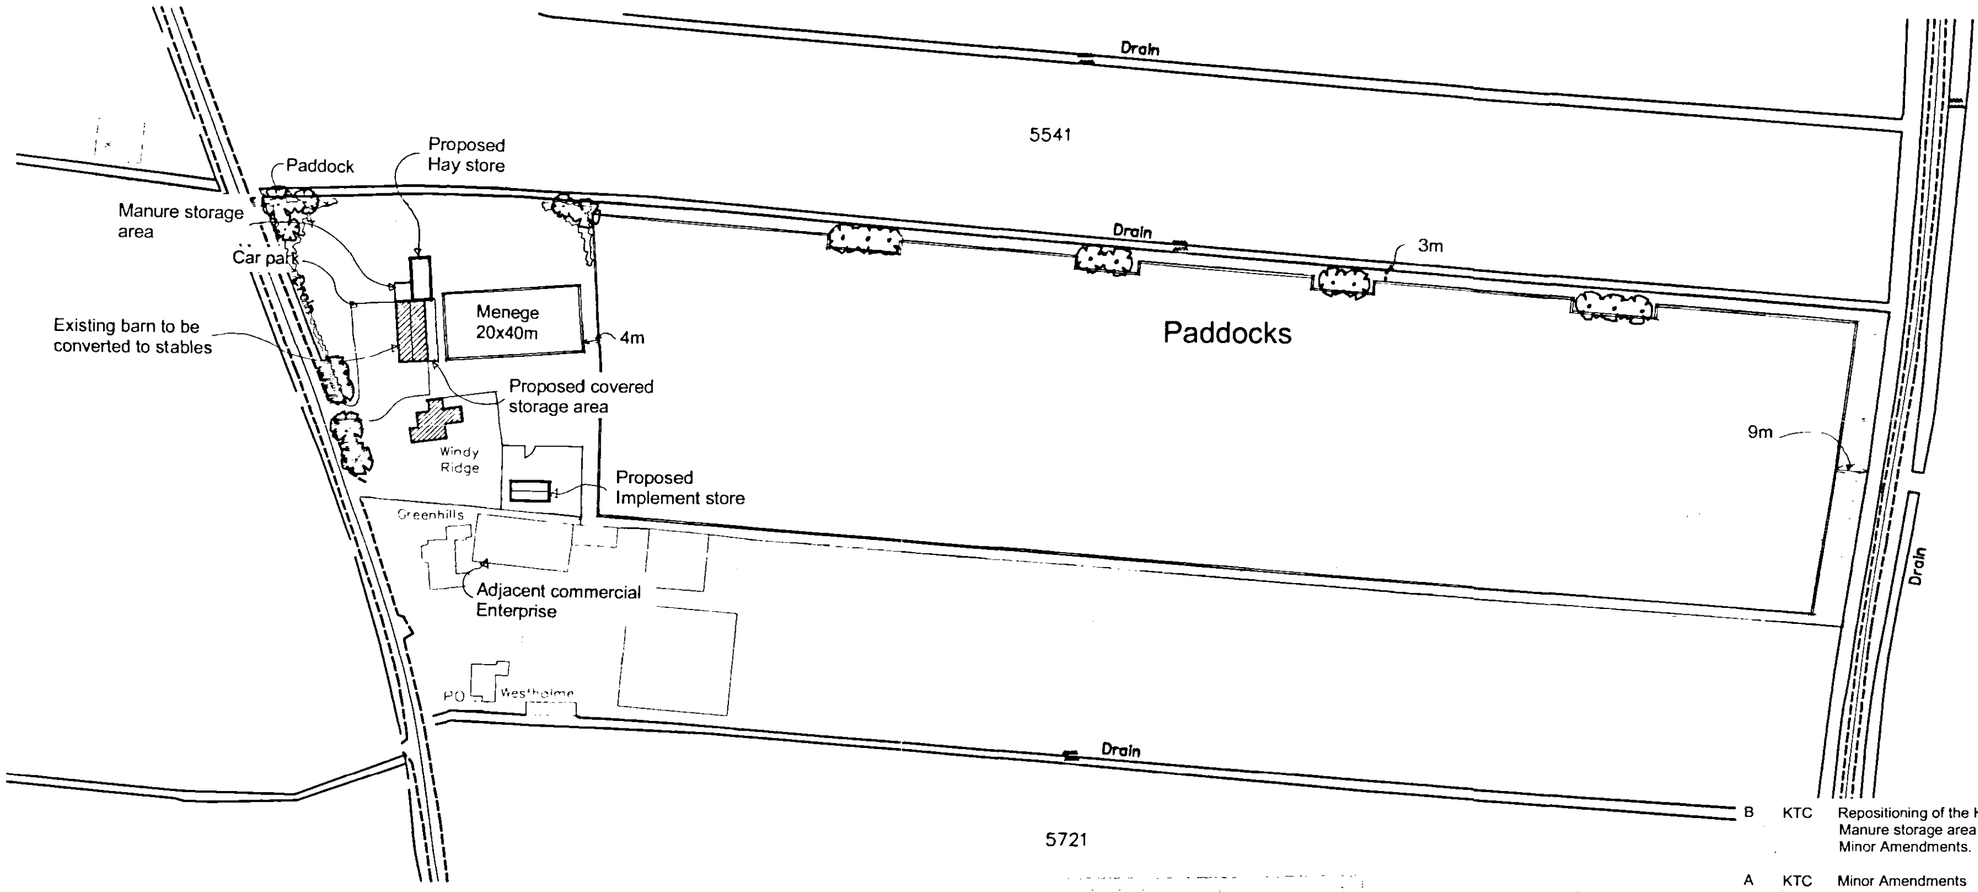


Rev.	By	Notes	Date
B	KTC	Repositioning of the Hay store, Manure storage area and Minor Amendments.	08-05
A	KTC	Minor Amendments	07-05

DETERMINED PLAN

DRAWING
25 AUG 2005
ISSUED

0918/05

THE ROBERT DOUGHTY CONSULTANCY LIMITED
TOWN AND COUNTRY PLANNING-LANDSCAPE ARCHITECTURE
32 High Street, Helpringham, Sleaford, Lincolnshire, NG34 0RA
Tel: (01529) 421646 Fax: (01529) 421356
Website: www.rdc-landplan.co.uk
E mail: admin@rdc-landplan.co.uk

Client: Mr & Mrs R Storey

Project: Windyridge

Drawing title: Location Plan

Job No.	Drawing No.	Rev.	Drawn
707-1	04		KTC

Scale	Date	Checked
1:1250	06-05	

DO NOT SCALE from this drawing. All measurements should be checked against on site conditions and any discrepancies should be brought to the attention of the Robert Doughty Consultancy