
Willow Tree Farm

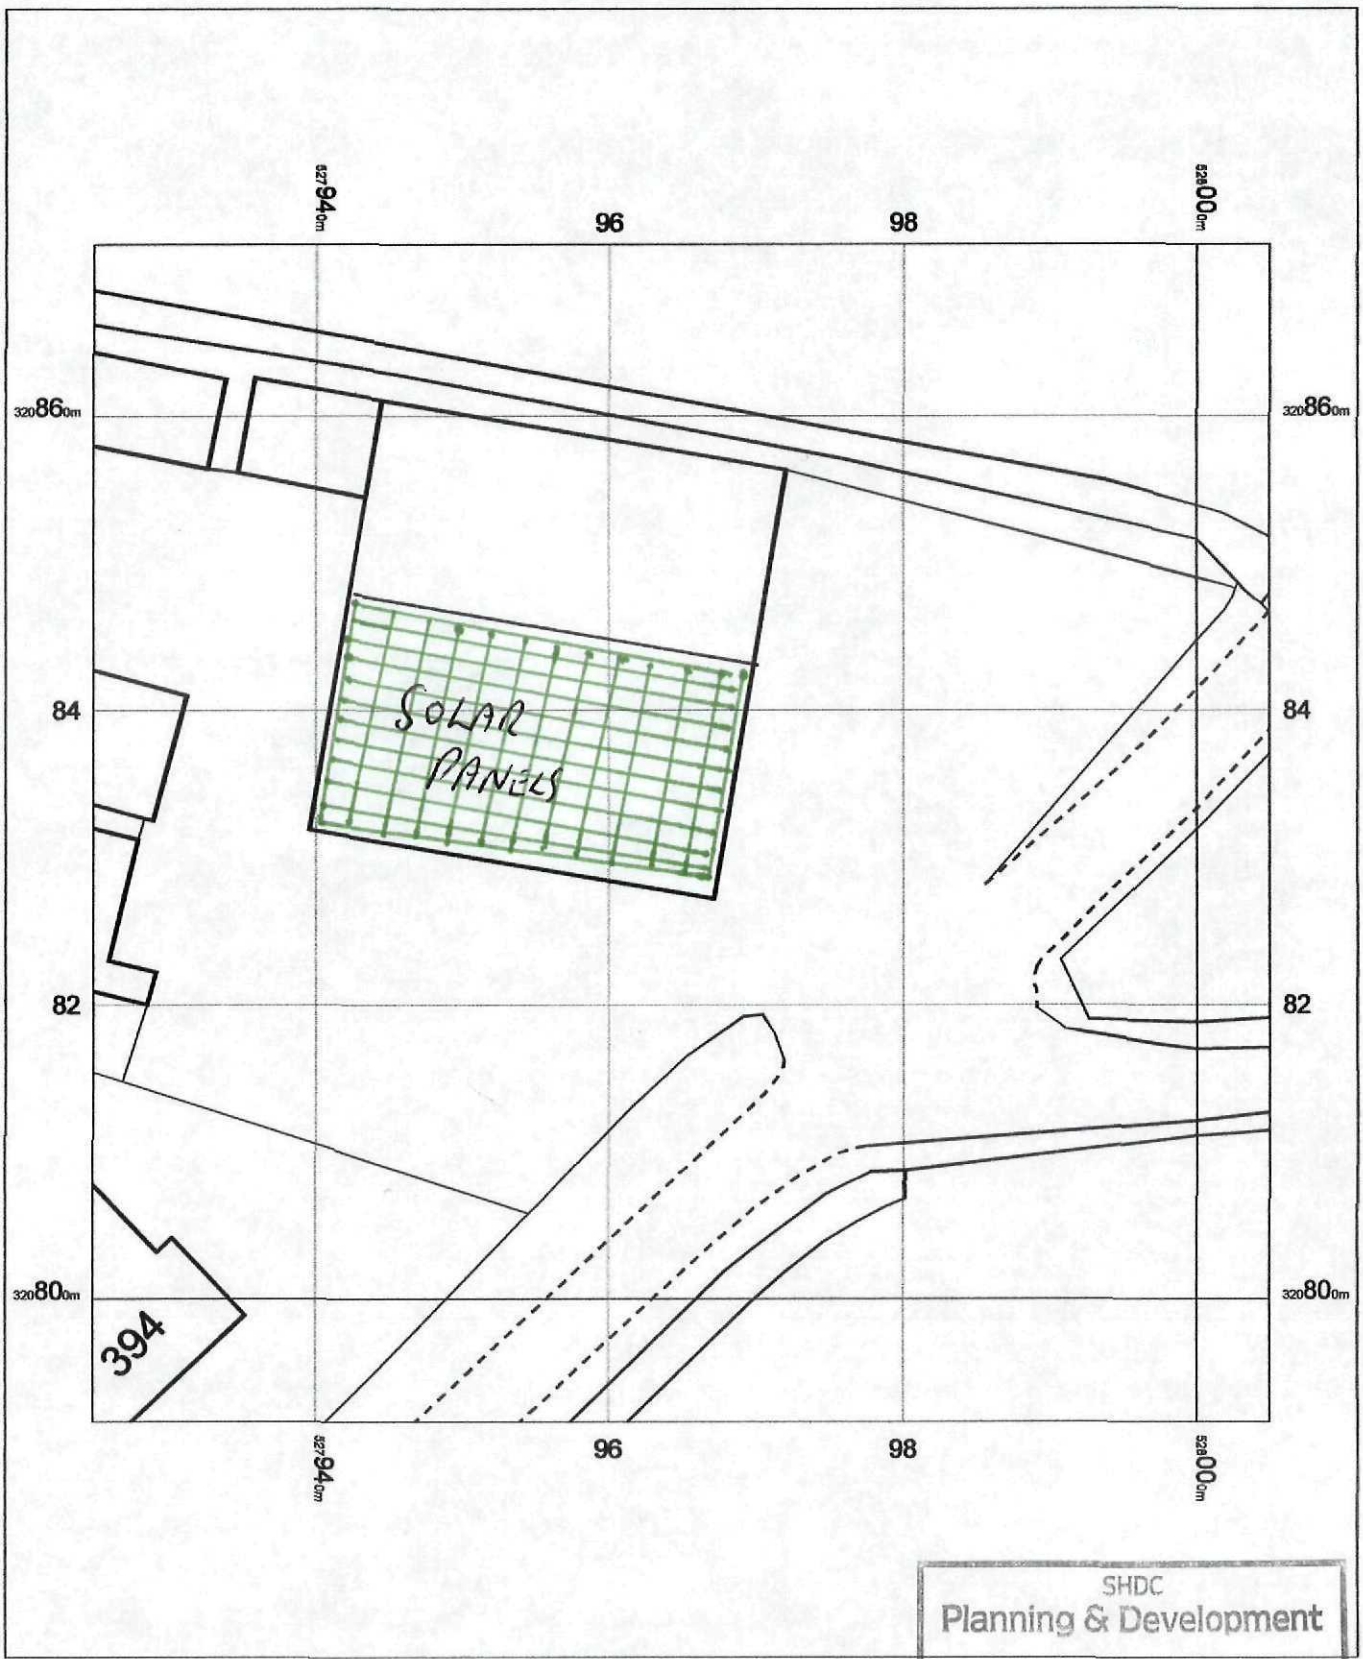

0 2 4 6 8 10 12 14 16 18 20
m

SHDC
Planning & Development
- 1 DEC 2011
Ref 0950-11

N

Willow Tree Farm
394 Broadgate
Weston Hills
Spalding
PE12 6DA

OS Mastermap
21 November 2011, ID: BLJT-00110595
www.planningapplicationmaps.co.uk

1:500 scale print at A4, Centre: 527965 E, 320832 N

©Crown Copyright. Licence no. 10001998

Mapping sourced from Ordnance Survey

bluejet mapping