STUDY AREA 1

STUDY AREA 2

STUDY AREA 3

Weston

Reproduced from the Ordnance Survey 1/2500map with the permission of the Controller of HM Stationery Office. Crown copyright reserved.
Robert Doughty Consultancy Licence Number AR 35372R0001

SOUTH HOLLAND DC
HOUSING & PLANNING
24 SEP 1999
Ref. 0154/99

ALLISON HOMES

SITE LOCATION

LAND OFF HIGH ROAD. WESTON.

Dwg. 233/87/1/1 Scale 1:2500 September. 1999.

DRAWING
21 SEP 1999
ISSUED

Town & Country Planning
Ecology
Landscape Architecture

Robert Doughty Consultancy

32 High Street, Helpringham, Sleaford NG34 ORA Tel: (01529) 421646 Fax: (01529) 421358

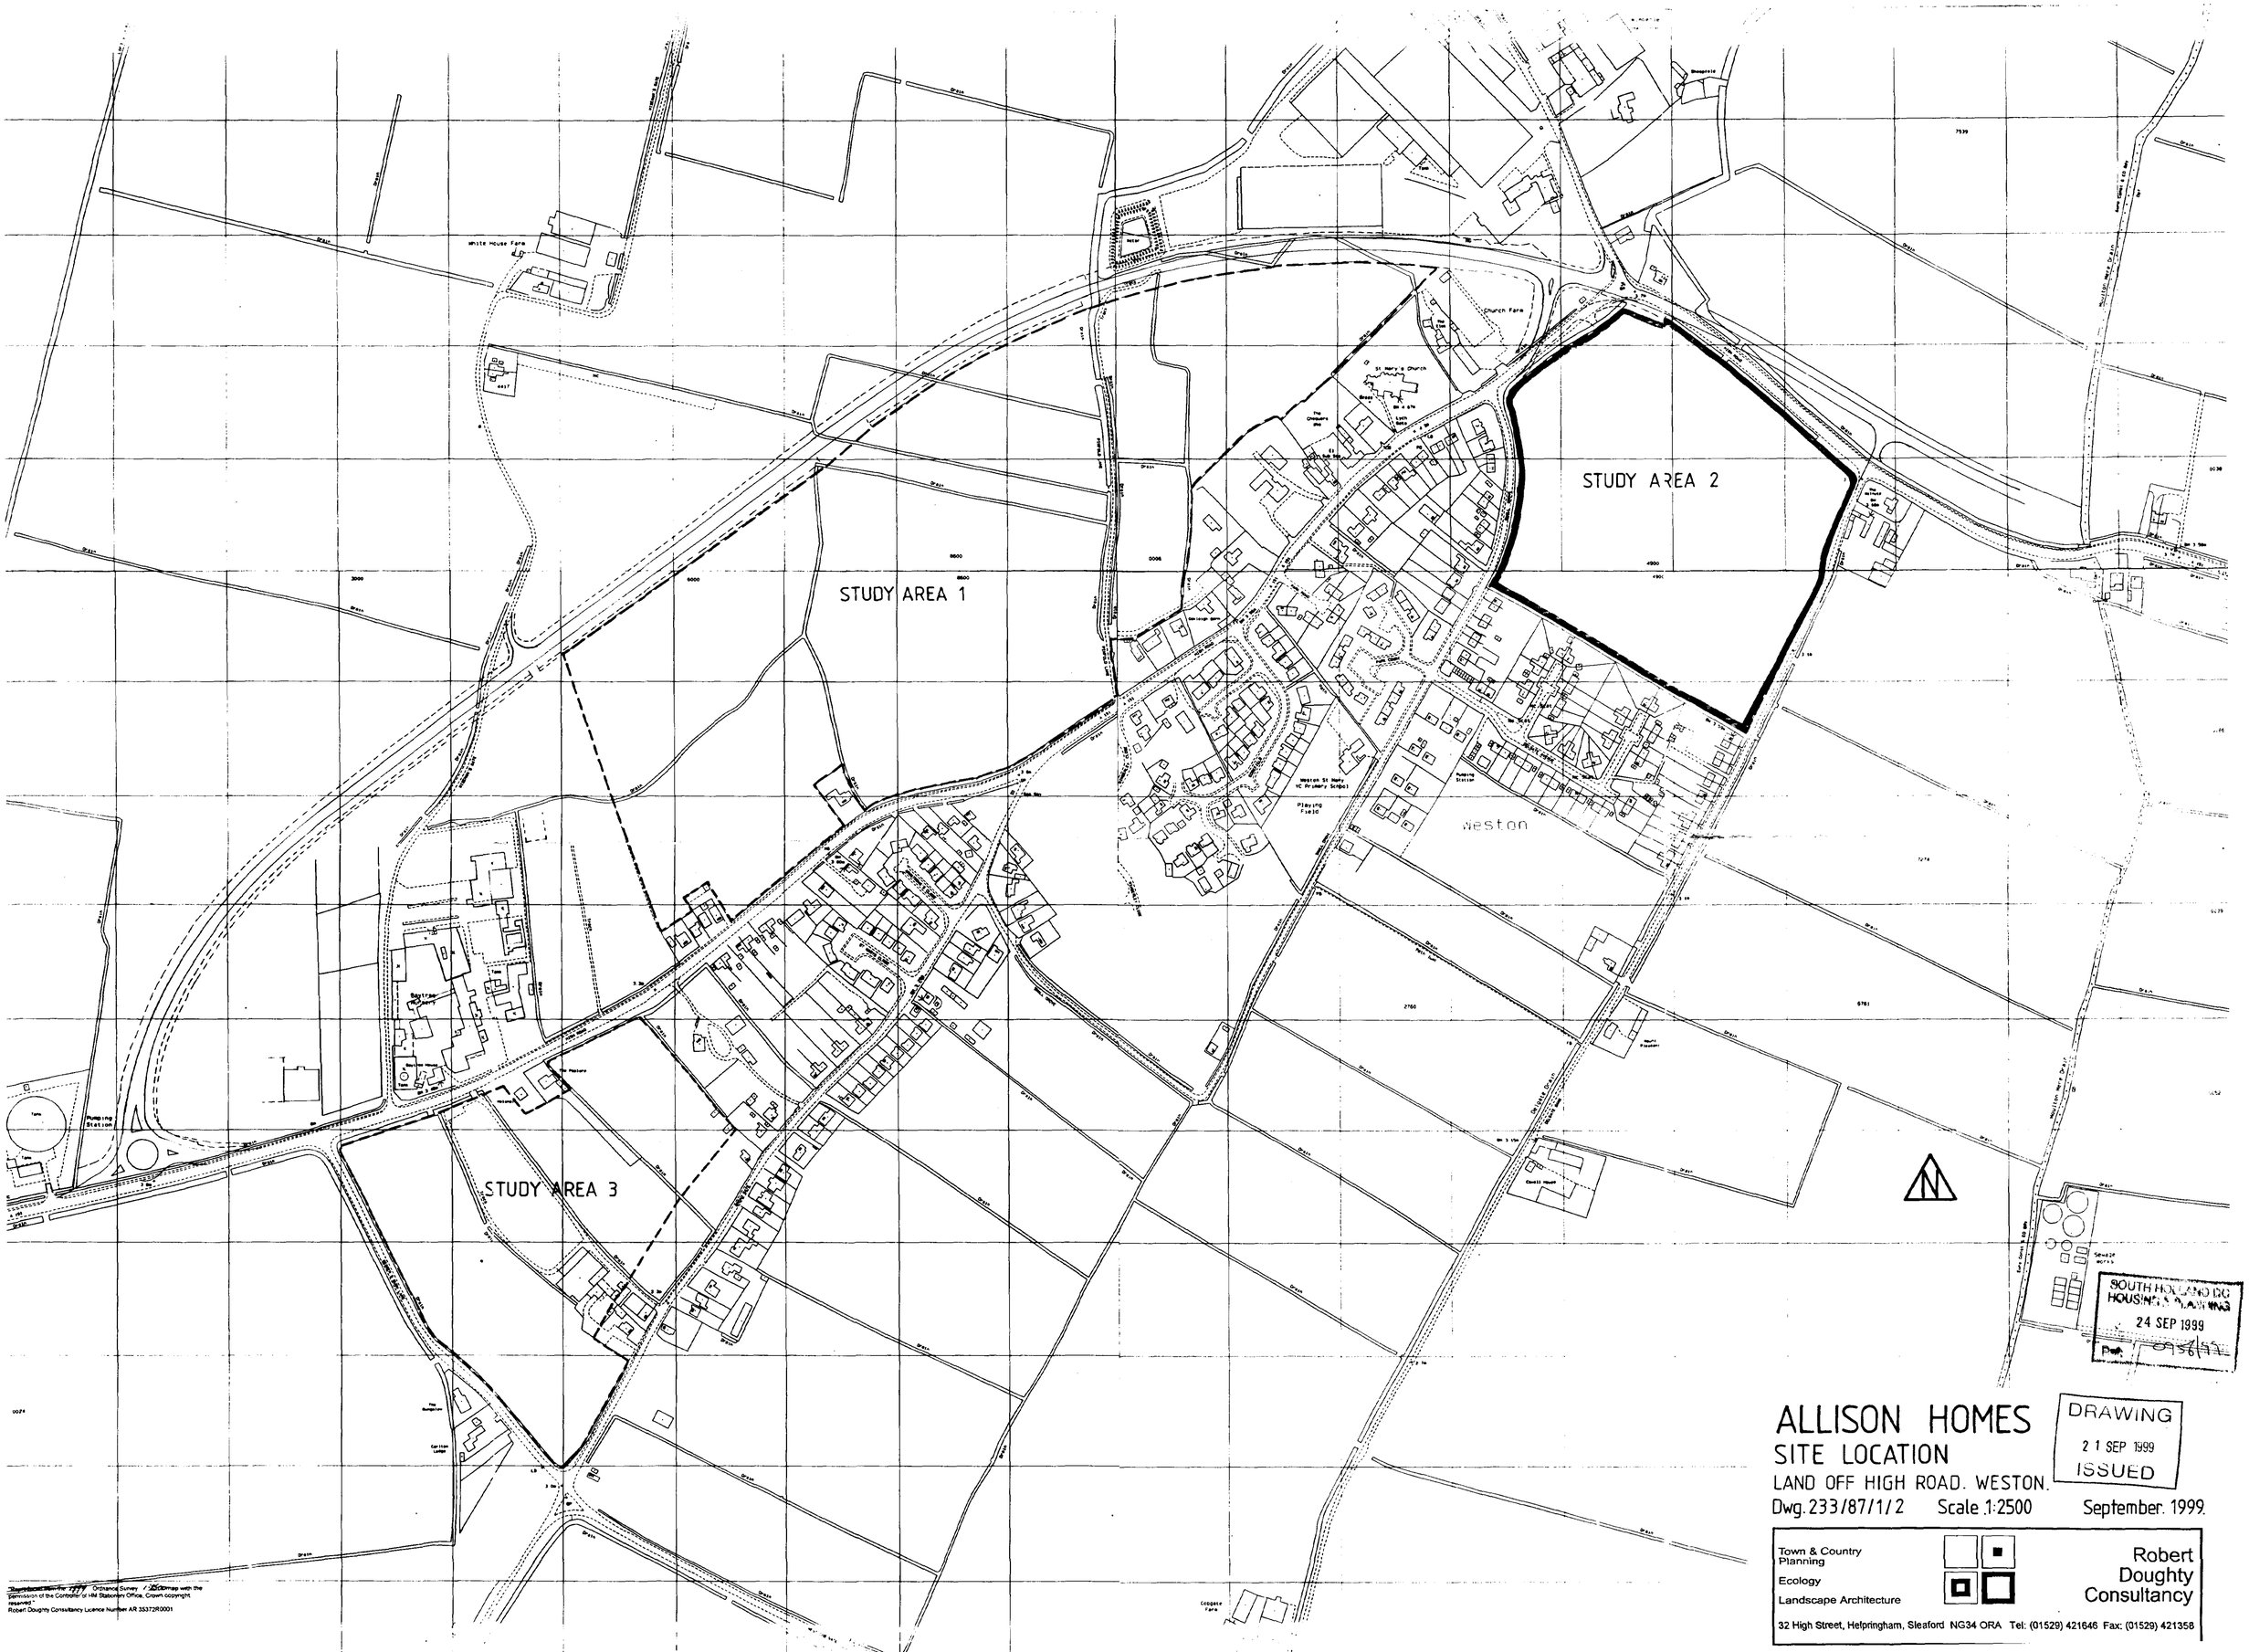
STUDY AREA 1
STUDY AREA 2
STUDY AREA 3
Weston
White House Farm
Church Farm
Playing Field
Pumping Station
Drain
SOUTH HOLLAND DC
HOUSING & PLANNING
24 SEP 1999
DRAWING
21 SEP 1999
ISSUED
ALLISON HOMES
SITE LOCATION
LAND OFF HIGH ROAD. WESTON.
Dwg. 233/87/1/2
Scale 1:2500
September. 1999.
Town & Country Planning
Ecology
Landscape Architecture
Robert Doughty Consultancy
32 High Street, Helpringham, Sleaford NG34 ORA Tel: (01529) 421646 Fax: (01529) 421358