



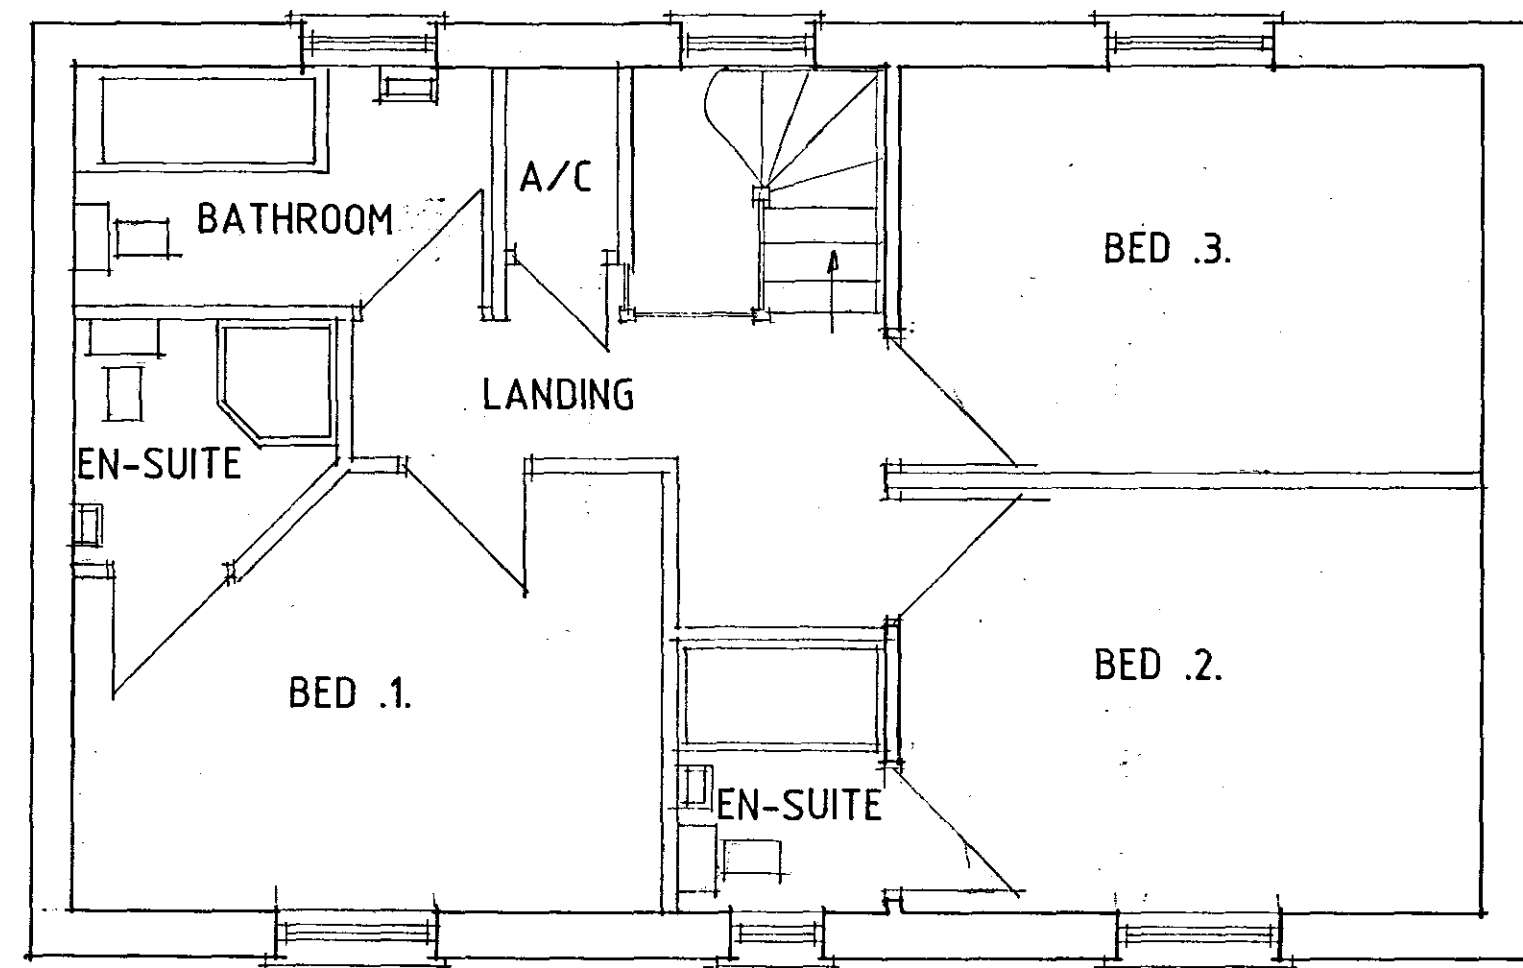


FIRST FLOOR PLAN

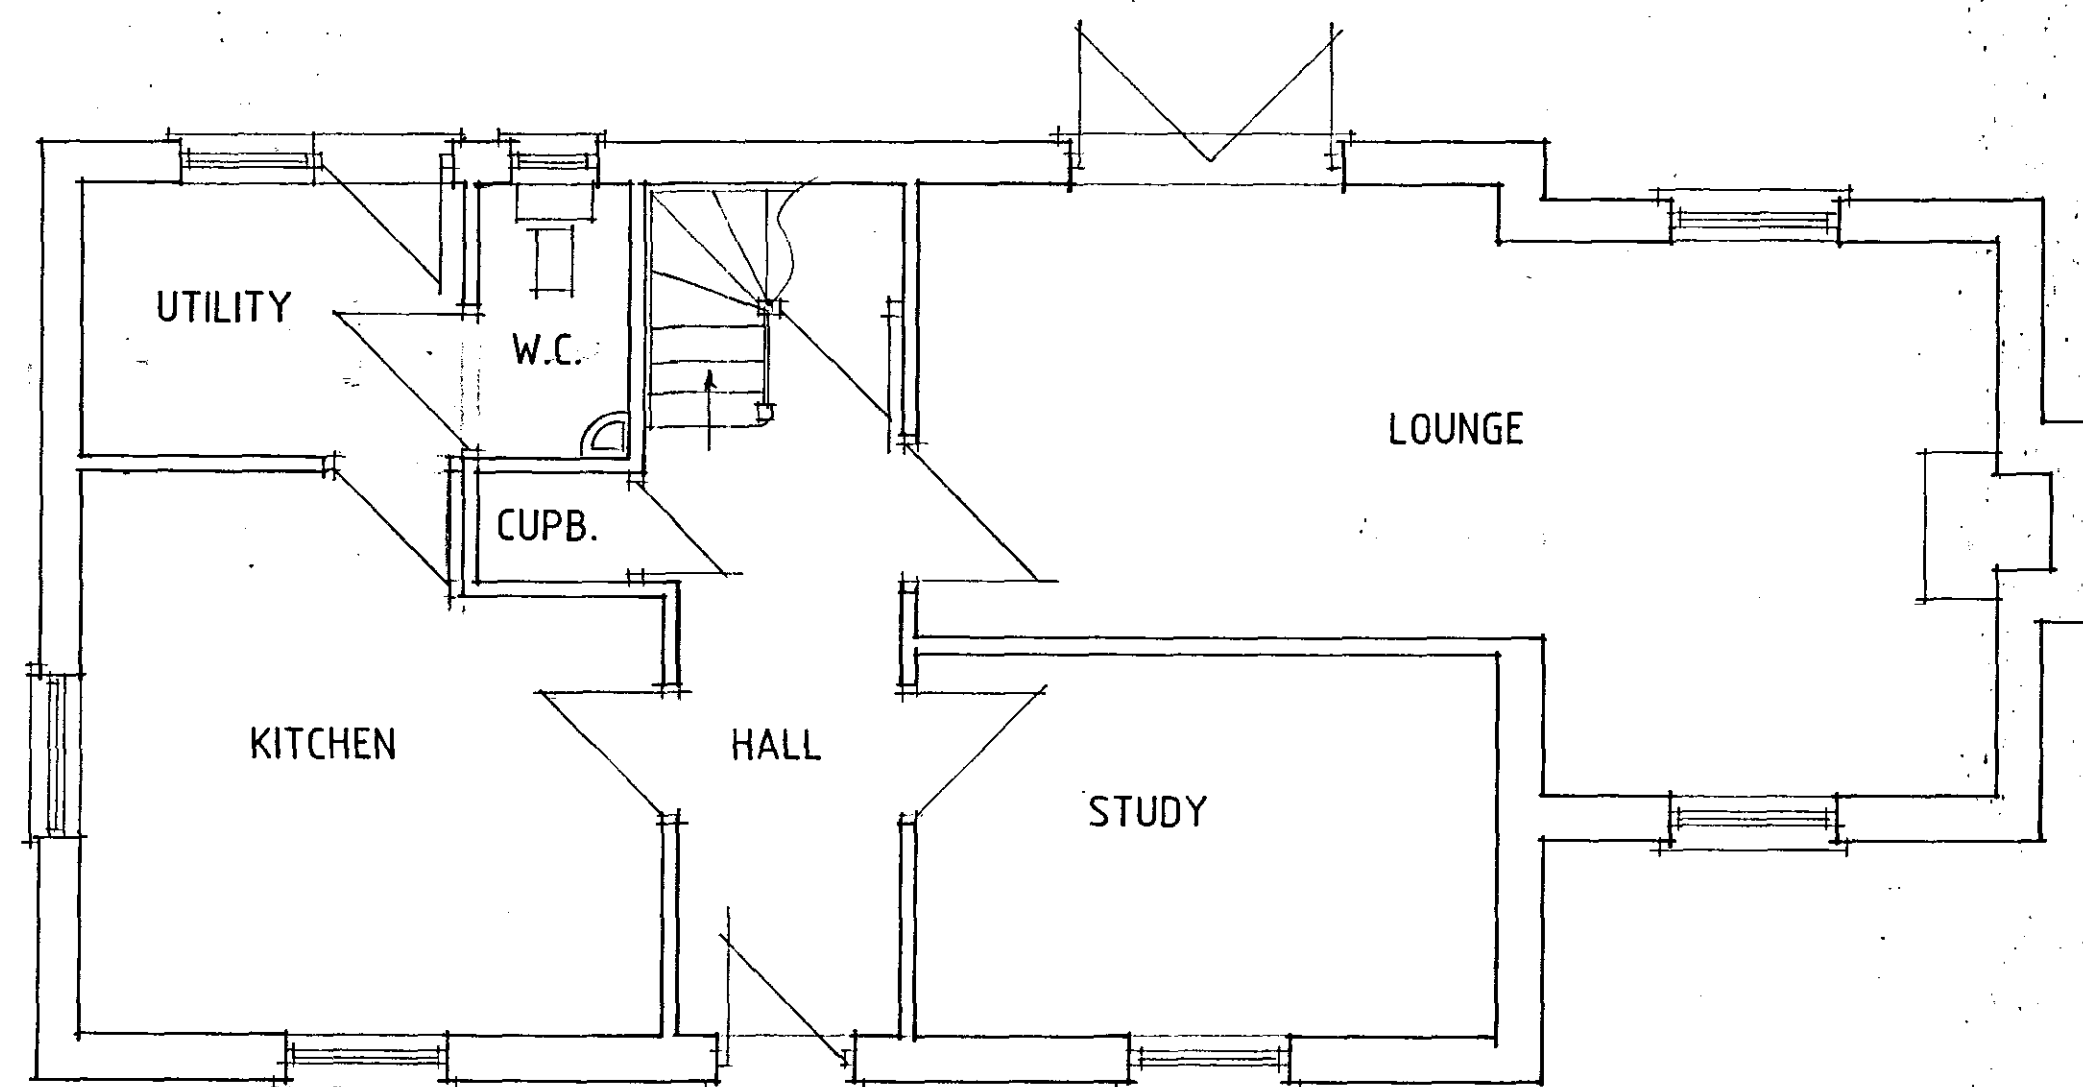

GROUND FLOOR PLAN



FRONT

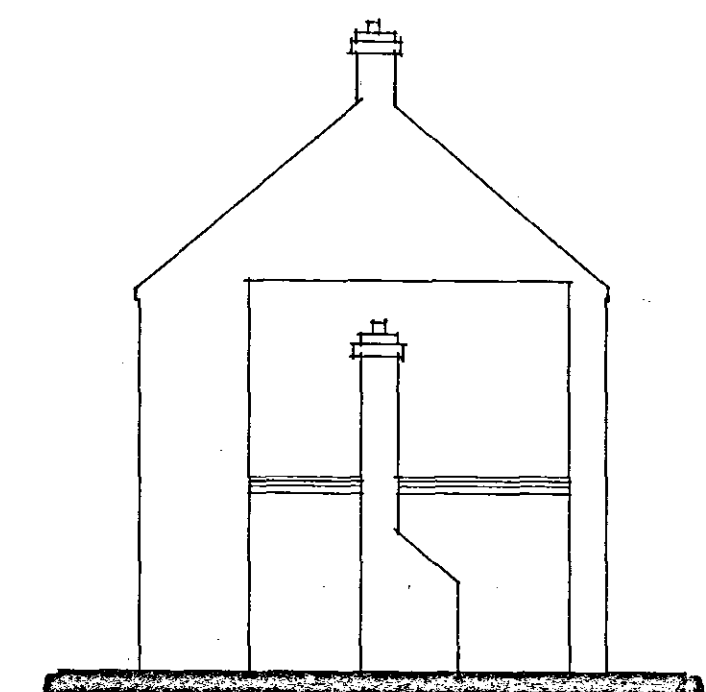

SIDE

Status
DESIGN
CONSULTANTS IN ARCHITECTURE & PLANNING

PROPOSED REPLACEMENT
HOUSE AT BEAKON COTTAGE,
WISEMANS GATE, WESTON
FOR

SLATOR BROS [FARMS]
LTD

PLANS & ELEVATIONS
SKETCH

1:50 1:100 SD06-029/13

NOV-08 B.GILHAM.

