



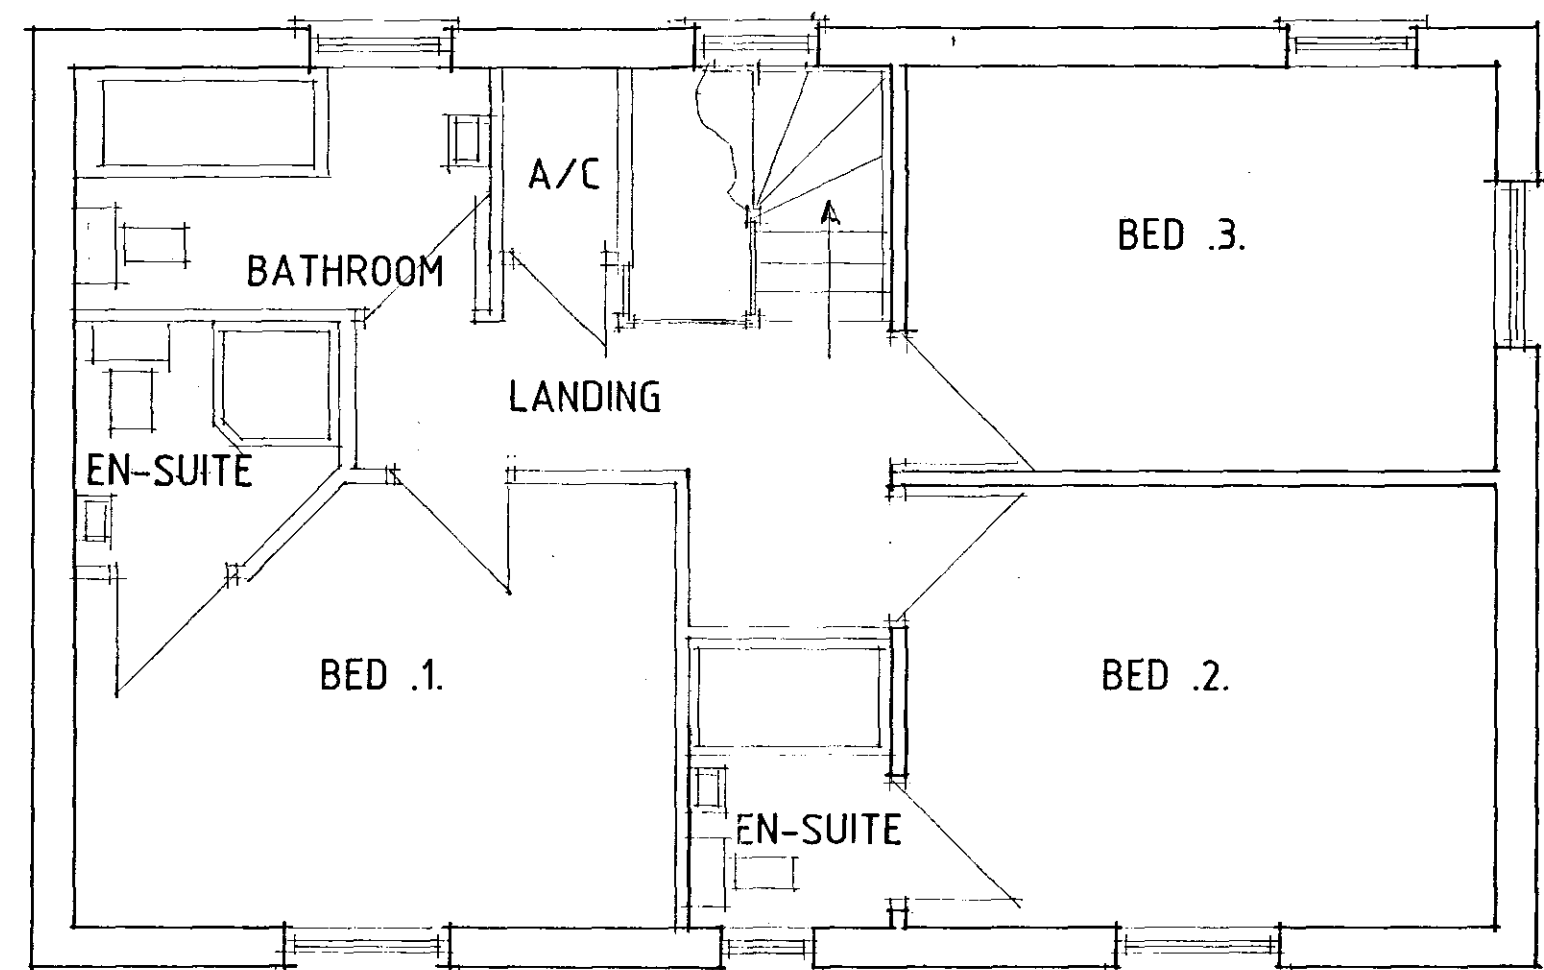

FIRST FLOOR PLAN

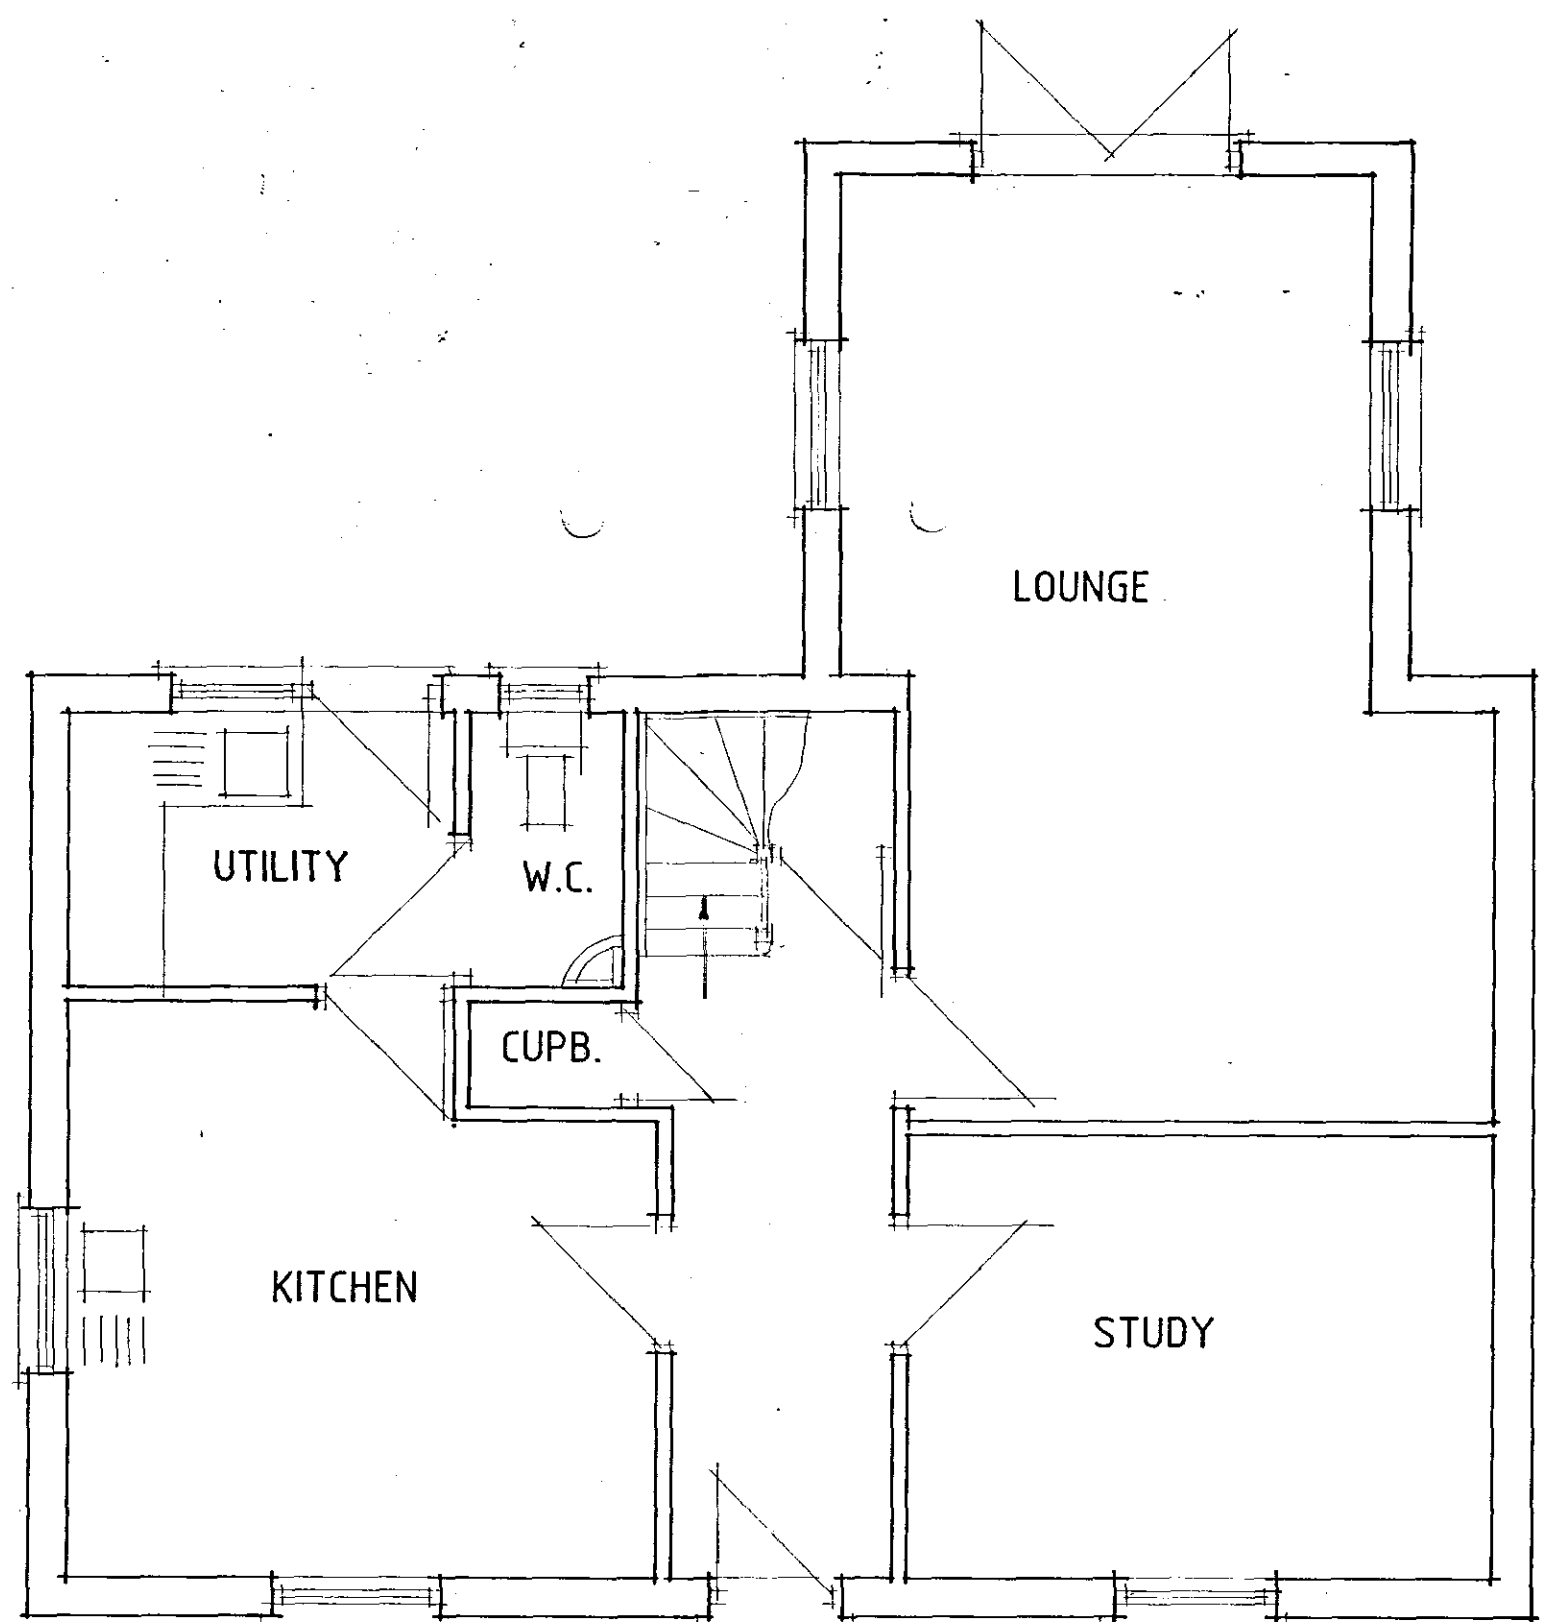

GROUND FLOOR PLAN




FRONT




SIDE




REAR

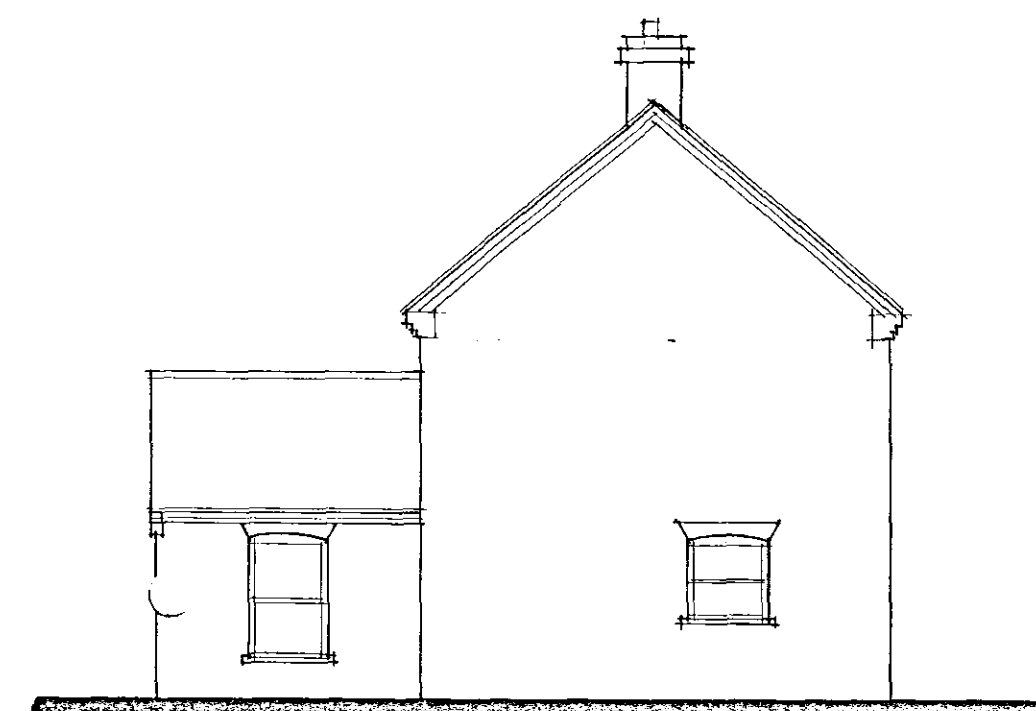


SIDE

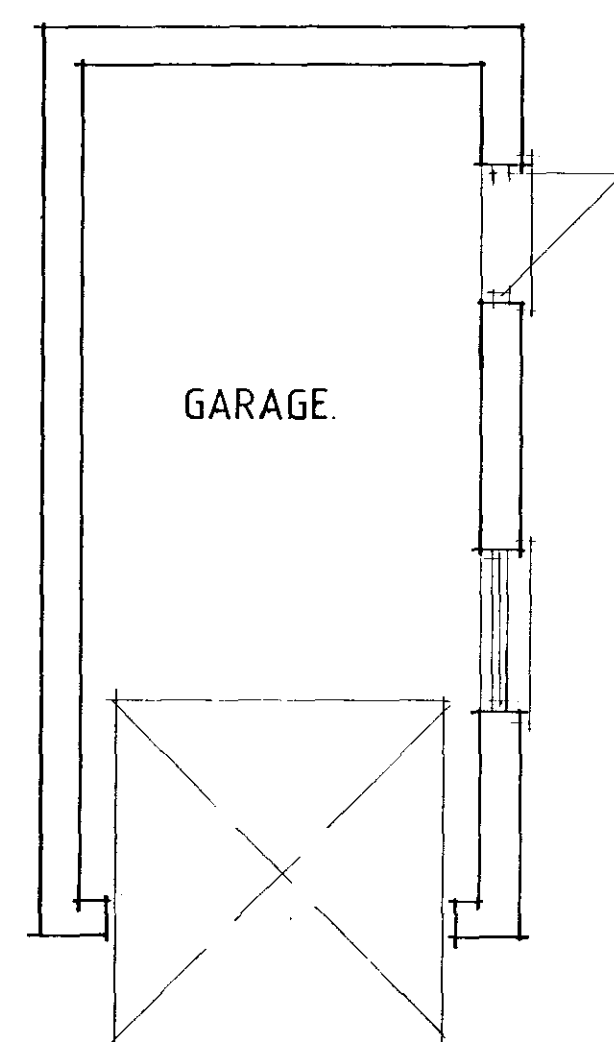


PLAN

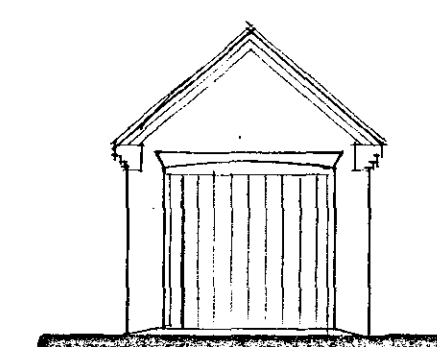


FRONT

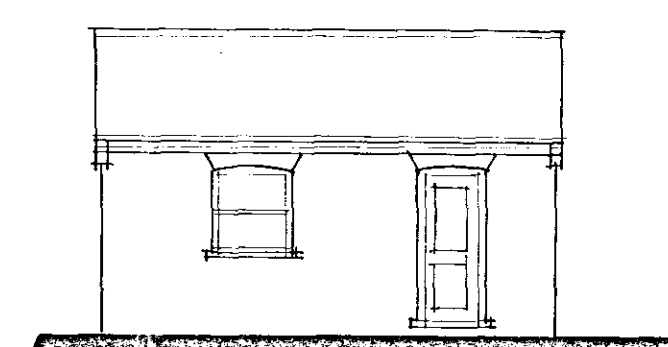

SIDE

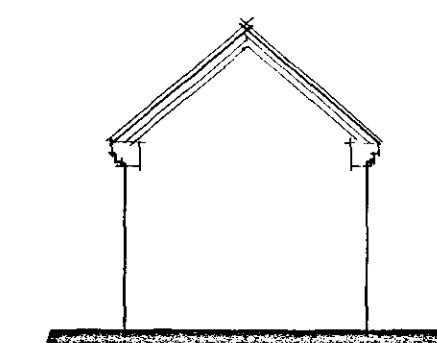

REAR

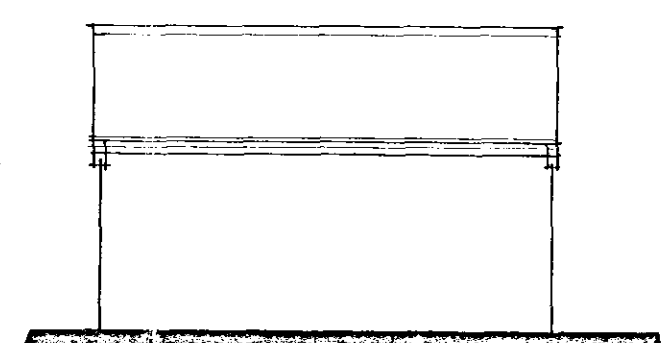

SIDE

A - DESIGN ALTS - 7.6.06.

Status
DESIGN
CONSULTANTS IN ARCHITECTURE & PLANNING

PROPOSED REPLACEMENT
HOUSE AT BEAKON COTTAGE,
WISEMANS GATE, WESTON
FOR

SLATOR BROS [FARMS]
LTD

PLANS & ELEVATIONS

1:50 1:100 SD06-029/3

MAY-06 B.GILHAM.

2 Edinburgh Walk, Holbeach,
Spalding, Lincs. PE12 7AP
Tel: 01426 424443 Fax: 01426 450702

