


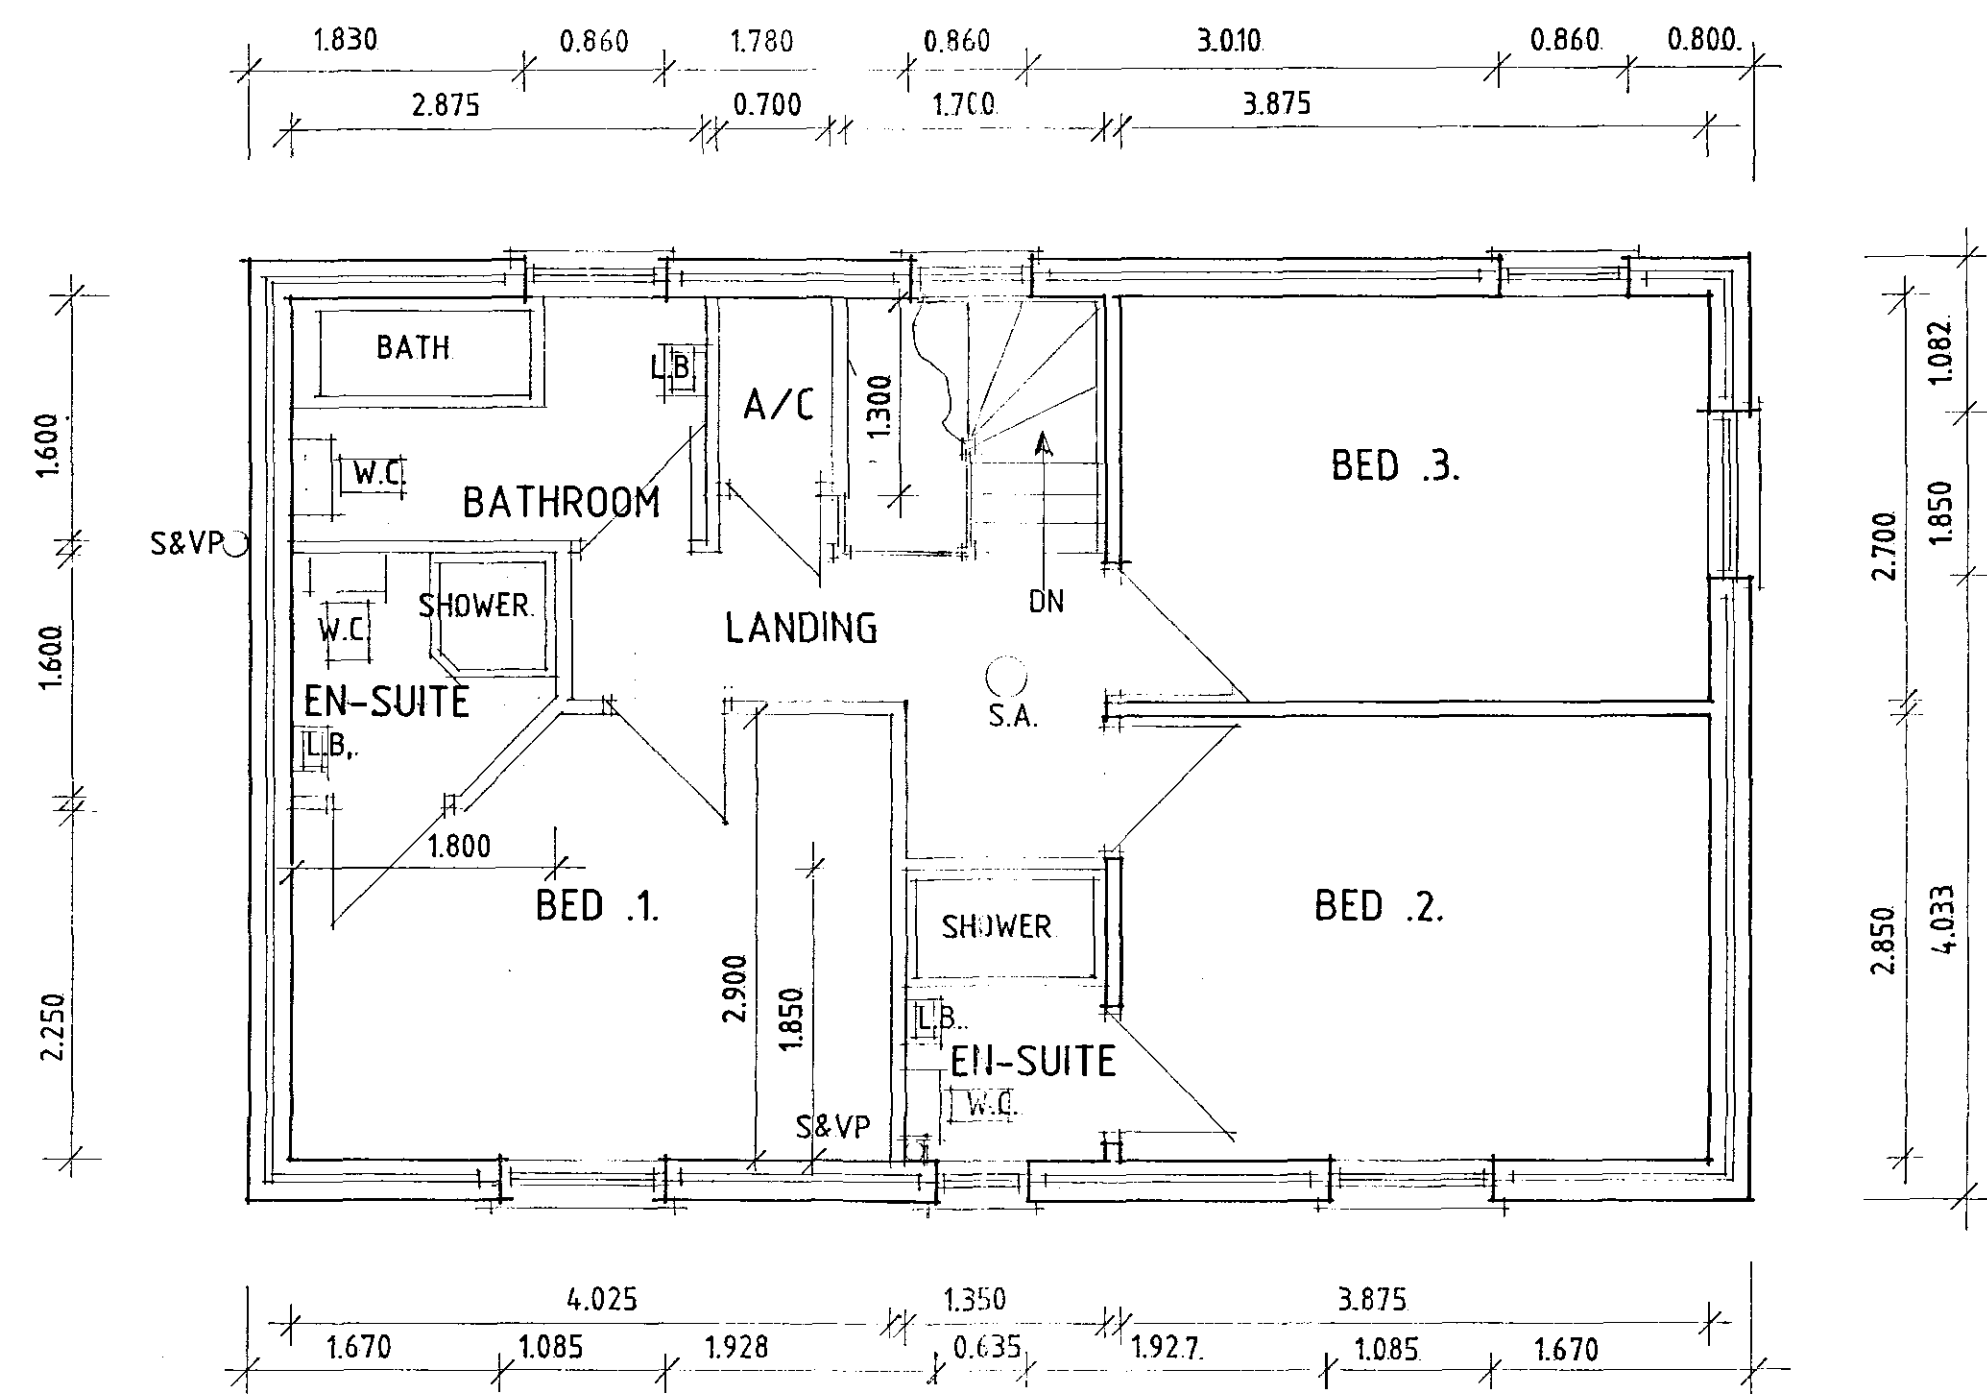


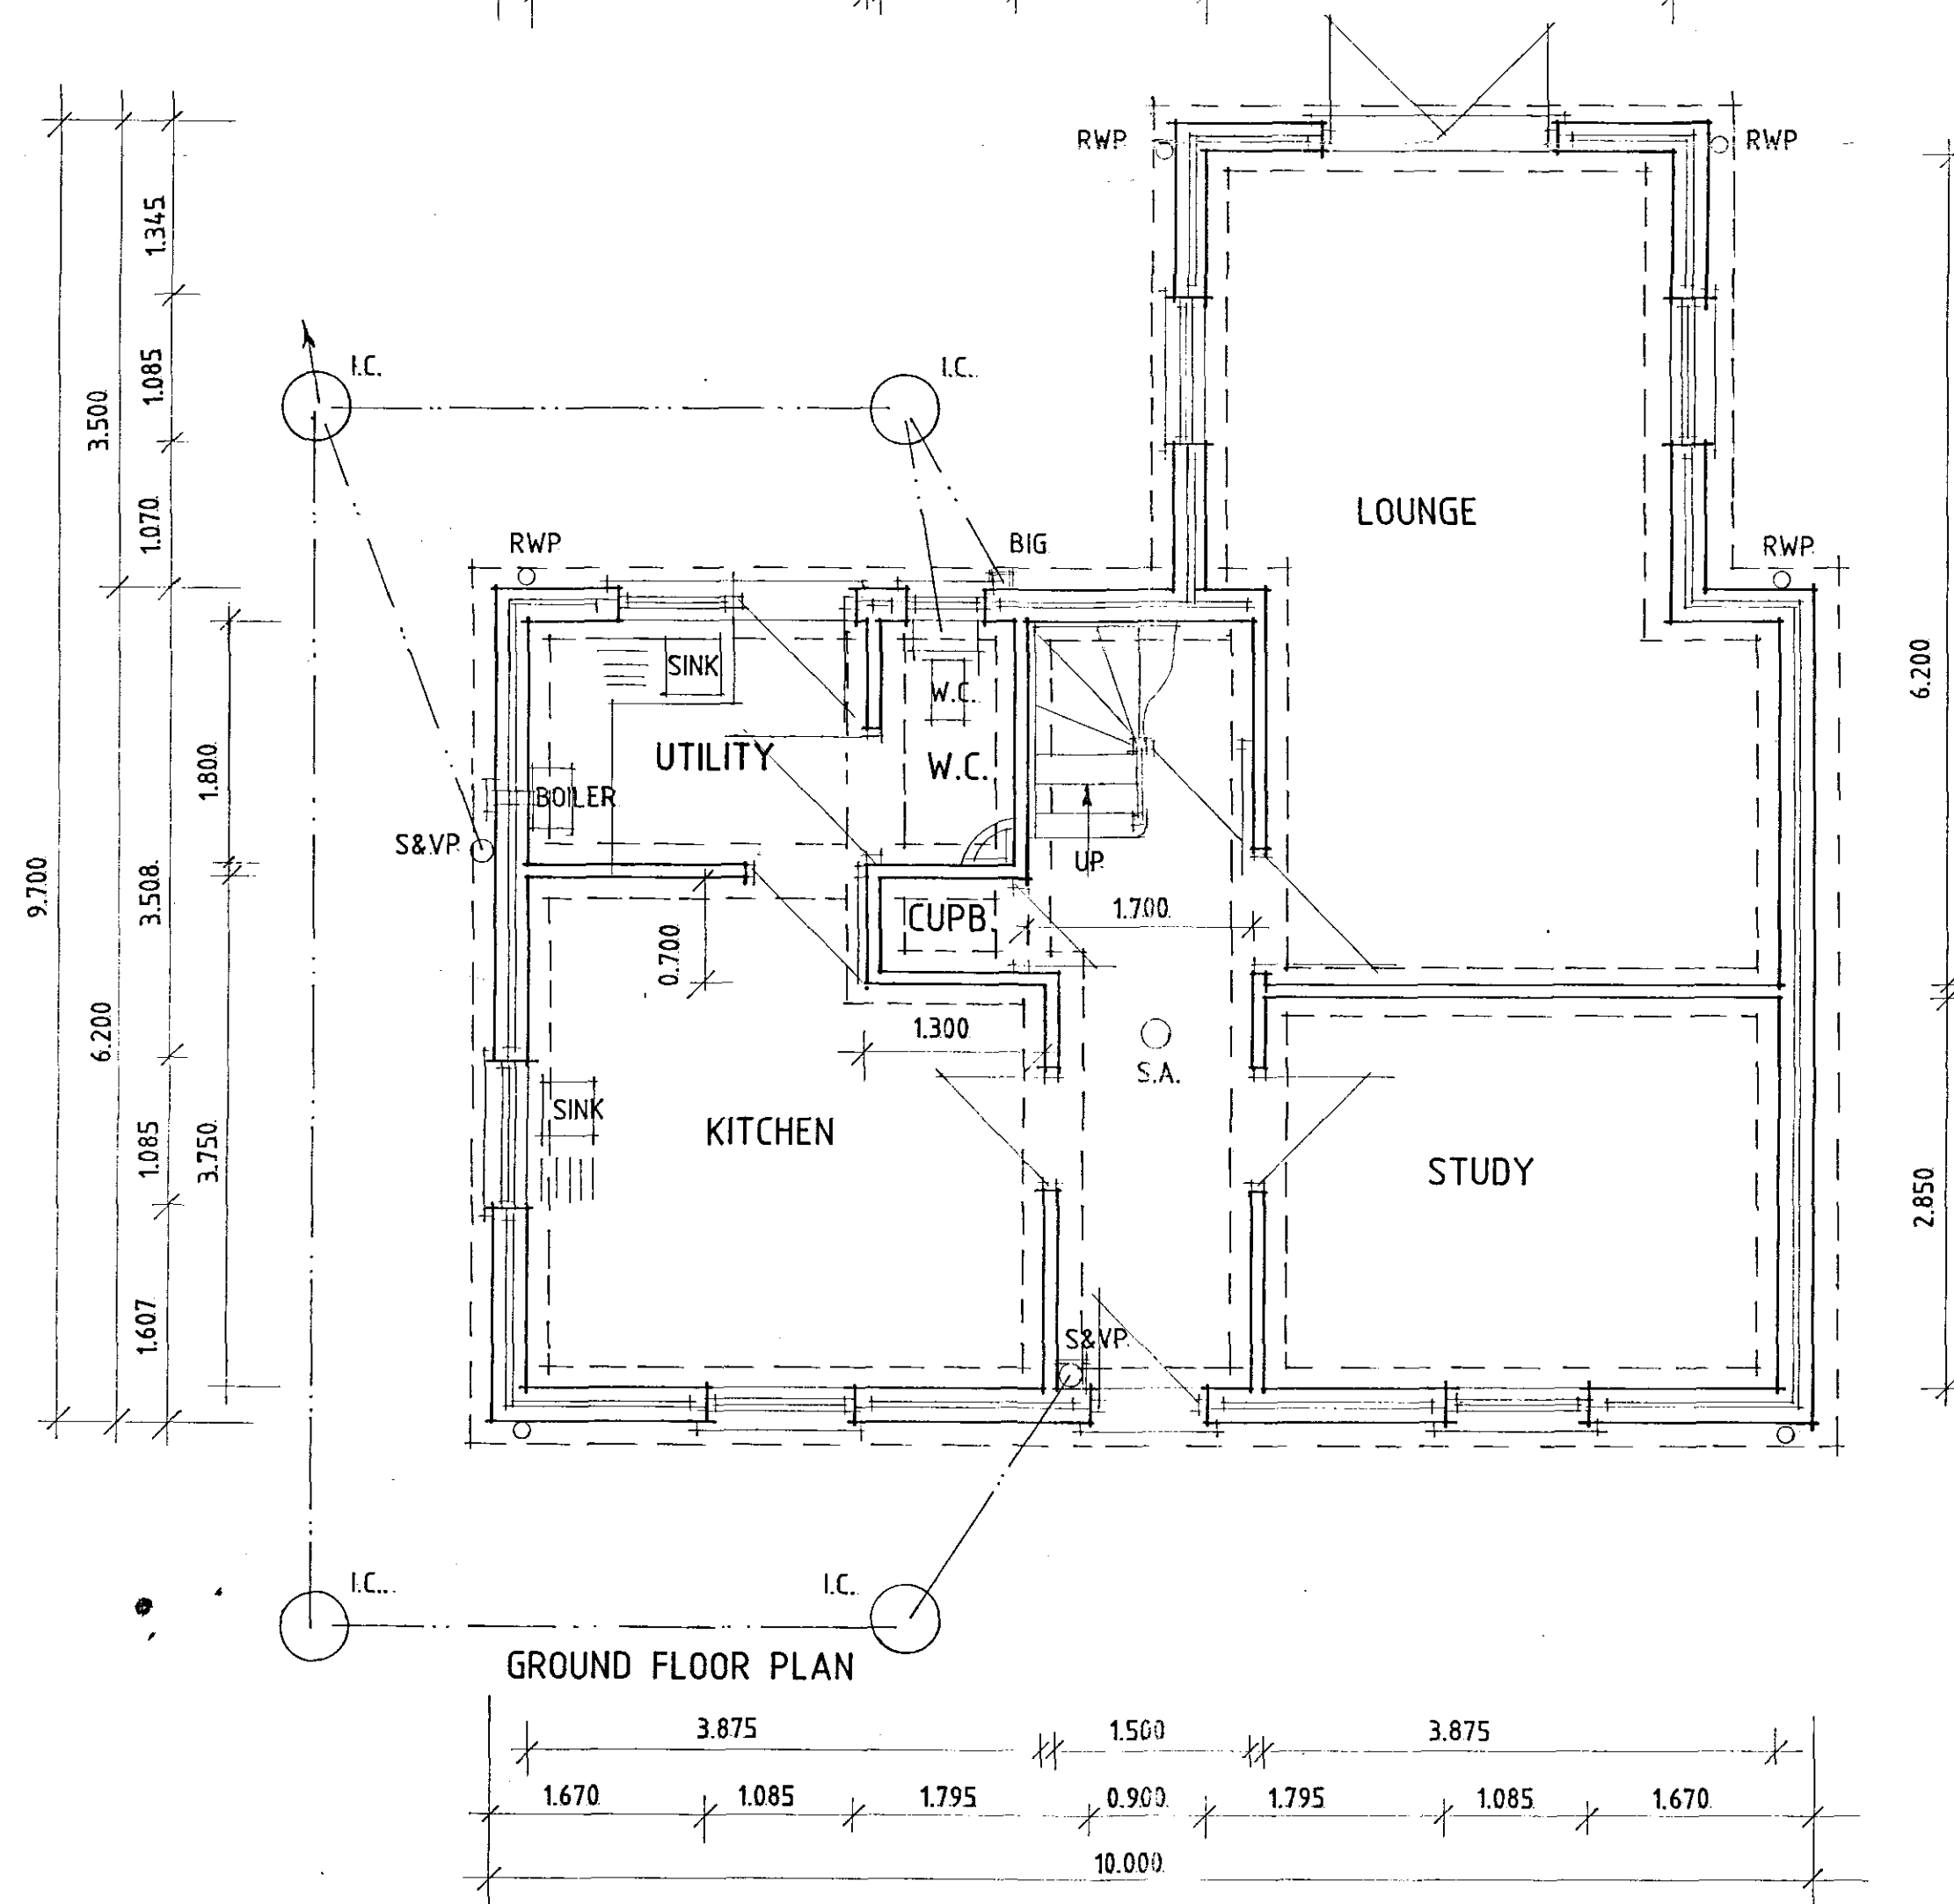


FIRST FLOOR PLAN

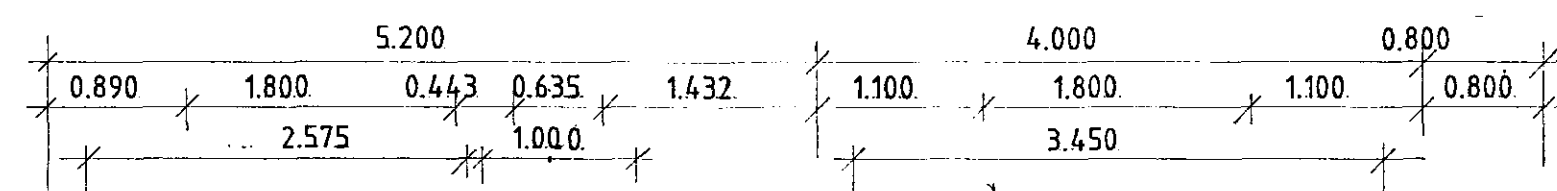

GROUND FLOOR PLAN

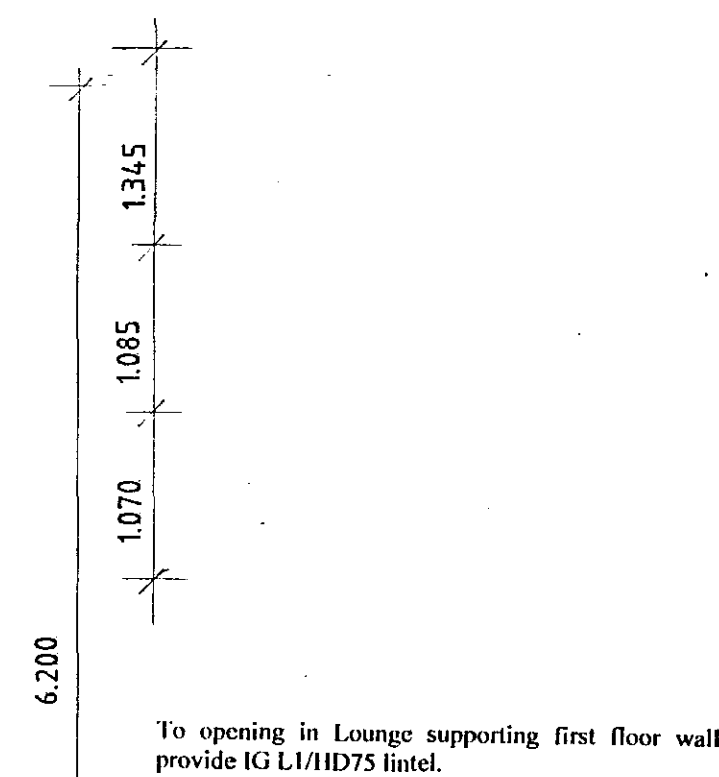


FRONT

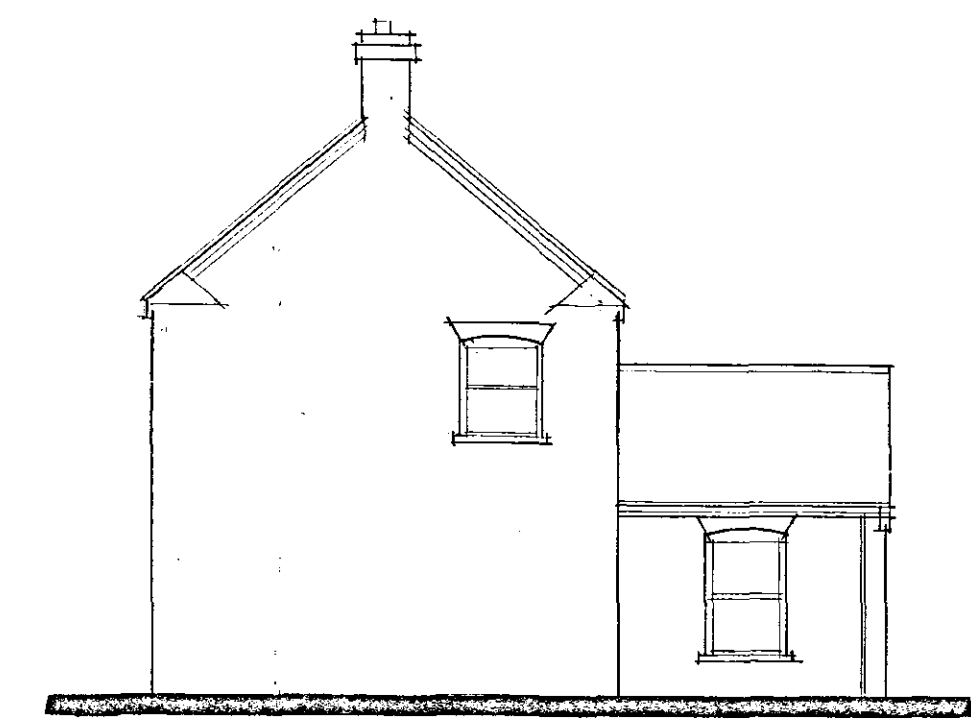



SIDE



REAR

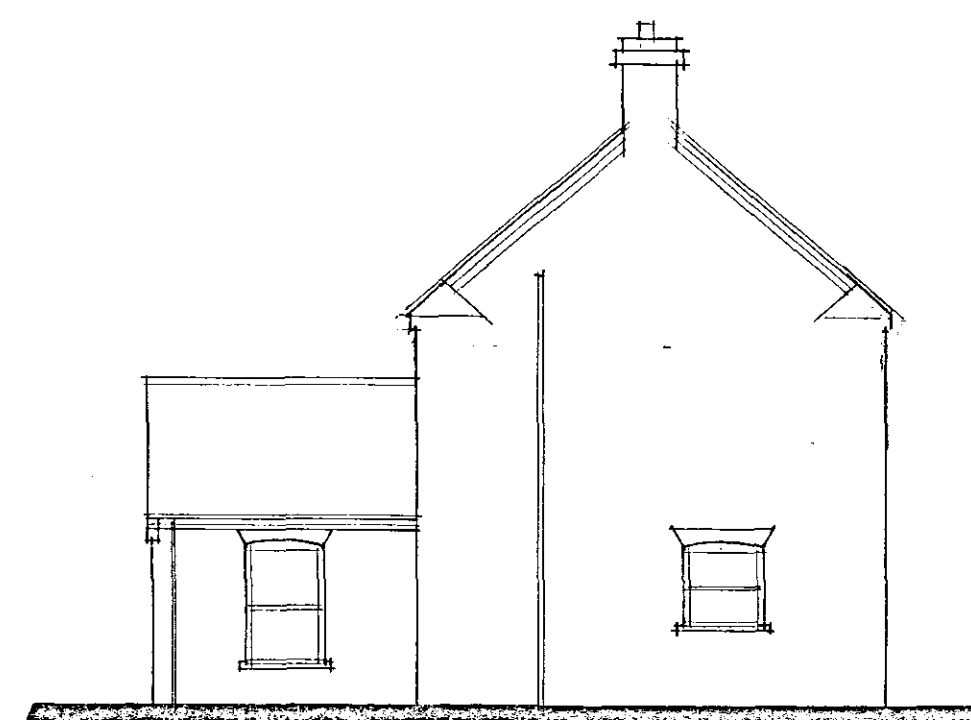


SIDE

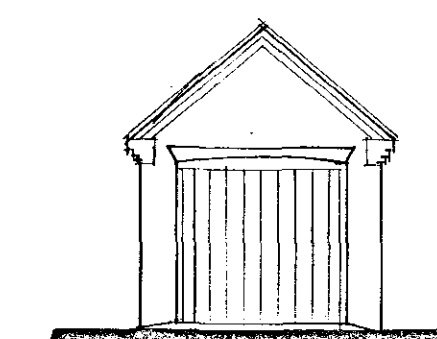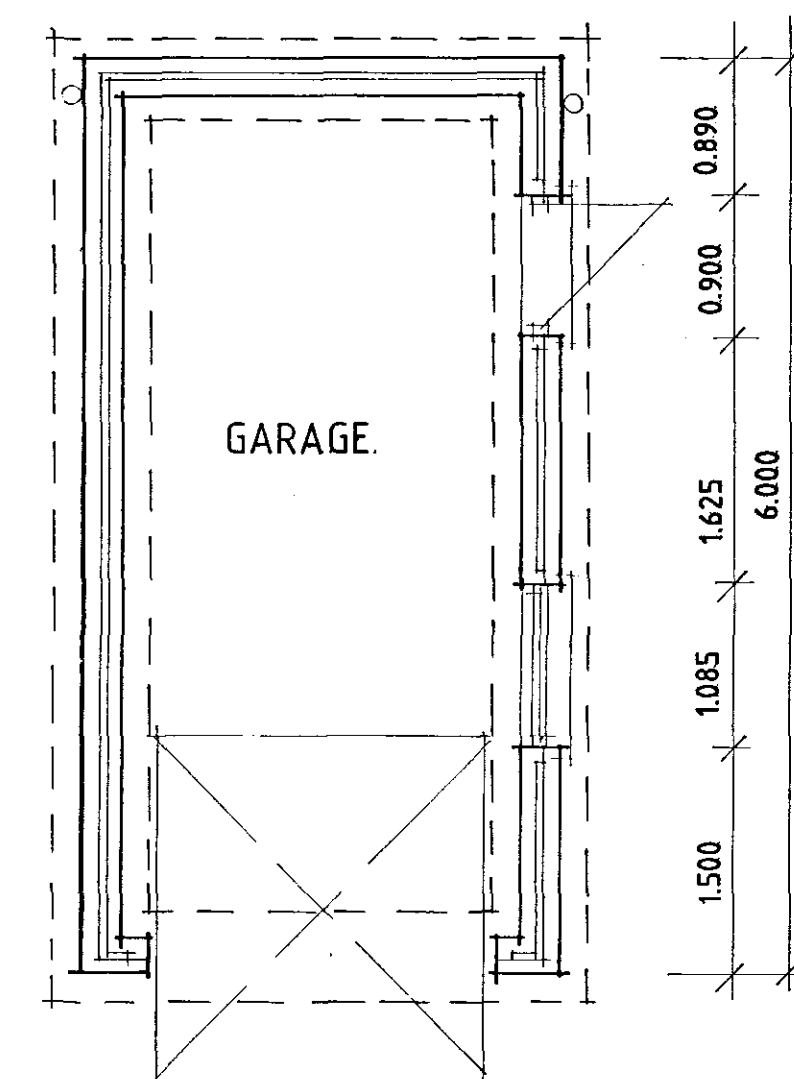


FRONT



SIDE

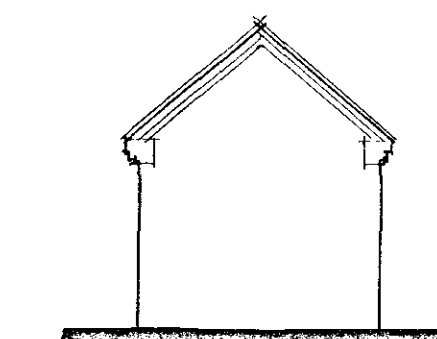

REAR

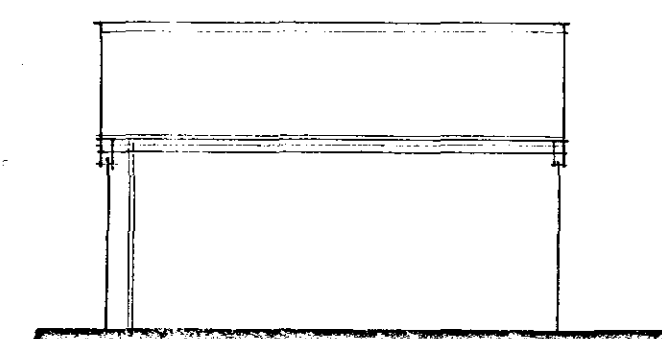

SIDE

AMENDED PLAN
Ref. A1

Planning Development
02 AUG 2006
Ref. 0957106

E - PLANNING ALTS - 31.7.06
D - B.R. ALTS - 19.7.06.
C - B.R. ALTS - 13.7.06
B - IMF, ADDED - 28.6.06
A - DESIGN ALTS - 7.6.06

Status
DESIGN
CONSULTANTS IN ARCHITECTURE & PLANNING

DETERMINED
PLAN

PROPOSED REPLACEMENT
HOUSE AT BEAKON COTTAGE,
WISEMANS GATE, WESTON
FOR

SLATOR BROS [FARMS]
LTD.

PLANS & ELEVATIONS

1:50 1:100 SD06-029/3

MAY-06 B.GILHAM.

2 Edinburgh Walk, Holbeach,
Spalding, Lincs. PE12 7AP
Tel: 01606 424343 Fax: 01606 490707