


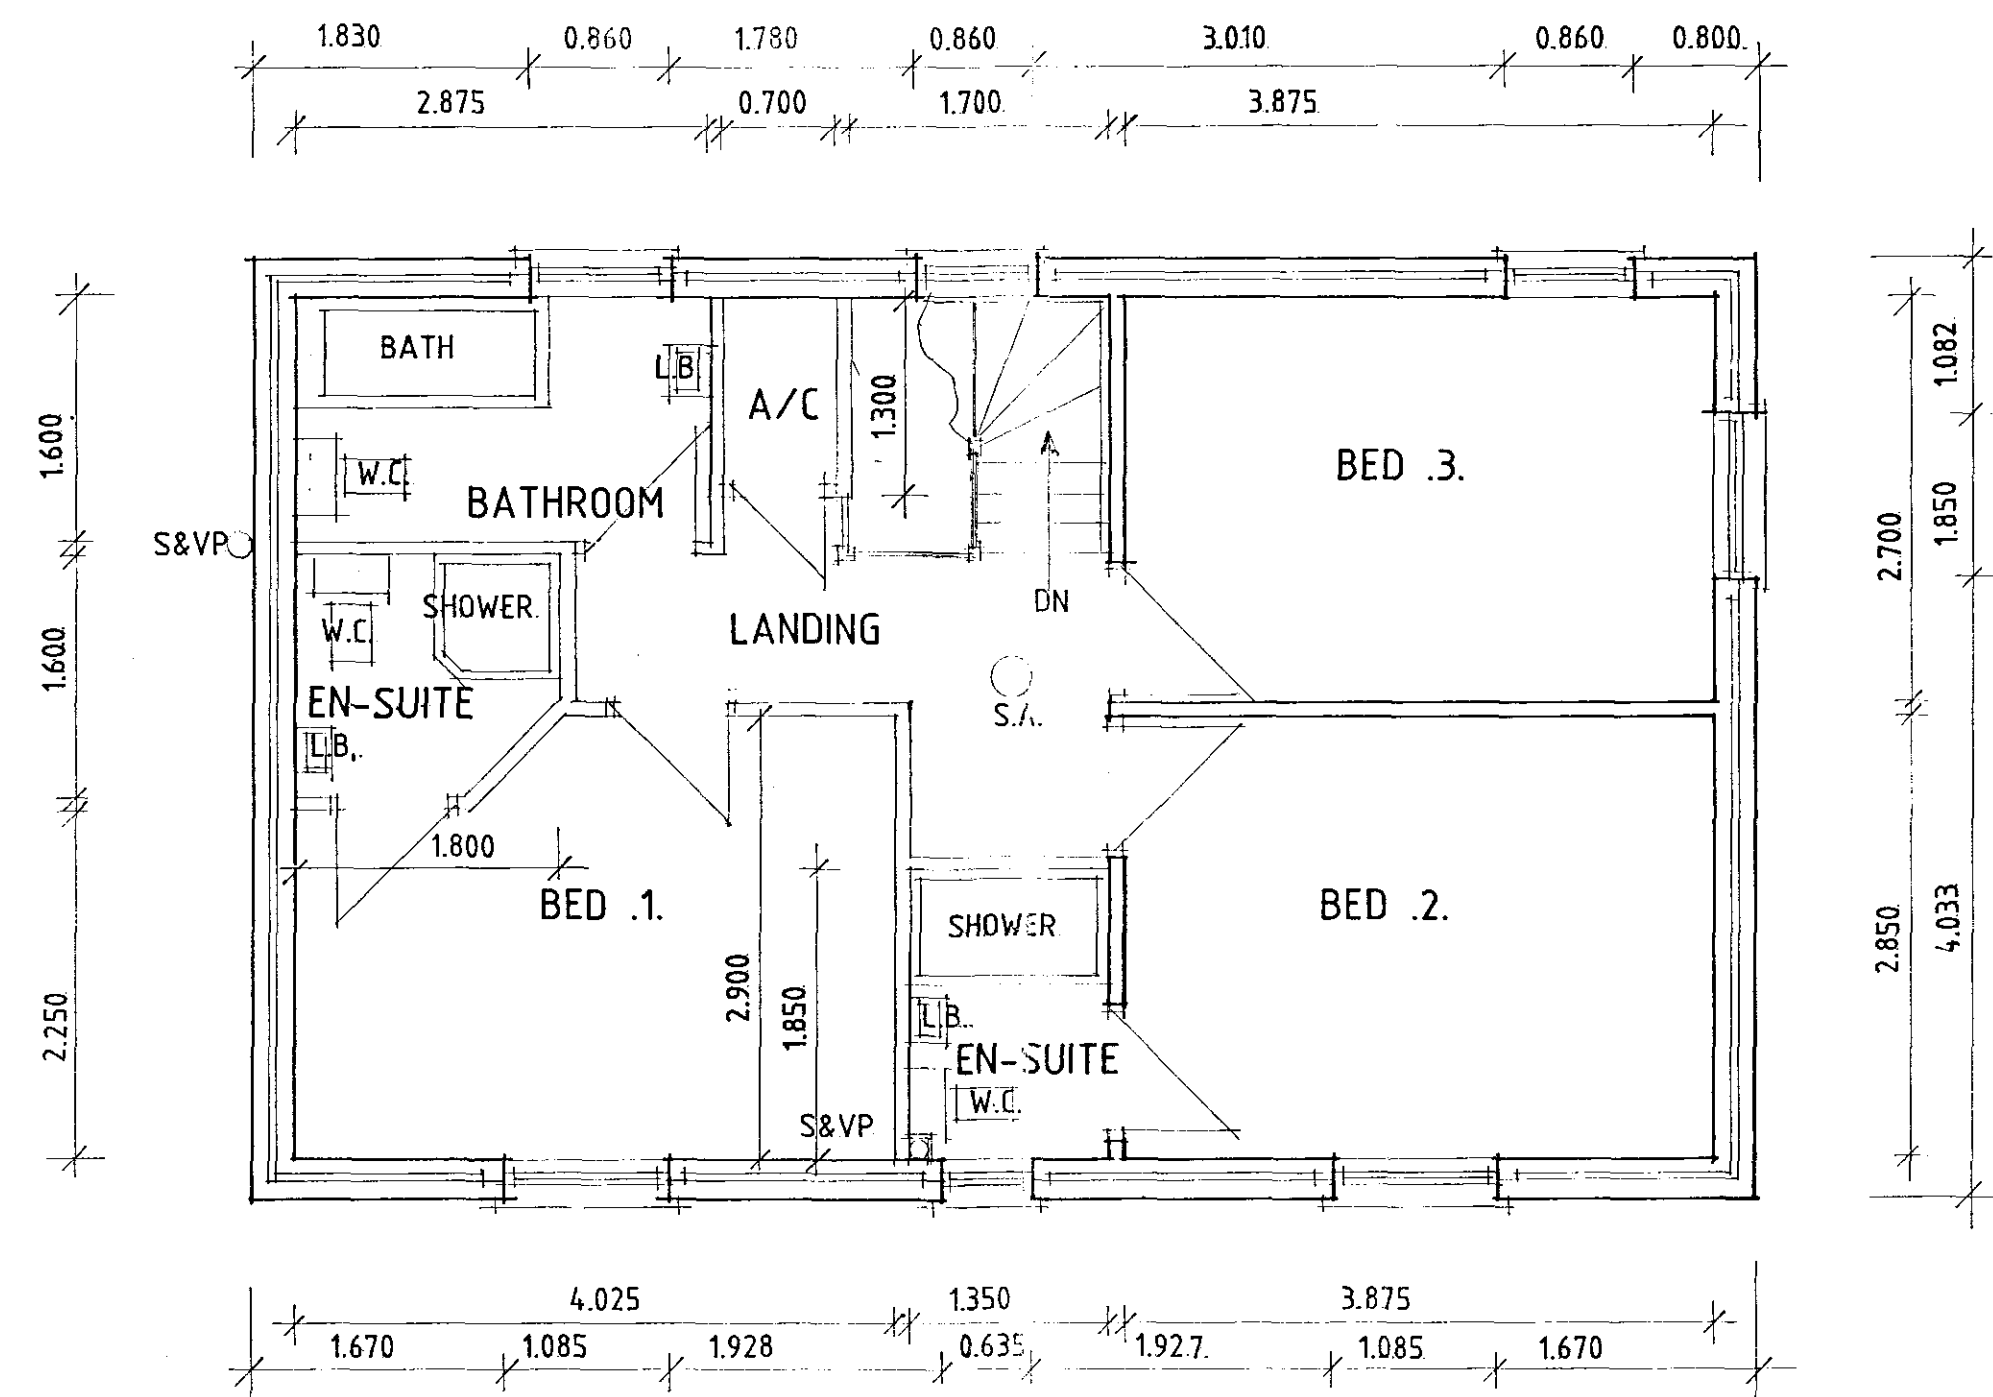


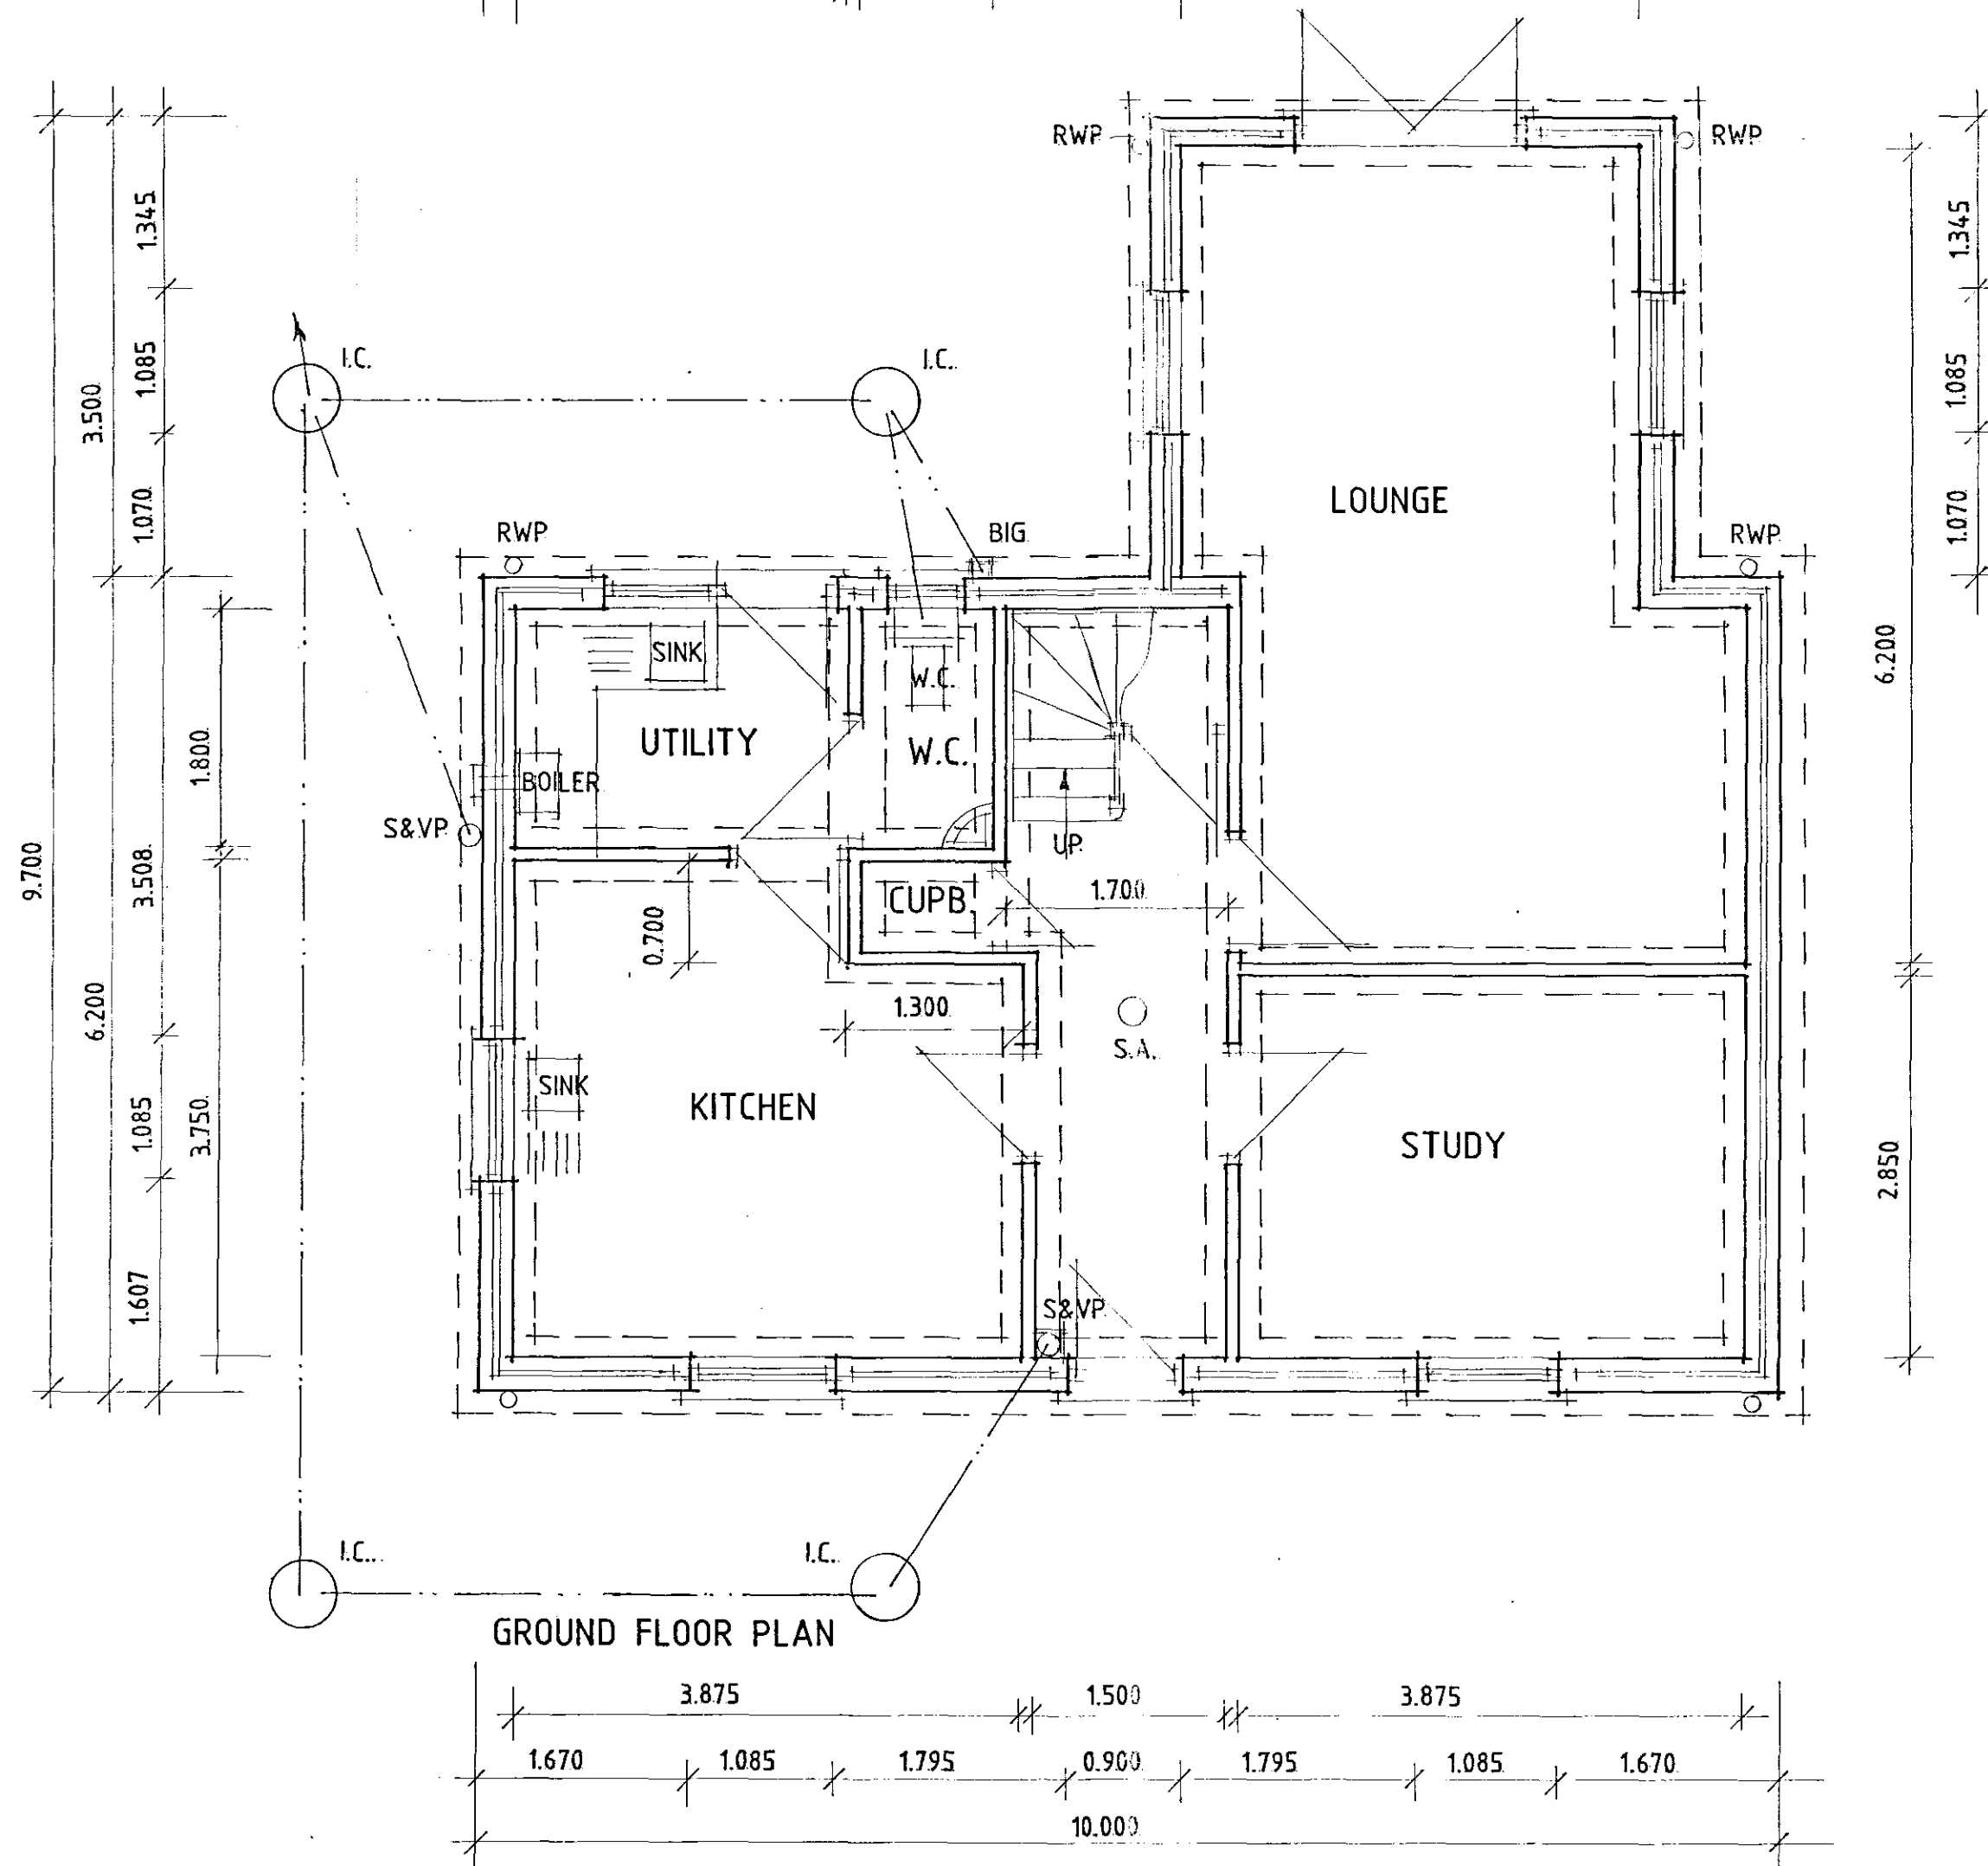

FIRST FLOOR PLAN

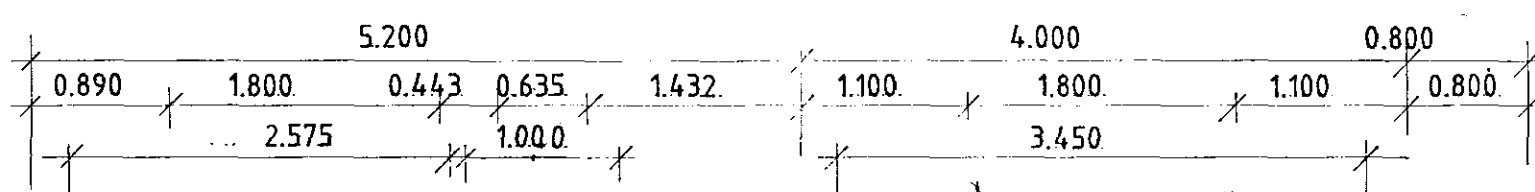

GROUND FLOOR PLAN

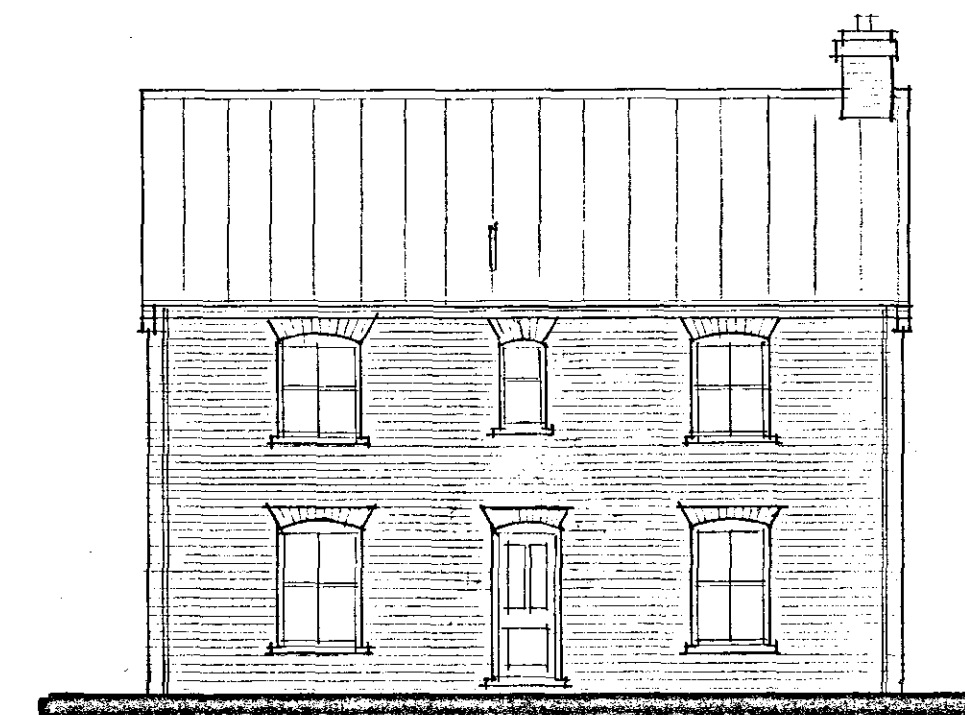

FRONT


SUPERSEDED




SIDE





REAR

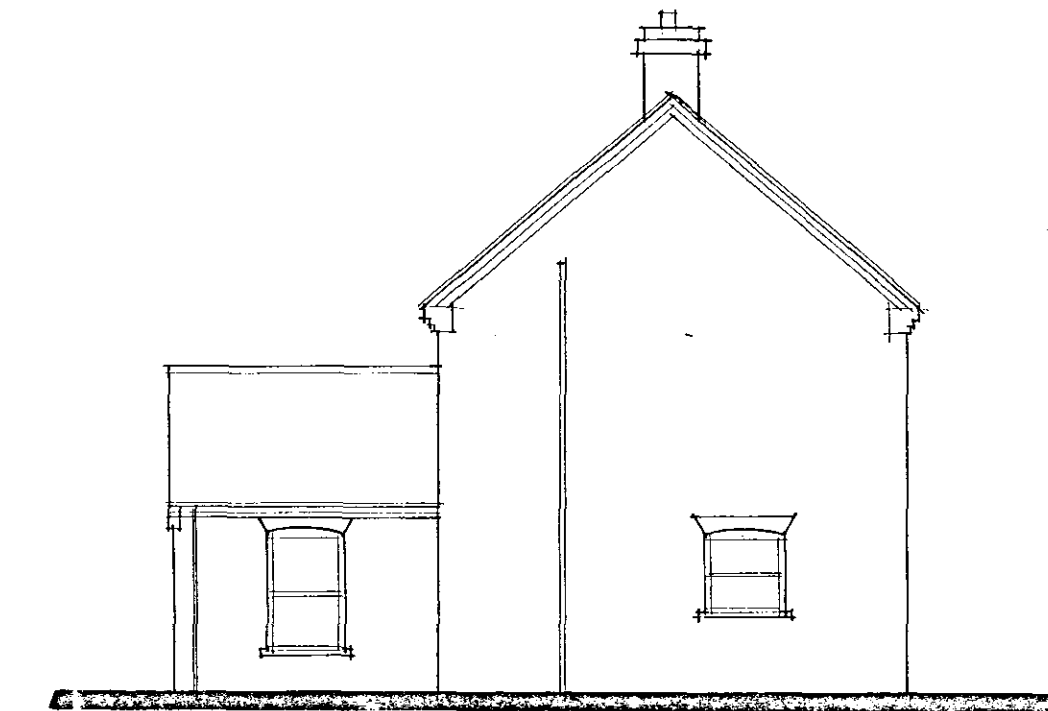


SIDE

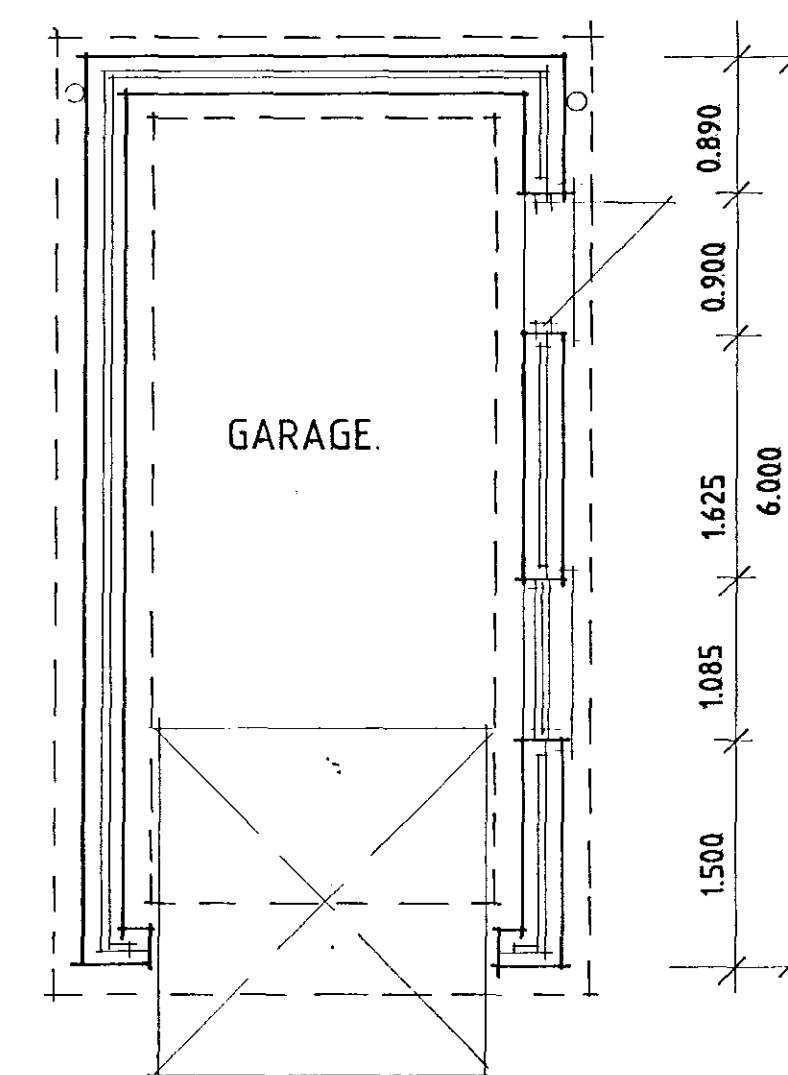


PLAN

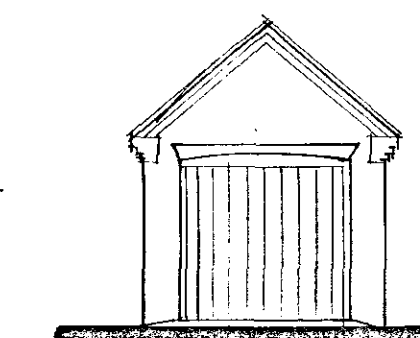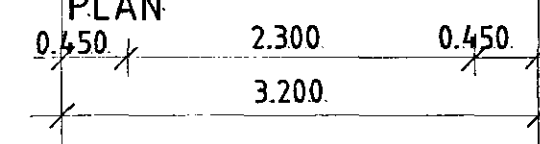


FRONT

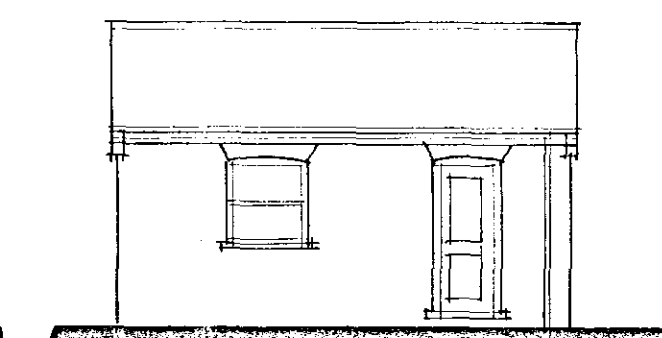

SIDE

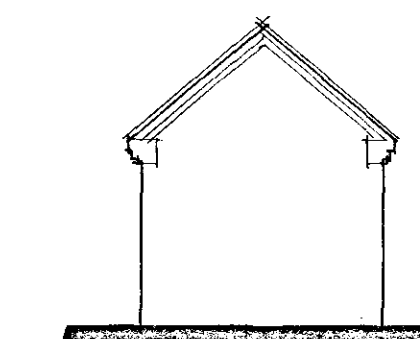

REAR

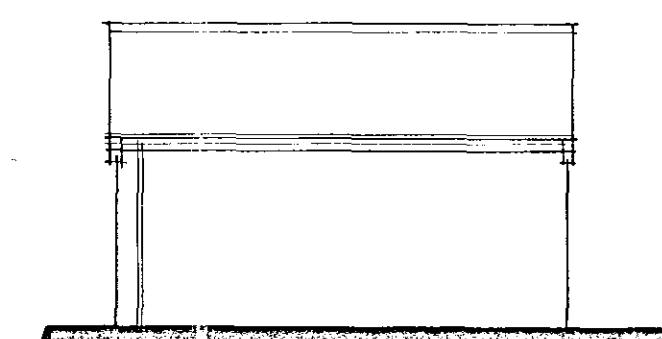

SIDE

SUPERSEDED

SHDC
PLANNING & DEVELOPMENT
- 6 JUL 2008
P.N. 0957106

B - IMF, ADDED - 28.6.06
A - DESIGN ALTS - 7.6.06

Status
DESIGN
CONSULTANTS IN ARCHITECTURE & PLANNING

PROPOSED REPLACEMENT
HOUSE AT BEAKON COTTAGE,
WISEMANS GATE, WESTON
FOR

SLATOR BROS (FARMS)
LTD.

PLANS & ELEVATIONS

1:50 1:100 SD06-029/3

MAY-06 B.GILHAM.