

(C)2003 WALDECK ASSOCIATES LTD.

NOTES

1. DO NOT SCALE THIS DRAWING.
2. ALL DIMENSIONS ARE IN MILLIMETERS UNLESS STATED OTHERWISE.
3. THIS DRAWING IS TO BE READ IN CONJUNCTION WITH ALL OTHER RELEVANT DRAWINGS.
4. ALL PROPRIETARY ITEMS ARE TO BE INSTALLED IN STRICT COMPLIANCE WITH THE MANUFACTURES INSTRUCTIONS AND RECOMMENDATIONS.
5. NO WORKS SHALL COMMENCE ON SITE UNTIL APPROVAL HAS BEEN OBTAINED FROM LCC, AWS AND ALL OTHER RELEVANT AGENCIES/AUTHORITIES.
6. THE SPECIFICATION IN ALL RESPECTS SHALL BE IN ACCORDANCE WITH THE CURRENT 'LINCOLNSHIRE DESIGN GUIDE FOR RESIDENTIAL AREAS' AND 'DEVELOPMENT ROAD SPECIFICATION AND CONSTRUCTION' PUBLICATIONS IN FORCE ON THE COUNTY AT THE TIME OF CONSTRUCTION.
7. SURVEY INFORMATION BASED UPON SURVEYLINE DRAWING No. SL1433/1a

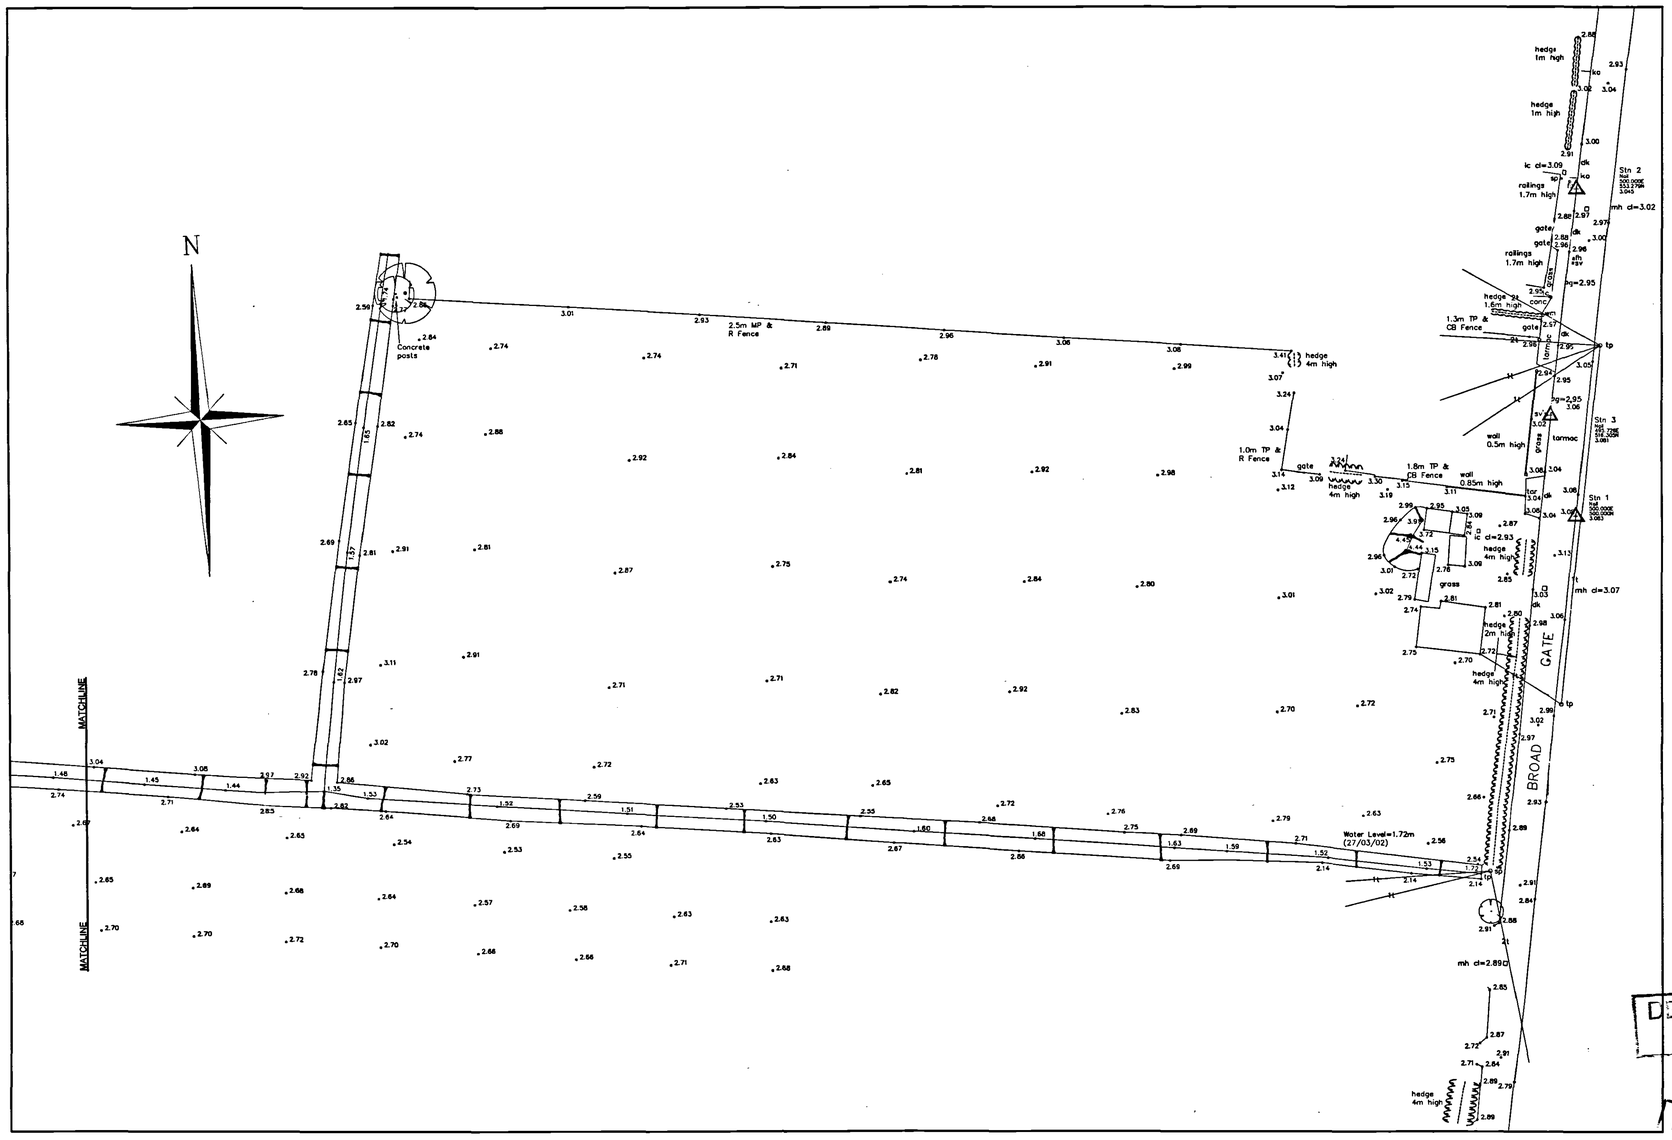

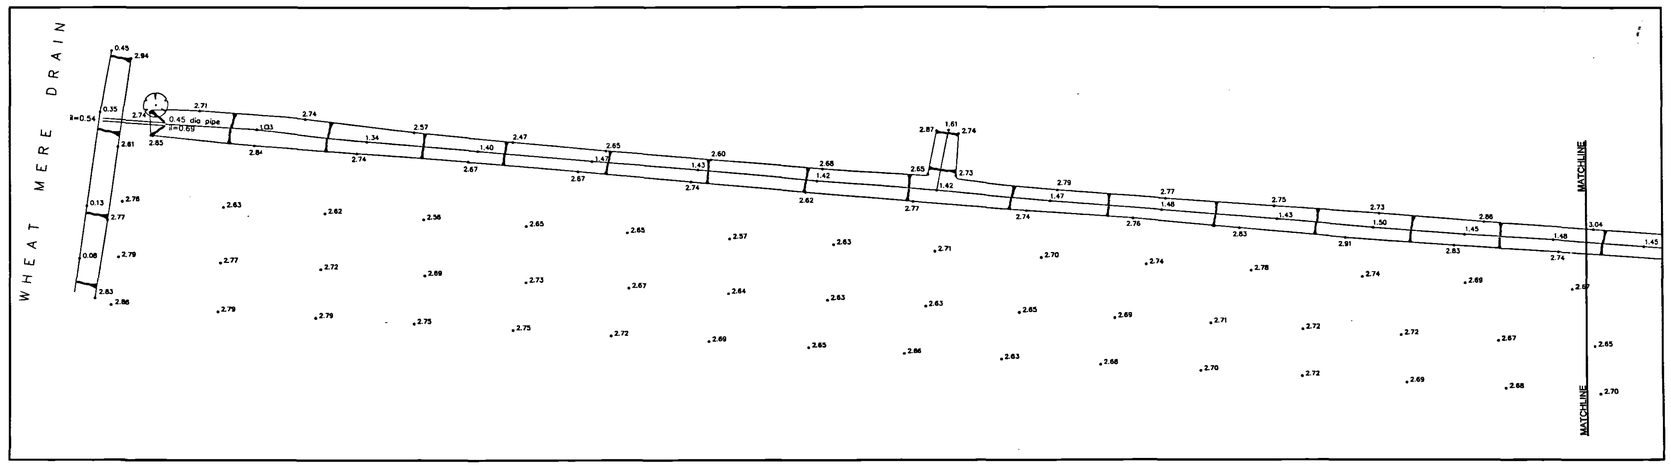

RECEIVED
- 1 AUG 2003
DETERMINED PLAN
PLANNING SERVICES
- 7 AUG 2003
0979/03

Rev.	Amendments	Rev'd By	Date

Client
CB DESIGN GROUP

Project
PROPOSED DEVELOPMENT, BROADGATE, WESTON HILLS, SPALDING

Title
EXISTING SITE SURVEY

Job No	33376
Drawing No	33376/A1/01
Status	PRELIMINARY
Scale	1:500
Date	JUL 03
Project Engineer	PW
Drawn By	SO
Checked By	

Waldeck Associates
Consulting Civil & Structural Engineers
Kesteven Business Centre,
2 Kesteven Street,
Sleaford,
Lincolnshire,
NG34 7DT
Tel: 01529 415909
Fax: 01529 414844
E-mail: eng@waldecks.freeserve.co.uk