

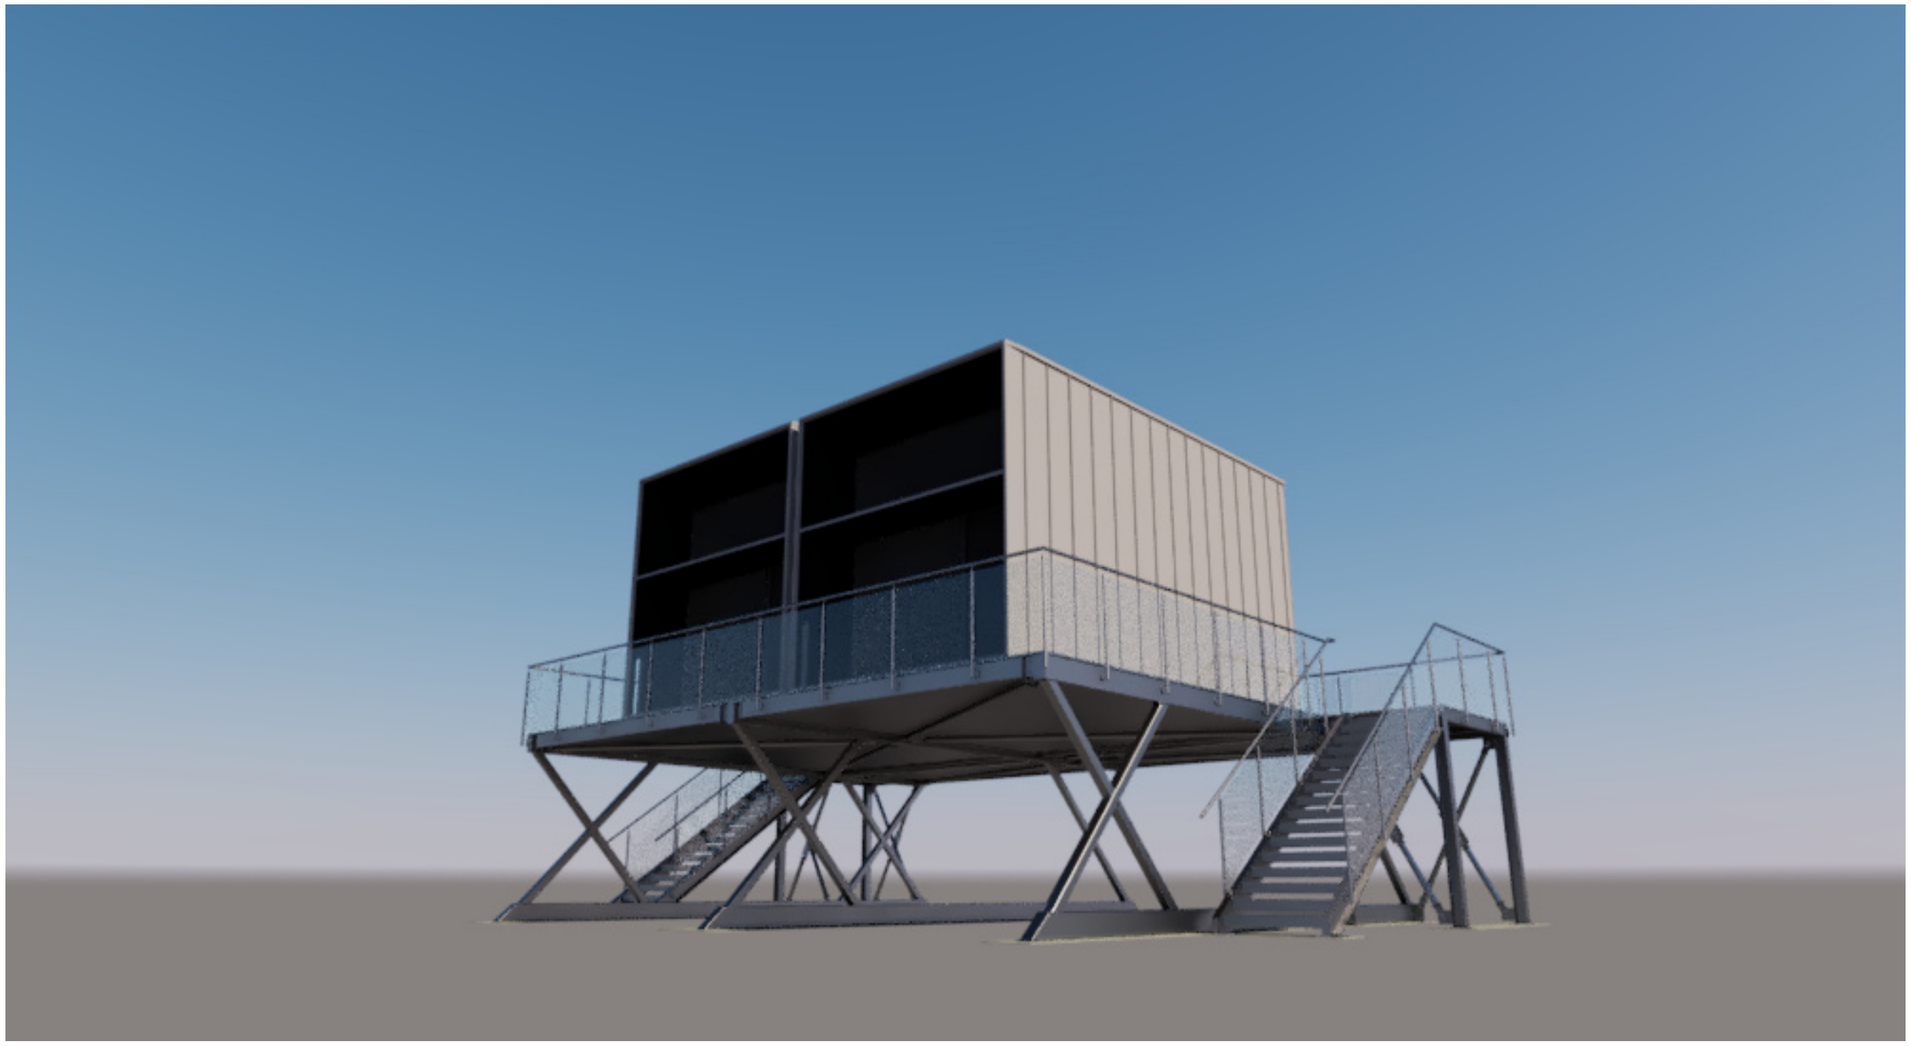


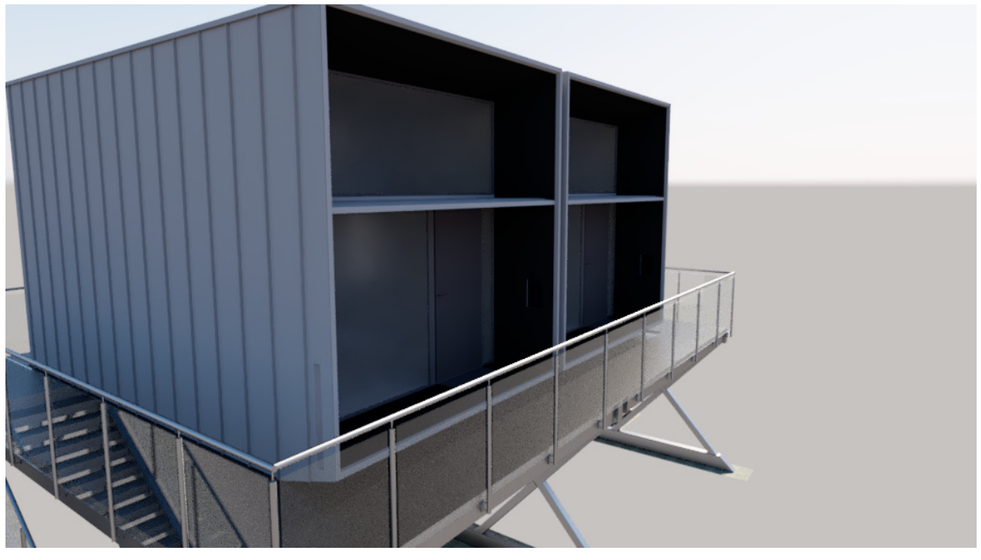

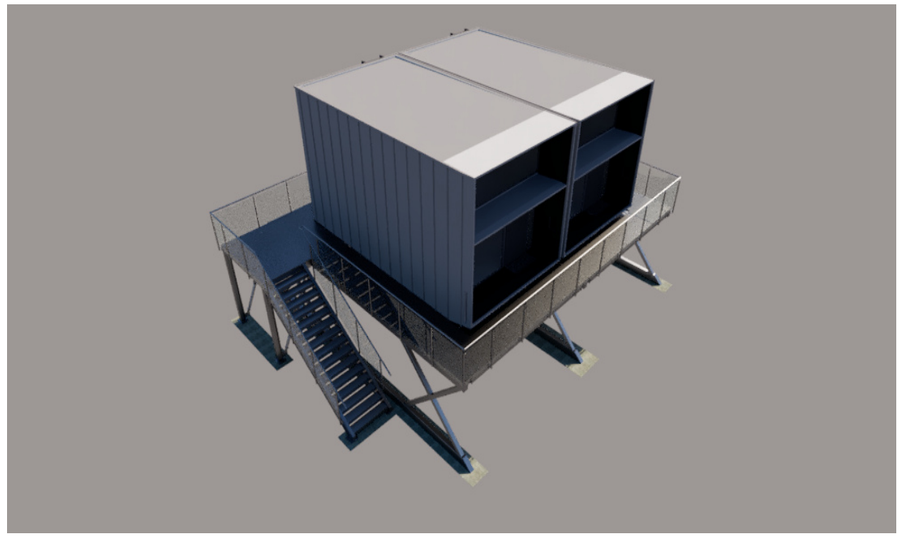

GENERAL NOTES

1. DRAWINGS ARE TO BE READ IN CONJUNCTION WITH ALL RELEVANT SPECIFICATIONS, ENGINEERS, ARCHITECTS & SERVICES DRAWINGS, INCLUDING APPROVED BUILDERS WORK DRAWINGS. CONTRACTOR TO NOTIFY ENGINEER OF DISCREPANCIES BETWEEN STRUCTURAL DRAWINGS AND SPECIFICATIONS OR OTHER DRAWINGS.

2. ALL DIMENSIONS ARE IN MILLIMETRES UNLESS NOTED OTHERWISE

3. DO NOT SCALE FROM THIS DRAWING. WORK TO DIMENSIONS OR CO-ORDINATES PROVIDED. ALL LEVELS ARE IN METRES AND ALL DIMENSIONS ARE IN MILLIMETRES, UNLESS OTHERWISE NOTED. ANY AMBIGUITIES, OMISSIONS AND ERRORS ON DRAWINGS, SHALL BE BROUGHT TO THE ENGINEERS ATTENTION IMMEDIATELY.

4. ALL STEEL GRADE S355.

5. ALL HOLLOW SECTIONS ARE TO BE HOT ROLLED TO BS EN 10210.

6. ALL WELDS 8MM FW ALL ROUND UNLESS NOTED OTHERWISE.

7. ALL BOLTS M20 GRADE 8.8 UNLESS NOTED OTHERWISE.

8. ALL HOLES 22mm DIA. UNLESS NOTED OTHERWISE

No.	DATE	DRAWN	ENG.	AMENDMENT
A	19.08.2019	RD	NB	FOR CONSTRUCTION

PURPOSE OF ISSUE

CONSTRUCTION

SETCHFIELD ASSOCIATES

Consulting Civil & Structural Engineers
Tel: 07816 547896
Email: stuart@setchfieldassociates.co.uk
Website: www.setchfieldassociates.co.uk

CLIENT

Larkfleet Ltd

PROJECT

Koda Light - Support Frame

DRAWING TITLE

3D Views 1

SCALE: As Shown@A1	DRAWN: RD
DATE: 19.08.2019	CHECKED: NB
DRAWING No.: SAL-19-019 - 1014	REVISION: A

Tekla Structures