



SHDC
Planning & Development
- 2 DEC 2010
Ref: 1001-10

Site Location Plan

Scale 1:1250



2nd Floor - 5B Sheepmarket
Spalding
PE11 1BH
Tel: 01775 768 921
e-mail: enquiries@remiwaydesign.co.uk

Site :

Rear Extension at
247 Broadgate
Weston Hills

Client :


Mr & Mrs Liggins

Date : *****

Scale : as noted

Drawing No:



1964 - 01

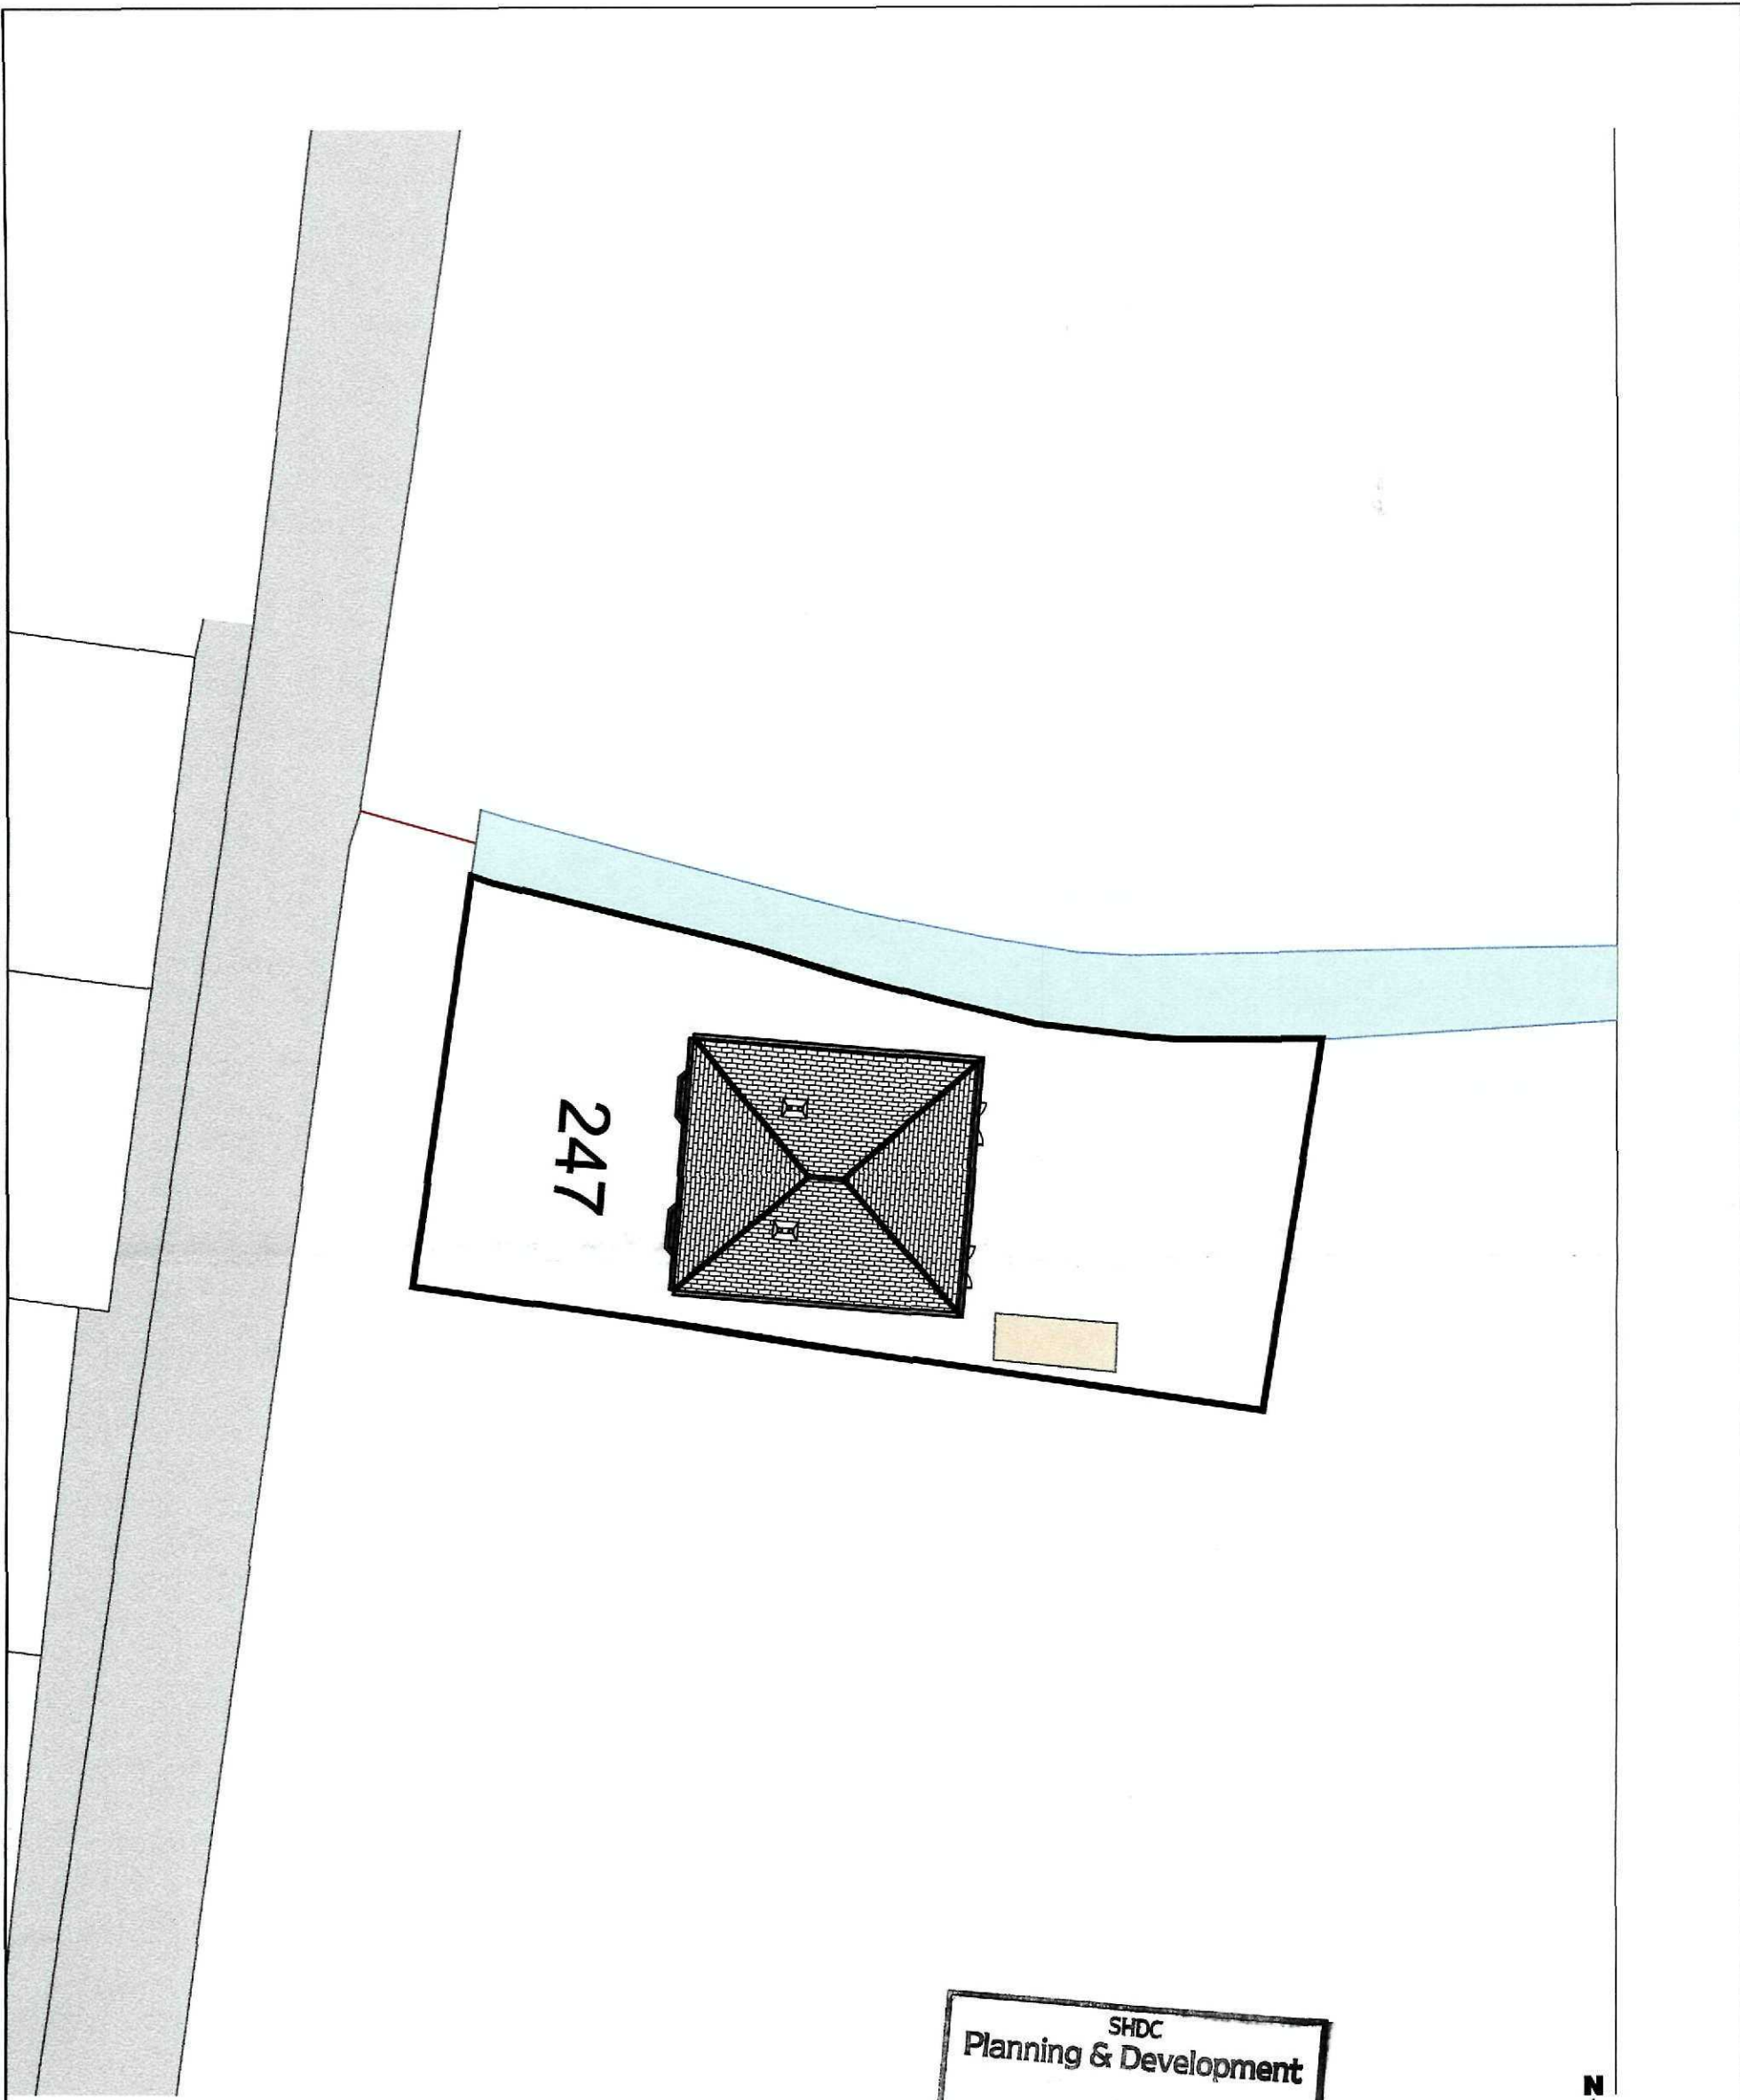

Site Block Plan
Scale 1:250

SHDC
Planning & Development
- 2 DEC 2010
Ref: 1001-10



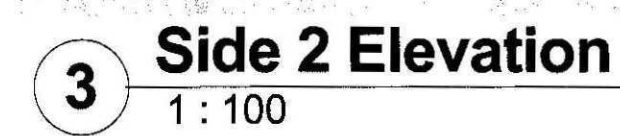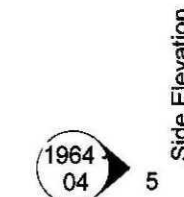

GENERAL CONDITIONS

Contractors are responsible for checking all dimensions on site when work commences and before ordering any materials. Any discrepancies should be brought to the attention of the Client for remedial action before commencing further.

All materials not specified to be of a standard suitable for the work proposed and be fit for purpose. All work to be in accordance with good building practise and all necessary BS codes for Workmanship on Building Sites.



Client:	Revisions		

Client:

Mr & Mrs Liggins

Site:

Rear Extension to 247
Broadgate, Weston Hills

Dwg Title:

Proposed Plans



remway
Design Ltd

2nd Floor - 5B Sheepmarket






Spalding

PE 11 1BH




Tel : 01775 786 921

e-mail: enquiries@remwaydesign.co.uk

Dwg Size	Drawing Number	Revision:
a1	1964 - 04	

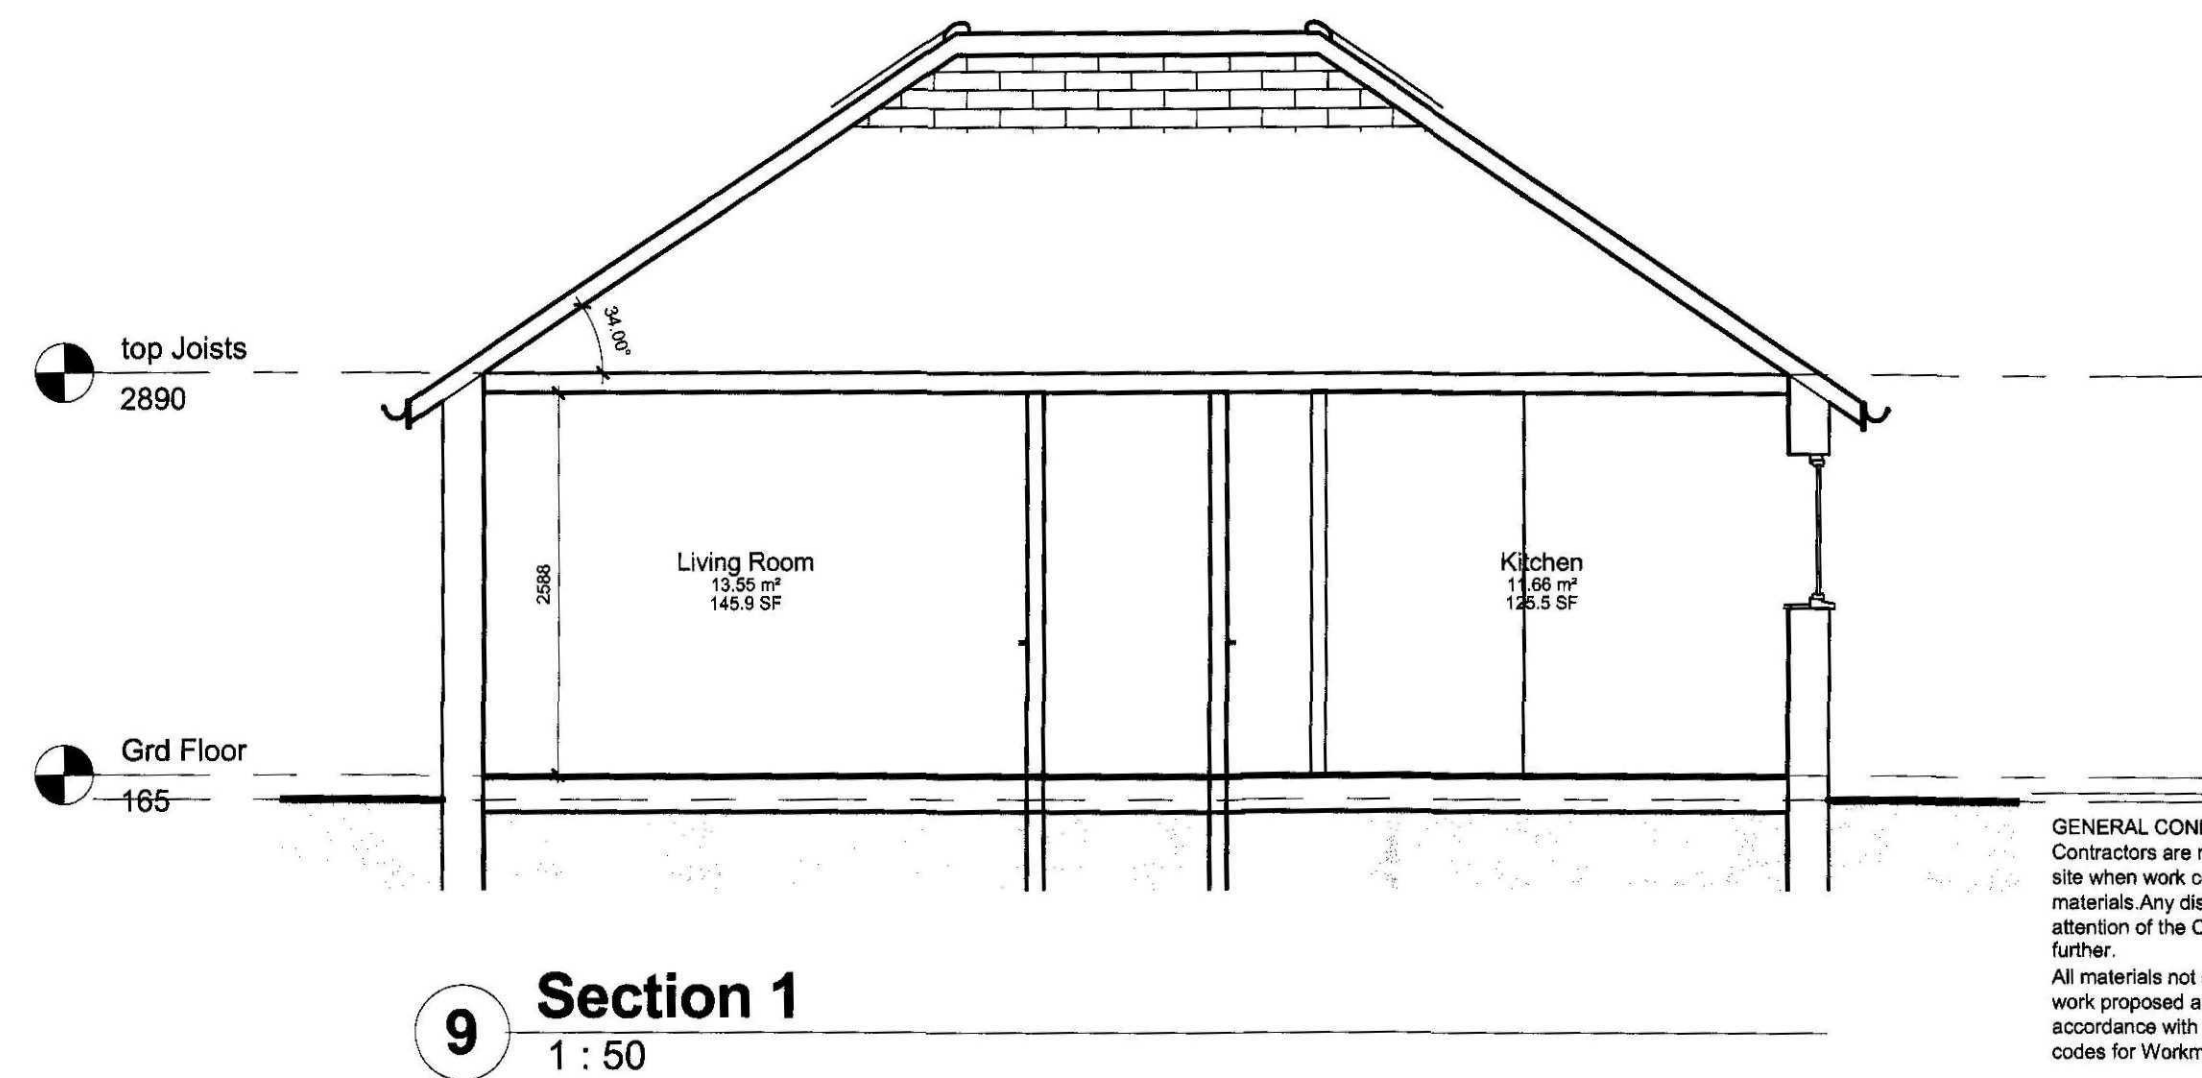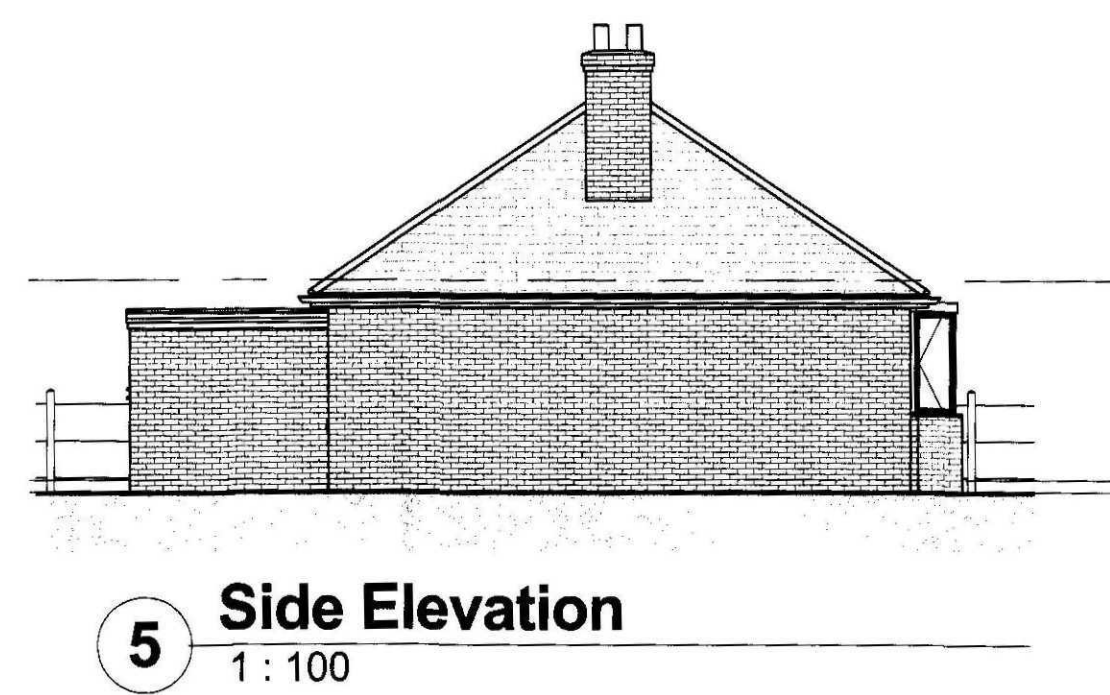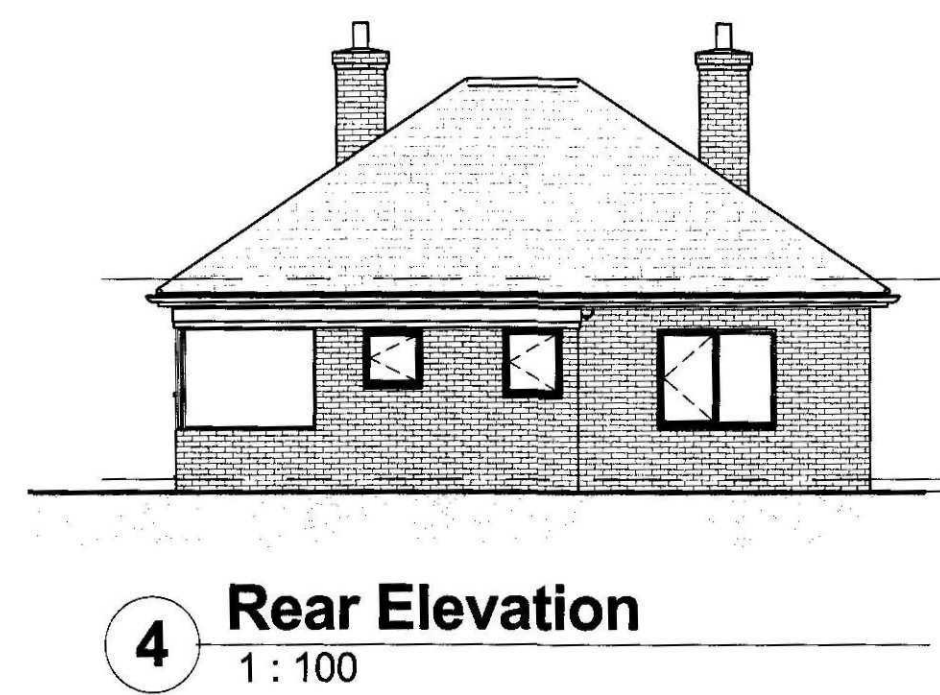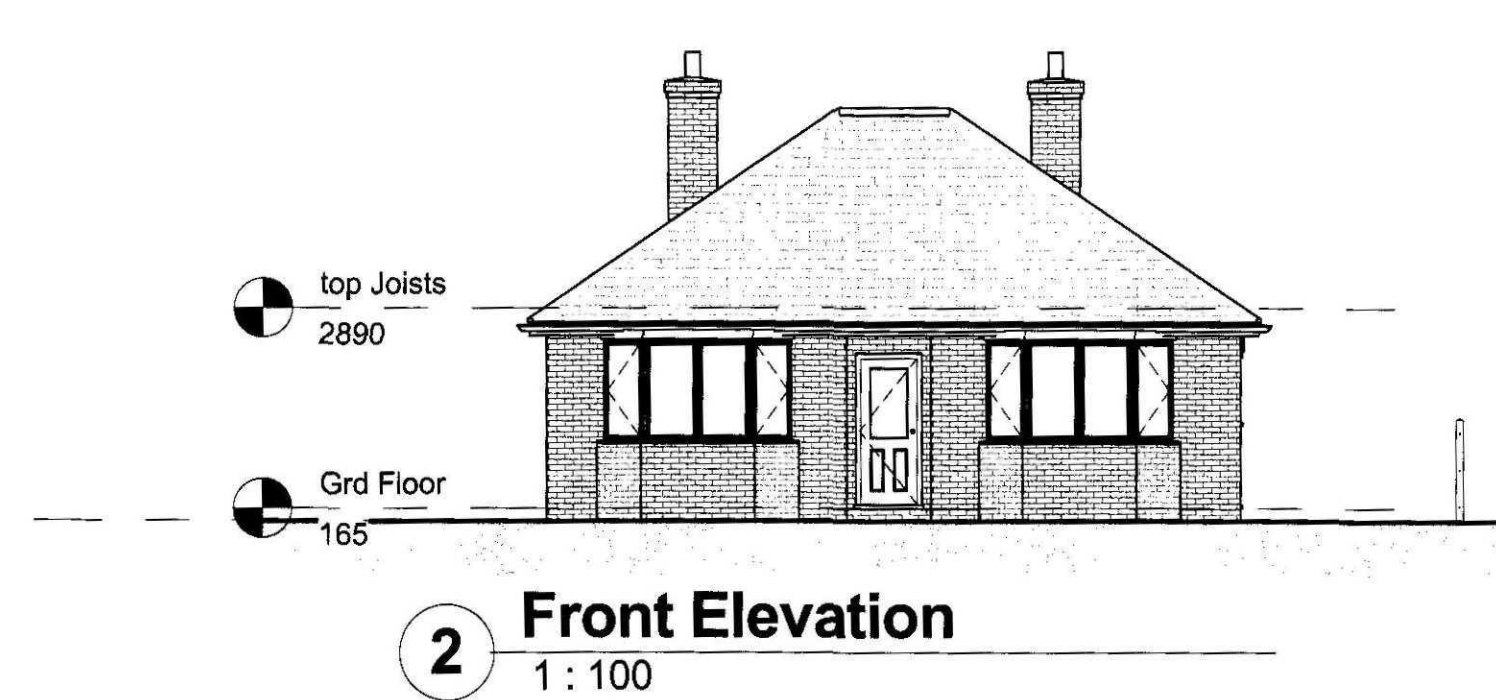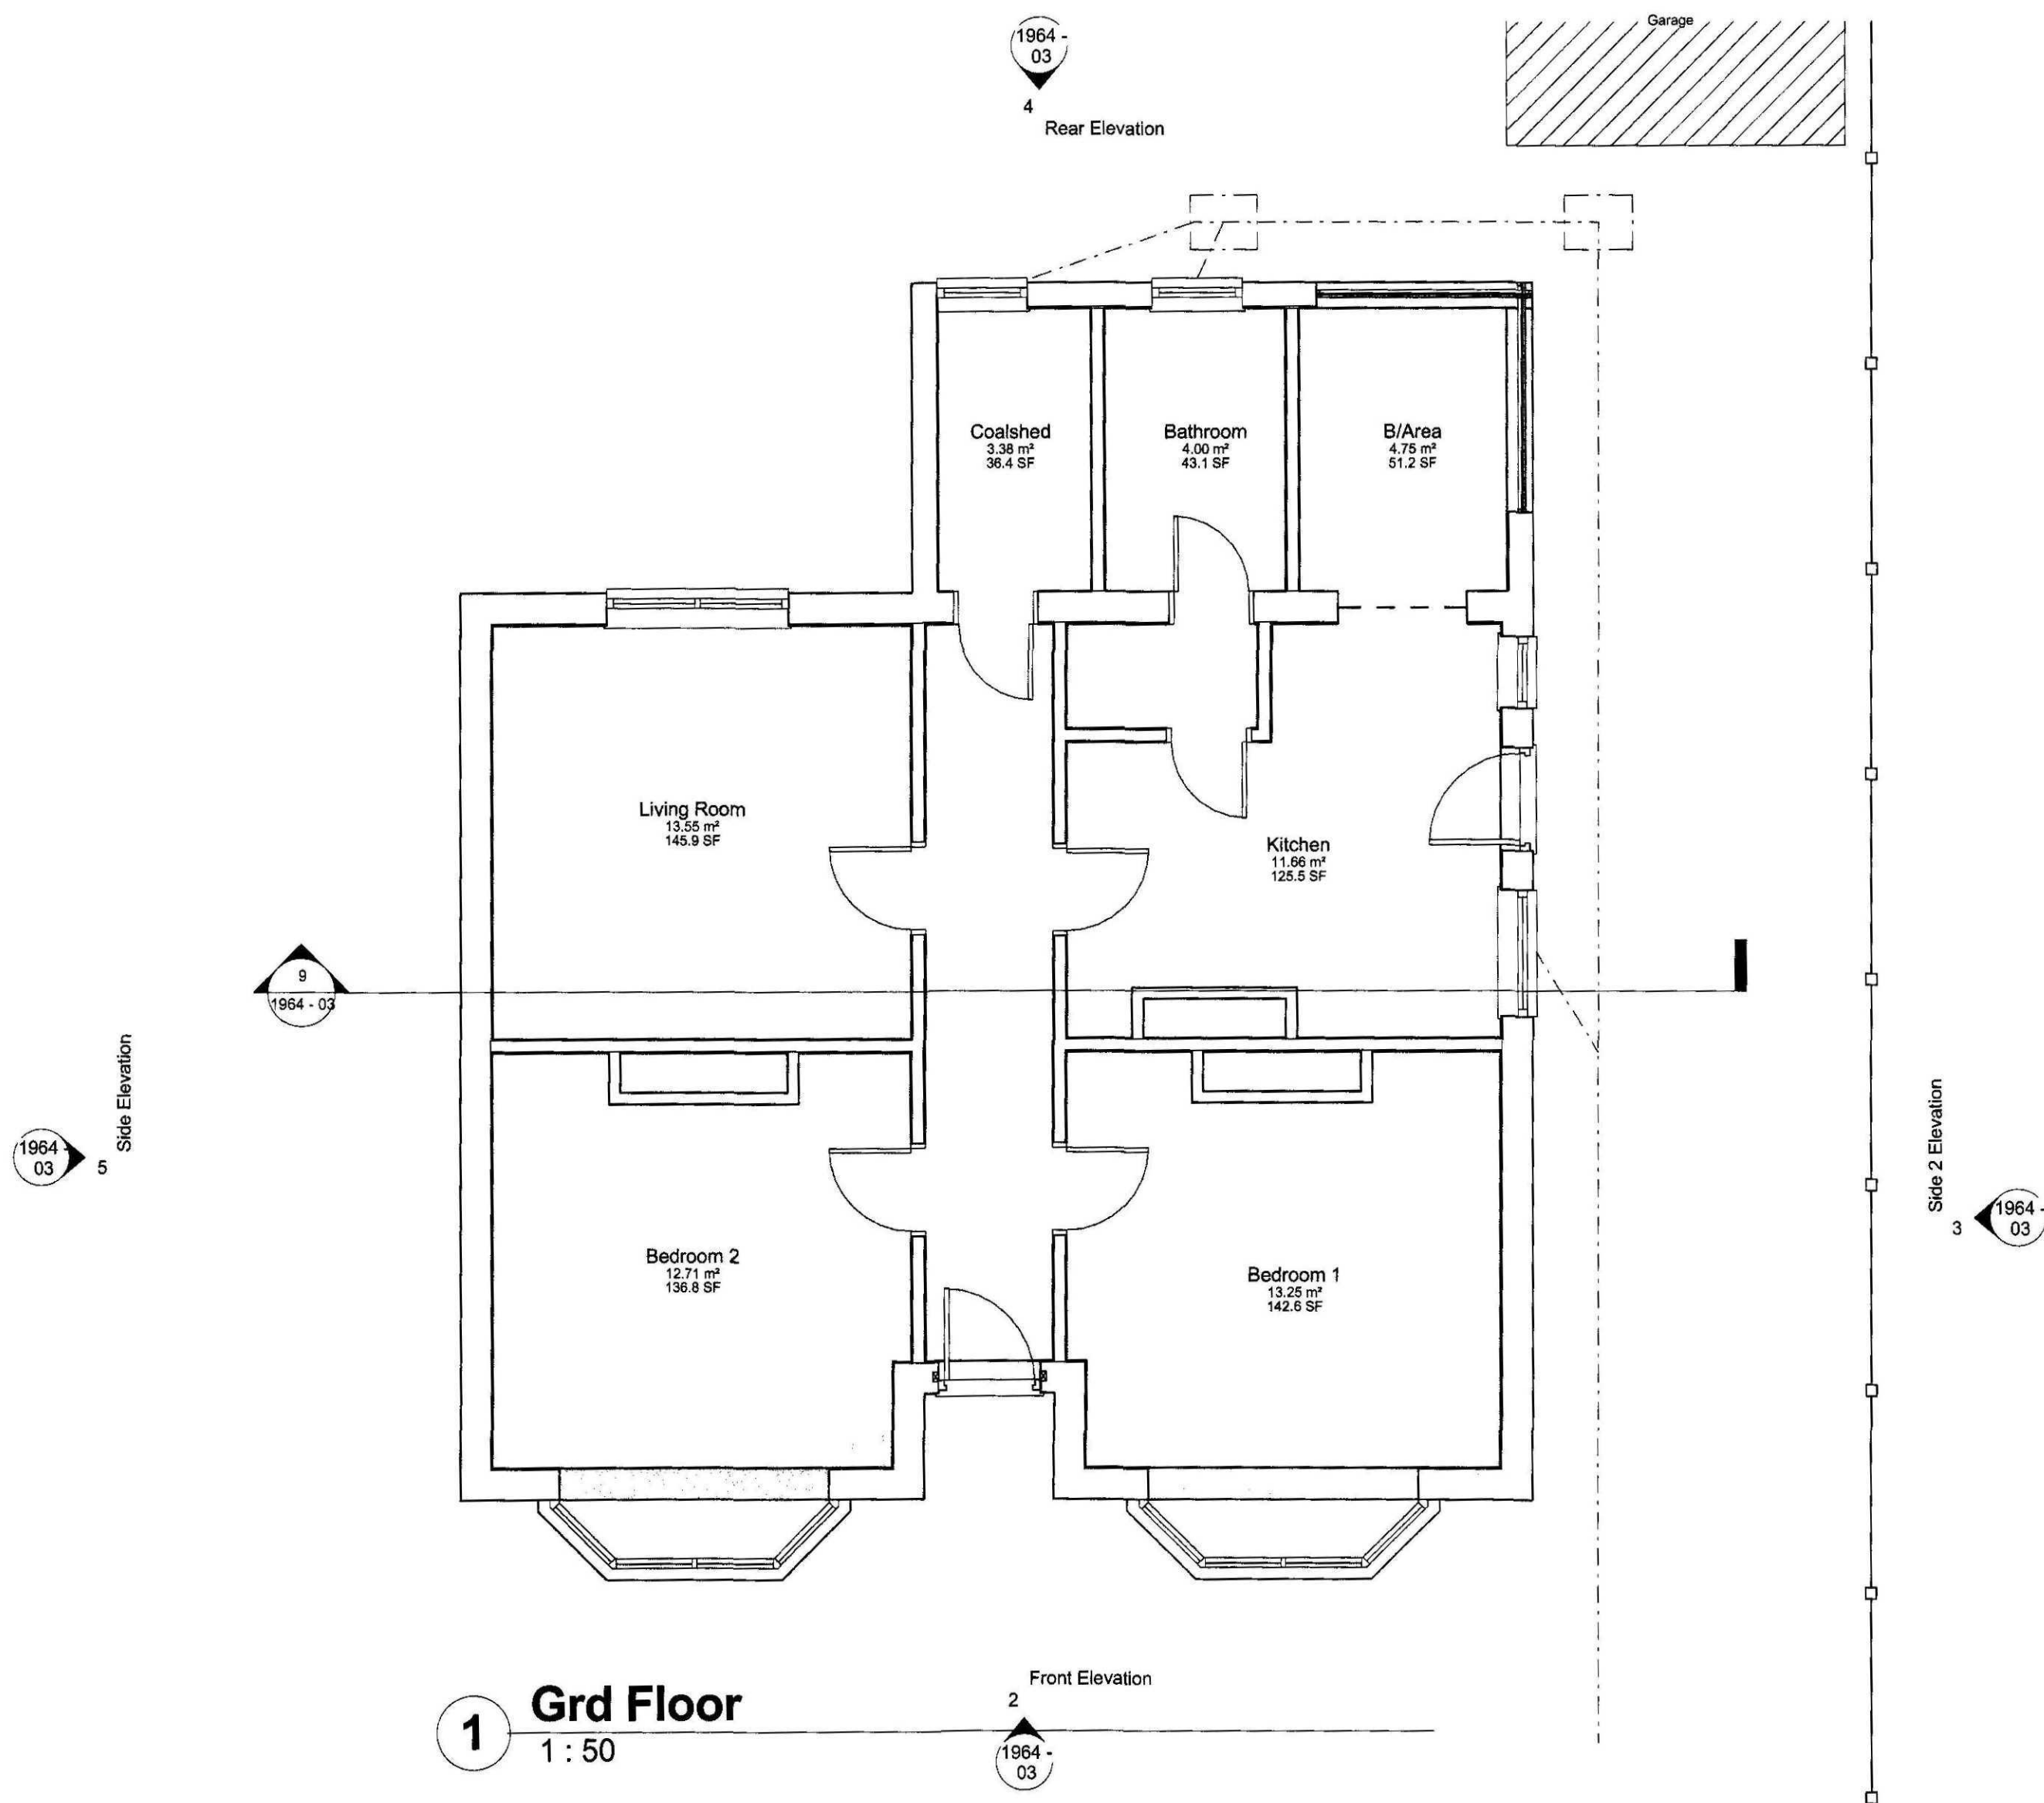

GENERAL CONDITIONS
Contractors are responsible for checking all dimensions on site when work commences and before ordering any materials. Any discrepancies should be brought to the attention of the Client for remedial action before commencing further.
All materials not specified to be of a standard suitable for the work proposed and be fit for purpose. All work to be in accordance with good building practice and all necessary BS codes for Workmanship on Building Sites.

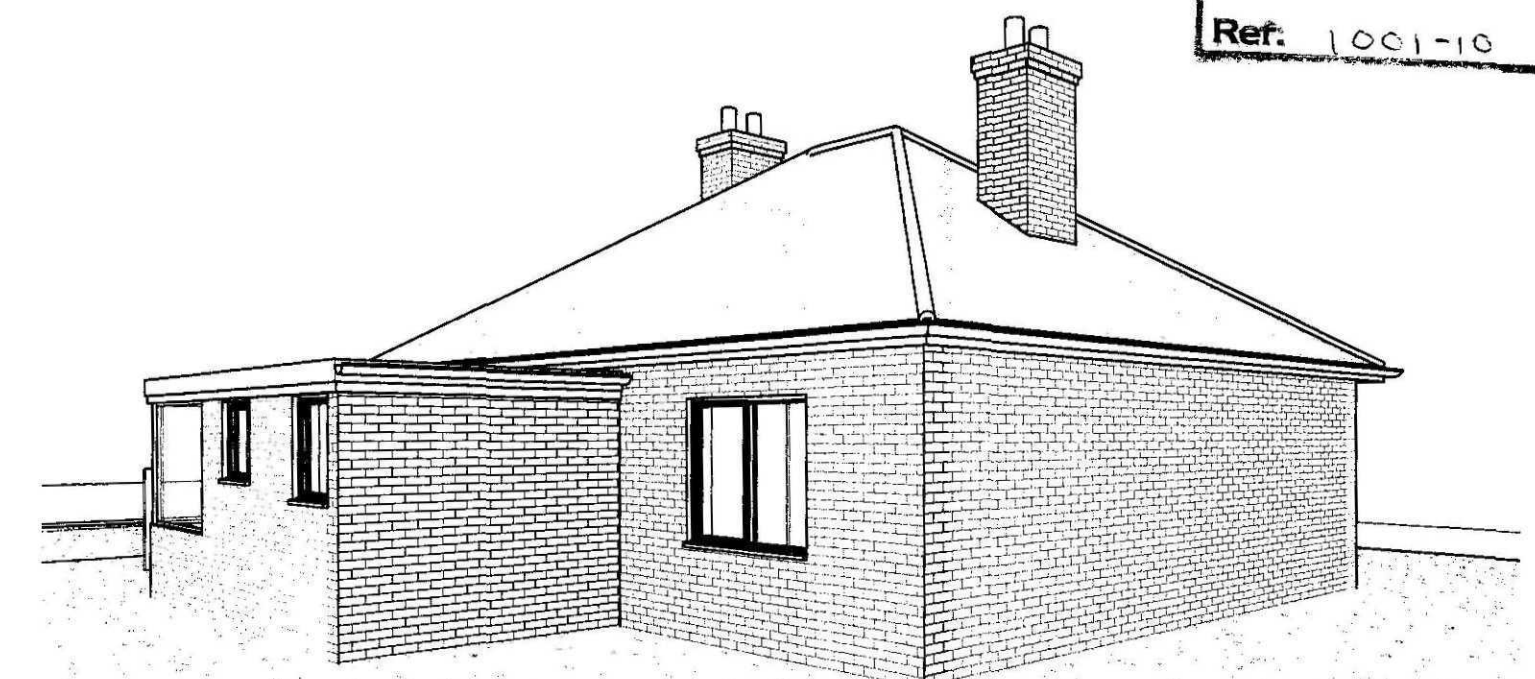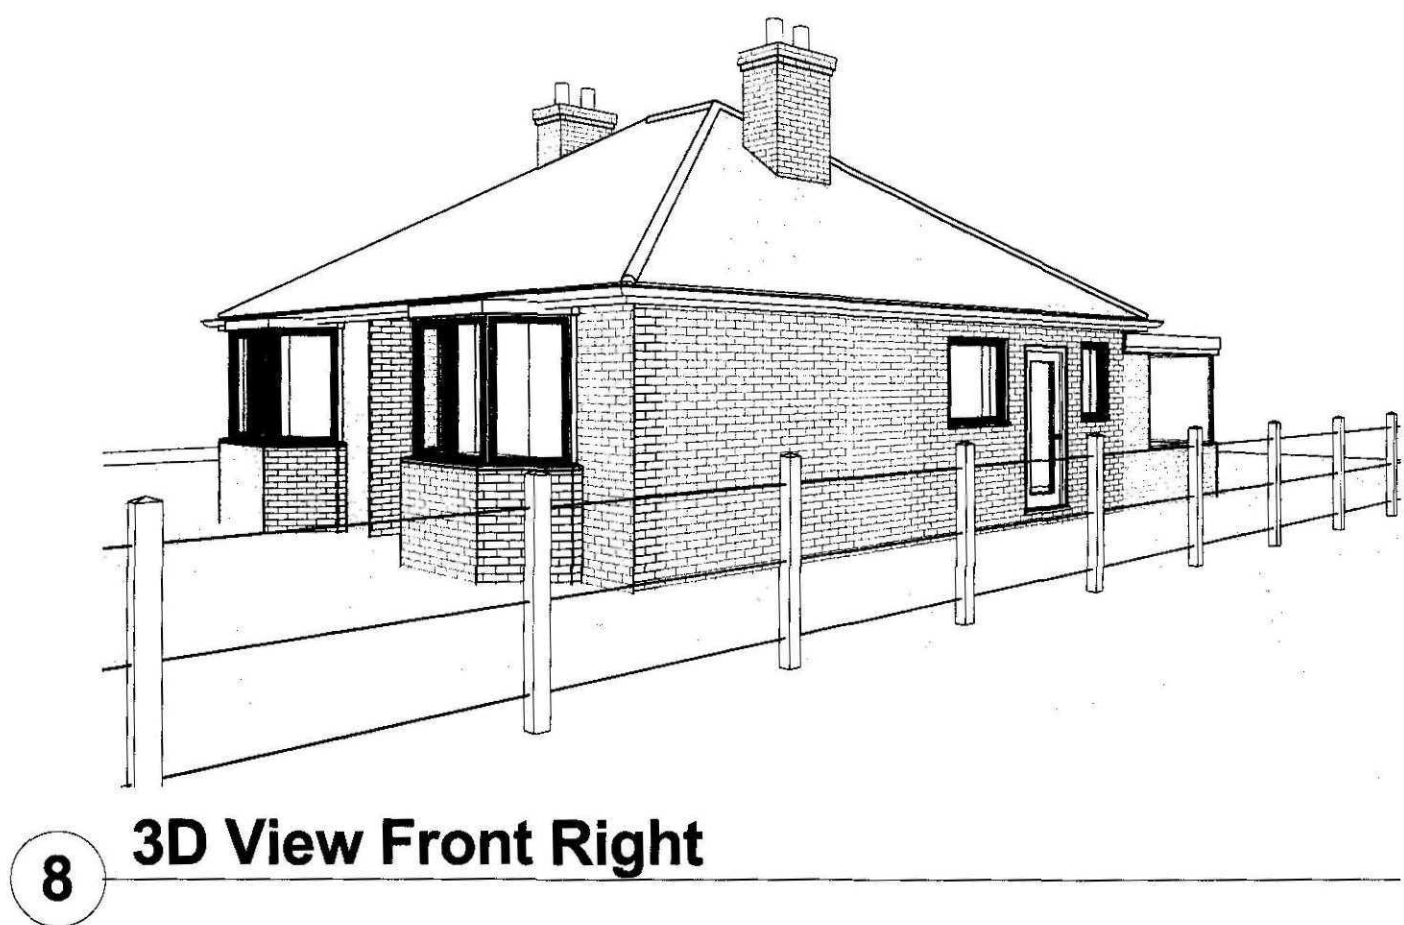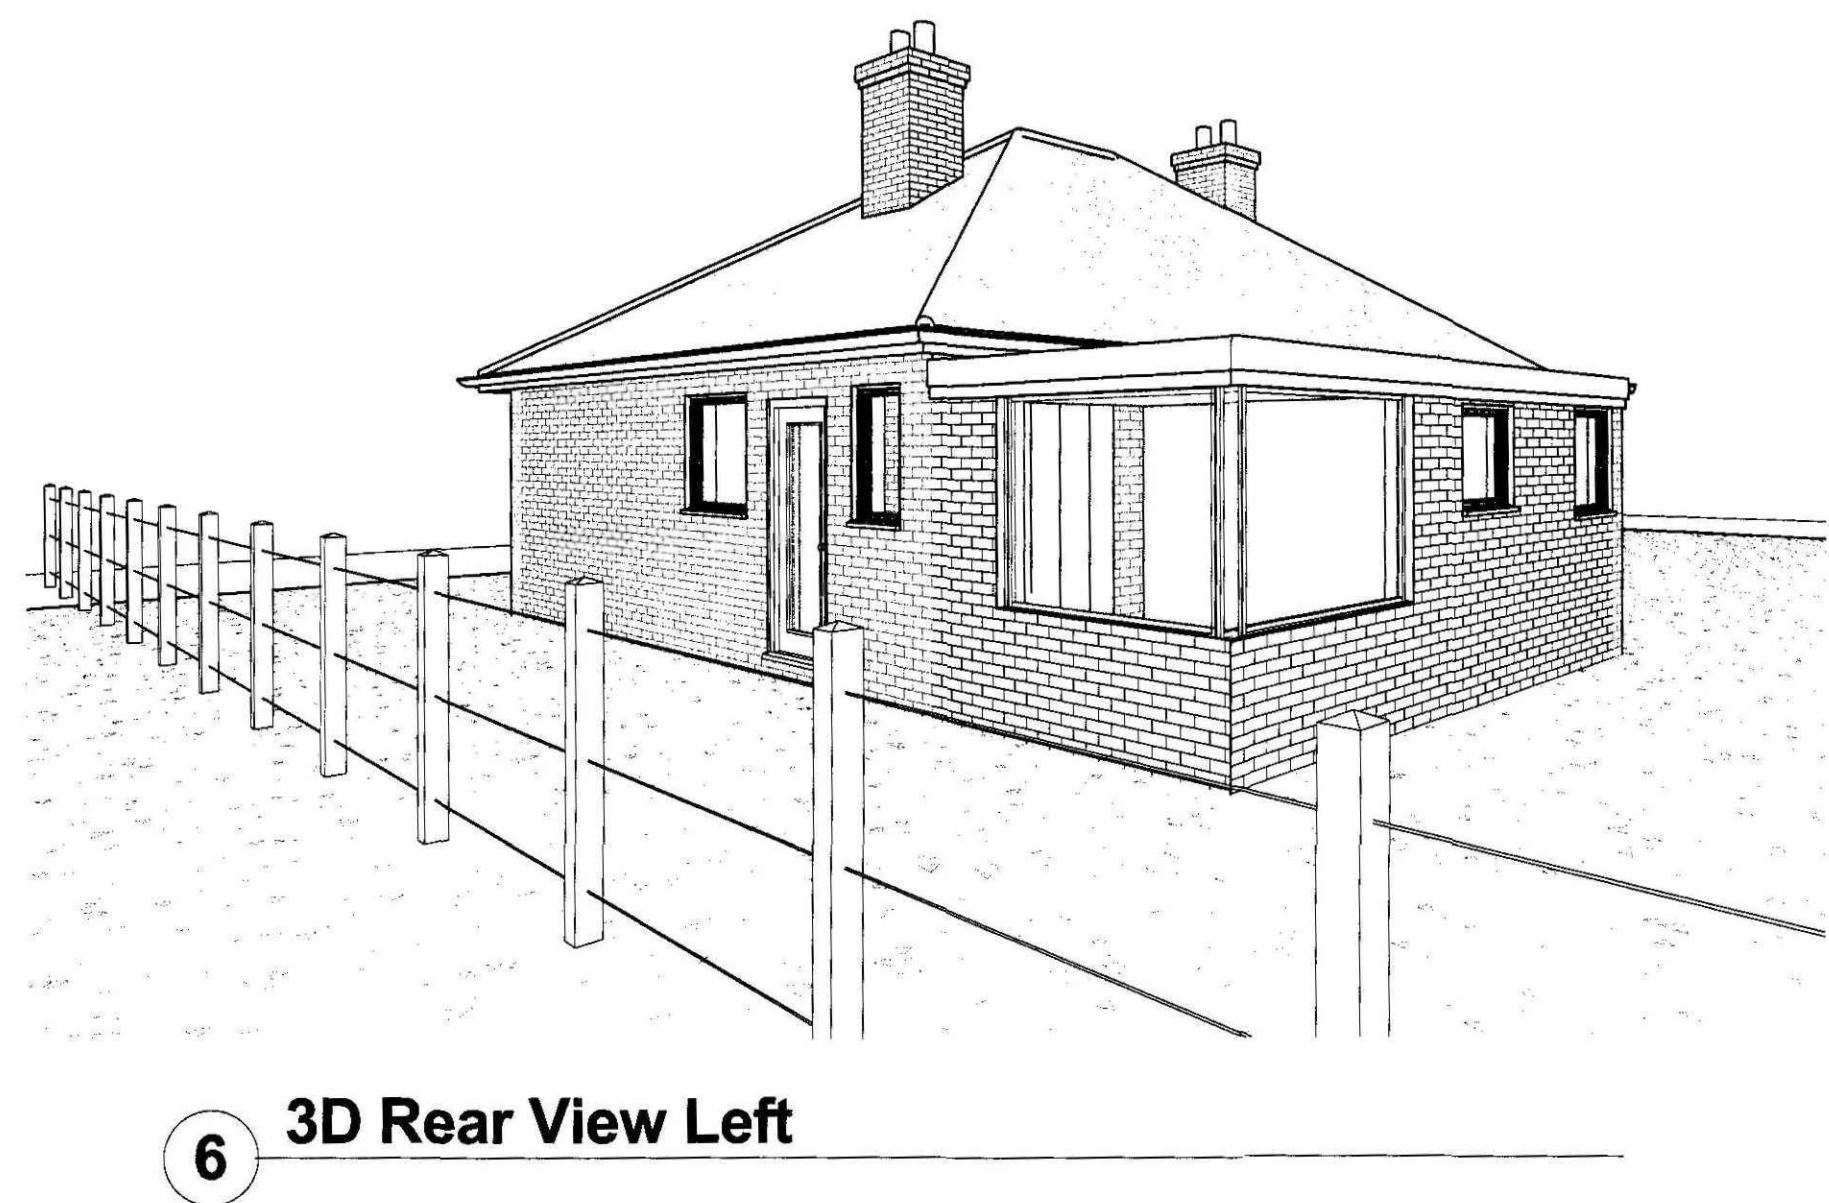

SHDC
Planning & Development
2 DEC 2010
Ref: 1001-10

Revisions
Client: Mr & Mrs Liggins
Rear Extension to 247 Broadgate, Weston Hills

Dwg Title: Existing Plans

remway
Design Ltd
2nd Floor - 5B Sheepmarket
Spalding
PE11 1BH
Tel: 01775 768 921
e-mail: enquiries@remwaydesign.co.uk

Dwg Size	Drawing Number	Revision:
a1	1964 - 03	