



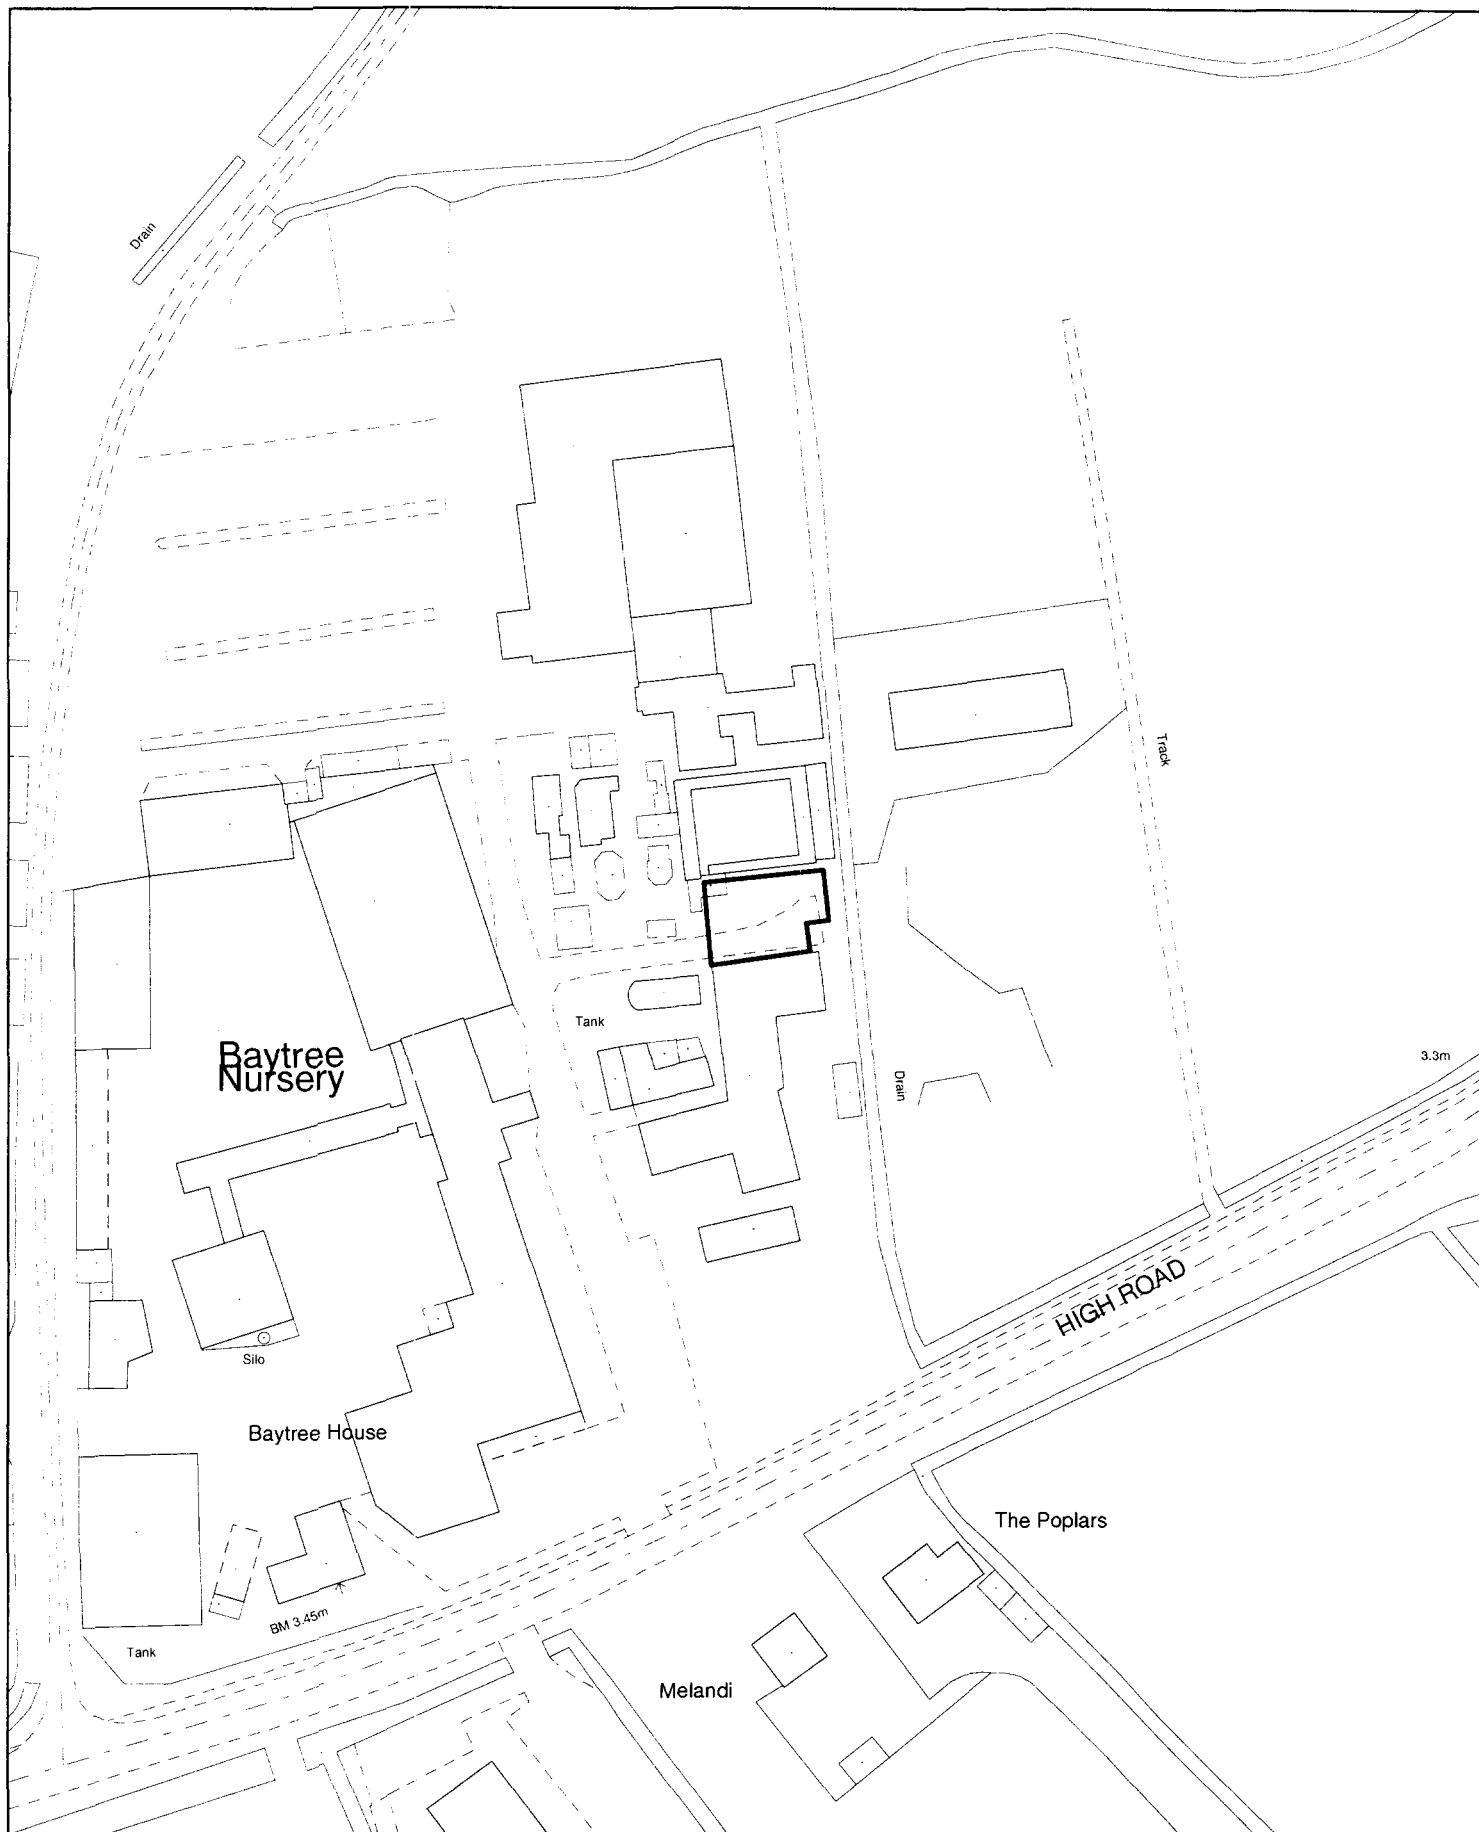

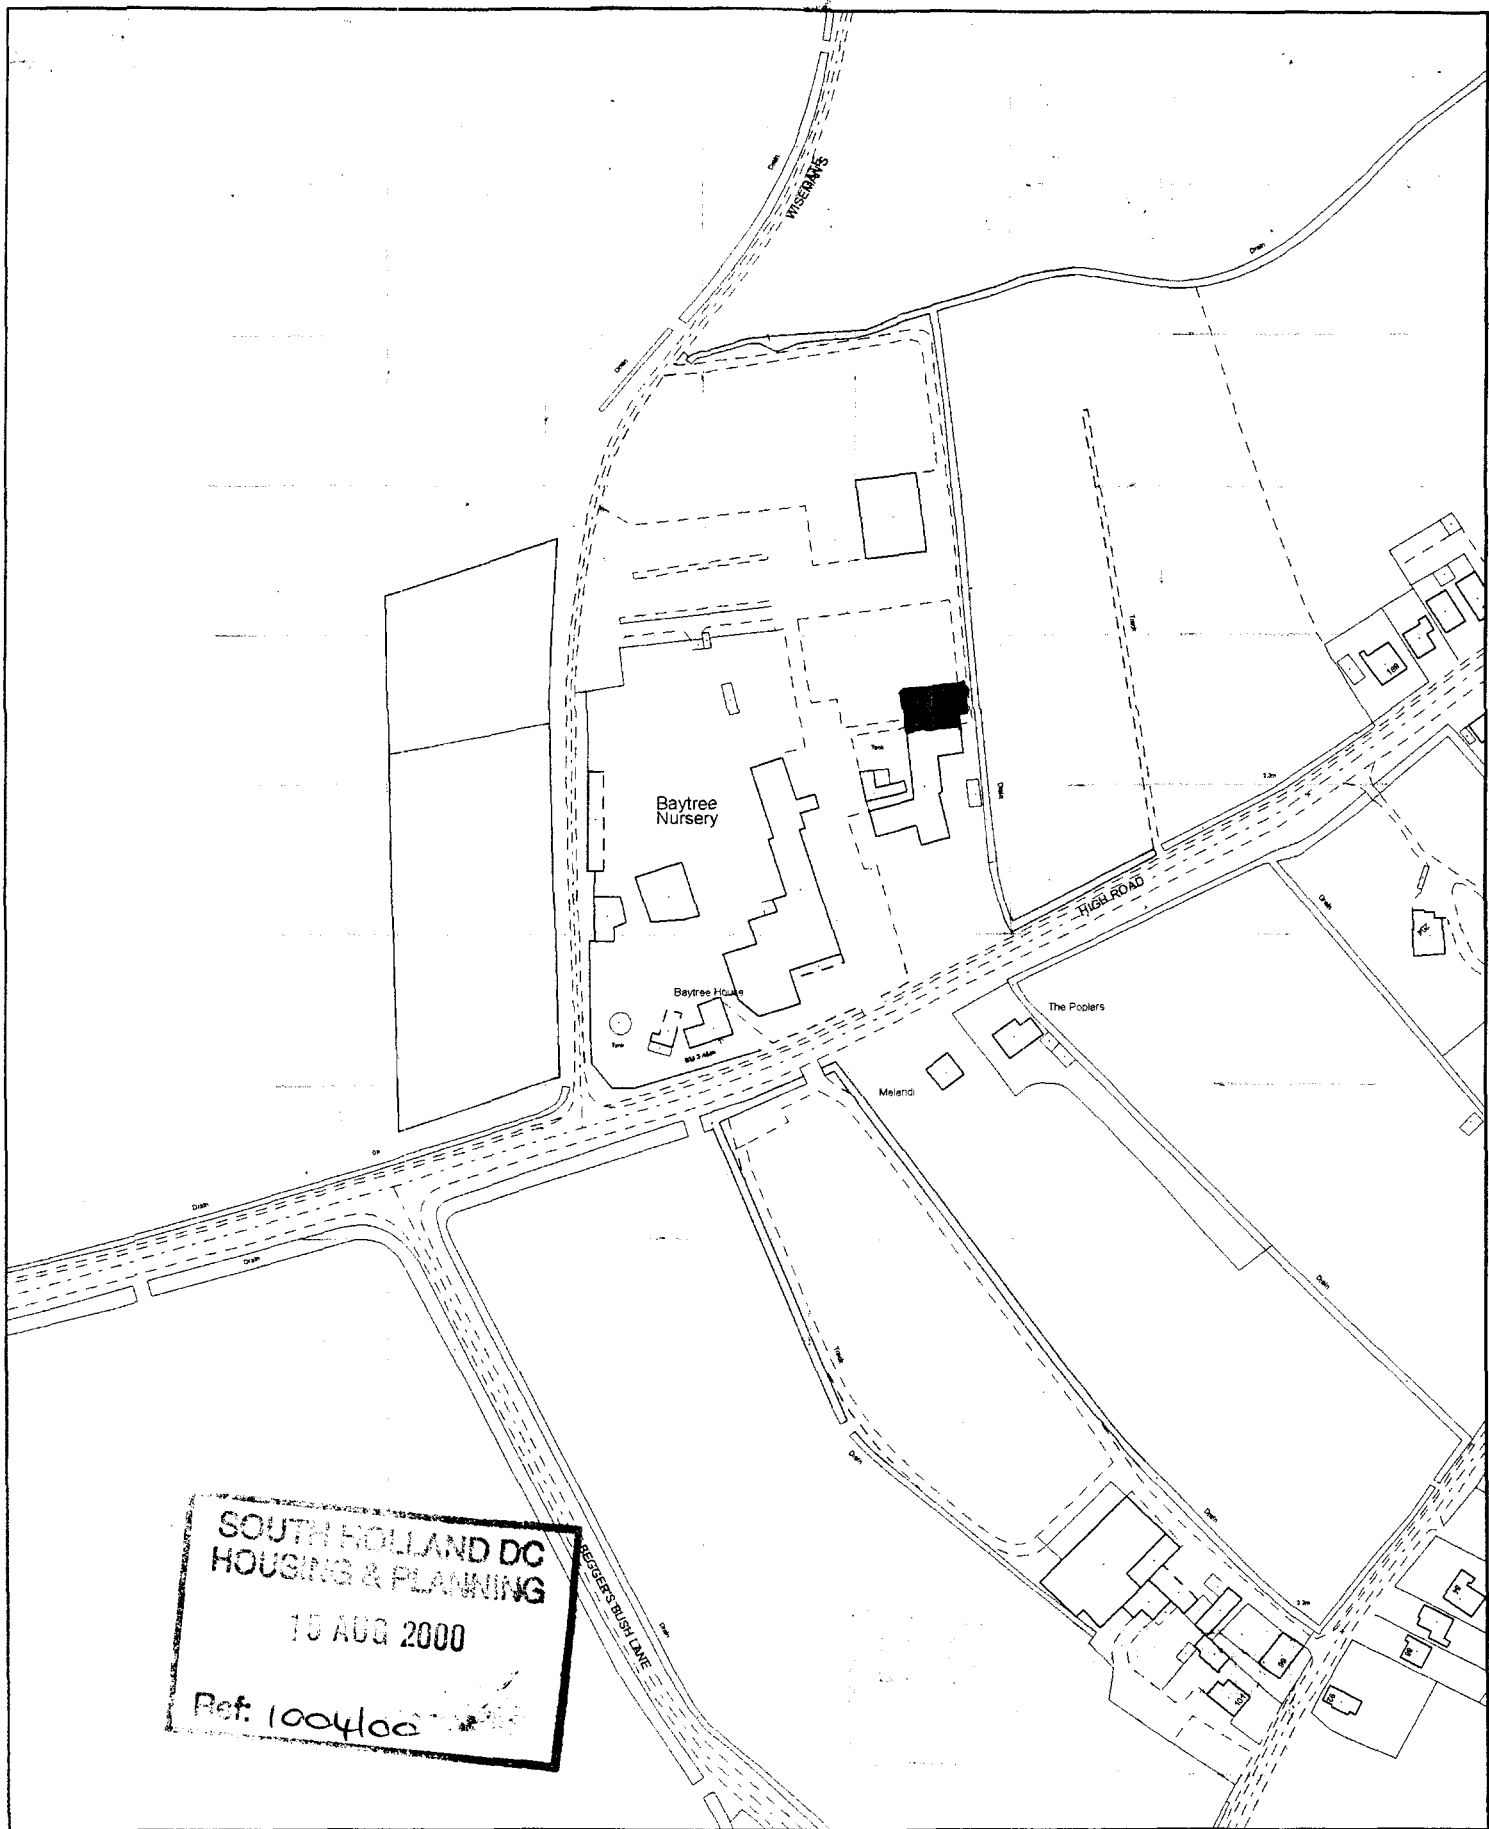

**SOUTH HOLLAND DC
HOUSING & PLANNING**
15 AUG 2000
Ref: 1004100

S O U T H



**H O L L A N D
DISTRICT COUNCIL**

Council Offices, Priory Road, Spalding,
Lincolnshire PE11 2XE

This copy has been produced specifically for the map return
scheme purposes only. No further copies may be made.

Scale:
1:2500

This map is reproduced from Ordnance Survey material with
permission of Ordnance Survey on behalf of Her Majesty's
Stationary Office (c) Crown copyright. Unauthorised reproduction
infringes Crown copyright and may lead to prosecution or civil
proceedings. South Holland District Council LA079413 1999

