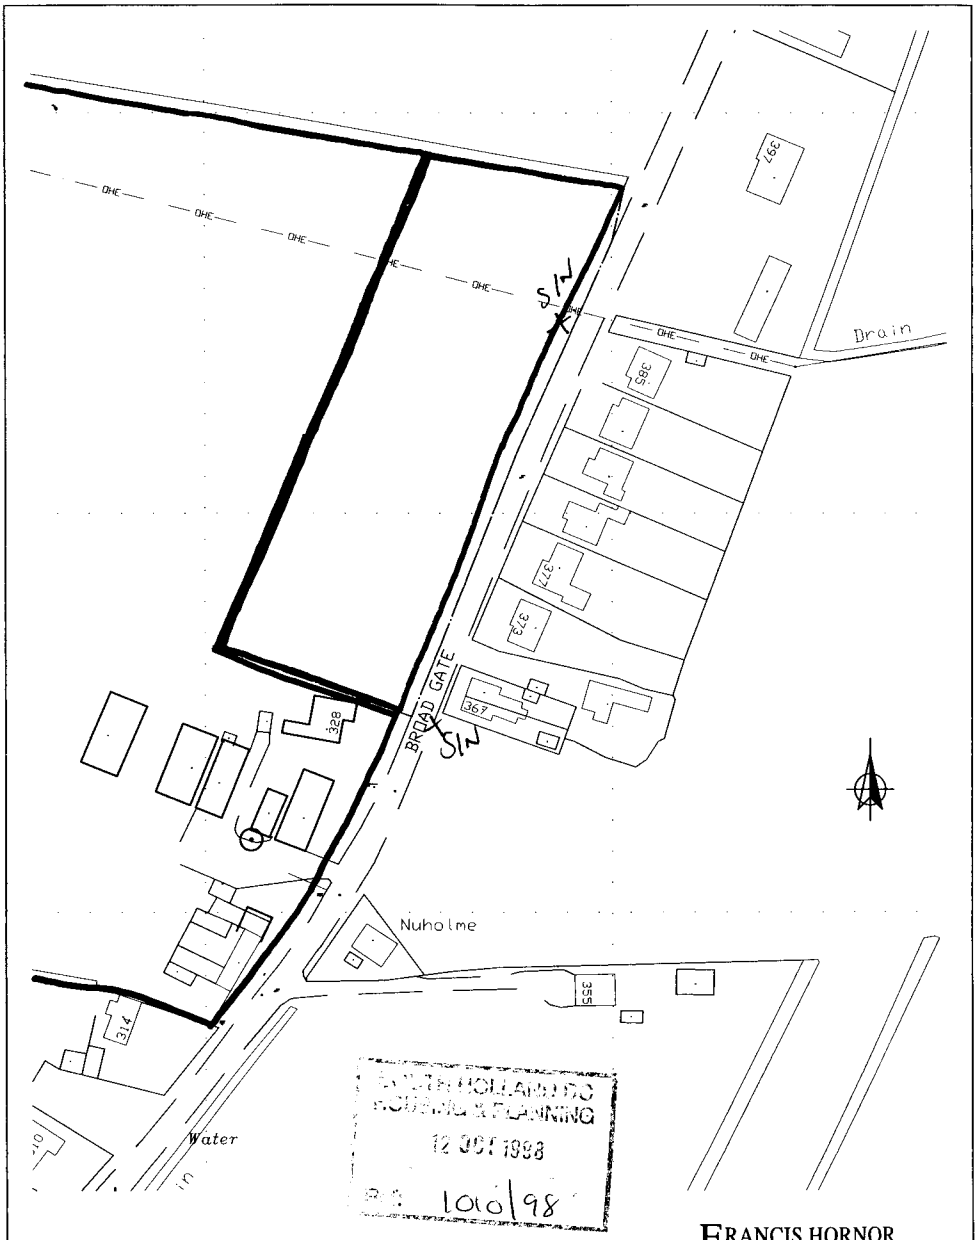


SOUTH HOLLAND D.C.
PLANNING & PLANNING
12 OCT 1998
P/: 1010/98

Land Fronting Broad Gate
Weston Hills
Nr. Spalding
Scale 1:1250

FRANCIS HORNOR
BROWN & Co
Old Bank of England Court, Queen Street, Norwich, NR2 4TA.
Tel: 01603 629871 Fax: 01603 760756

Drawing No:
NP0070/02