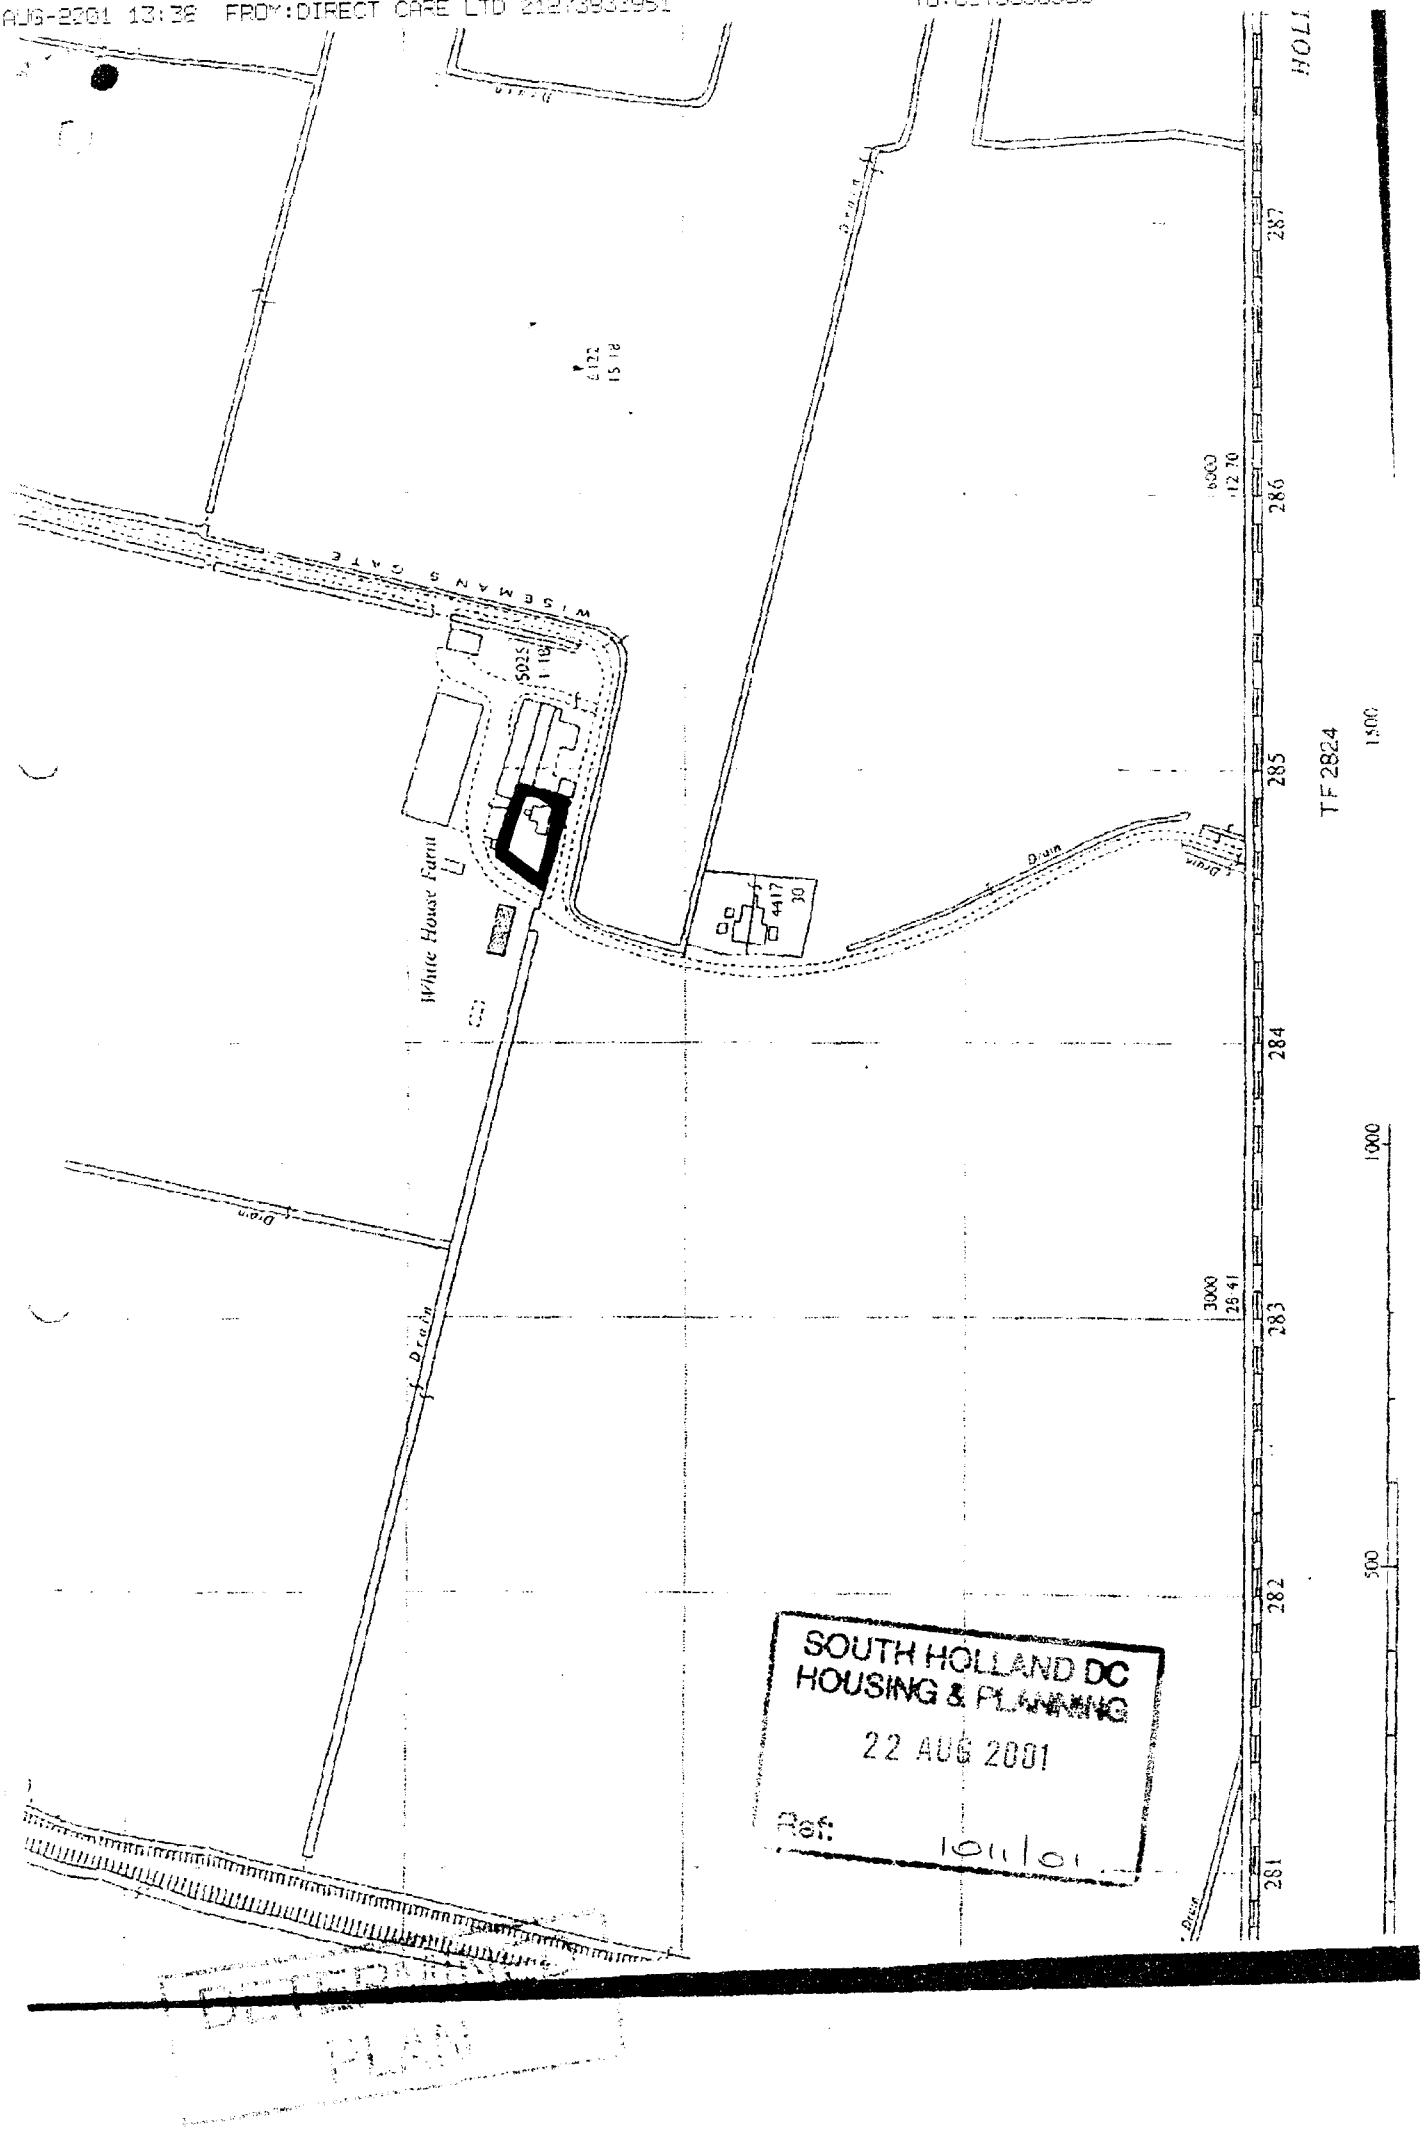

SOUTH HOLLAND DC
HOUSING & PLANNING
22 AUG 2001
Ref: 1011/01

DETERMINED
PLAN

BEACONS FARM HOUSE FLOOR PLANS

Wise mans Gate
Weston
Spalding

Ground floor.

1.Bedroom
2.Entrance hall-stairs
3.Storage cupboard
4.Dining room
5.Lounge
6.Kitchen
7.Rear entrance
8.Toilet/washroom

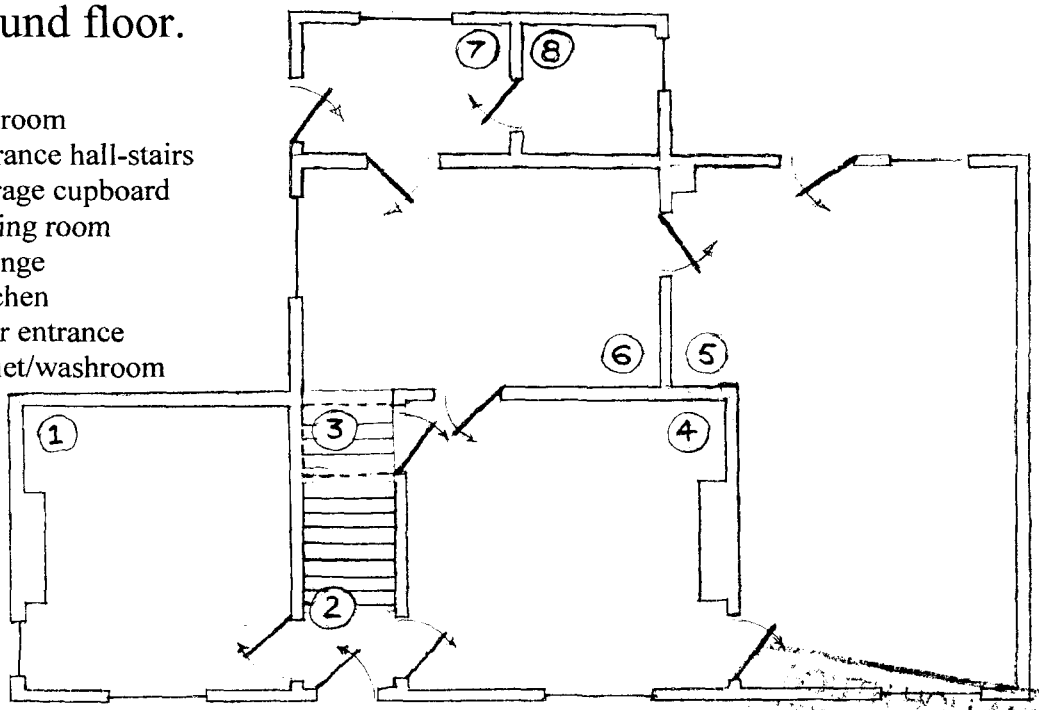

First floor.

1.Bedroom
2.Stairs-Hallway
3.Storage cupboard
4.Bedroom
5.Bedroom
6.Office
7.Bathroom
8.Bathroom
9.Storage cupboard

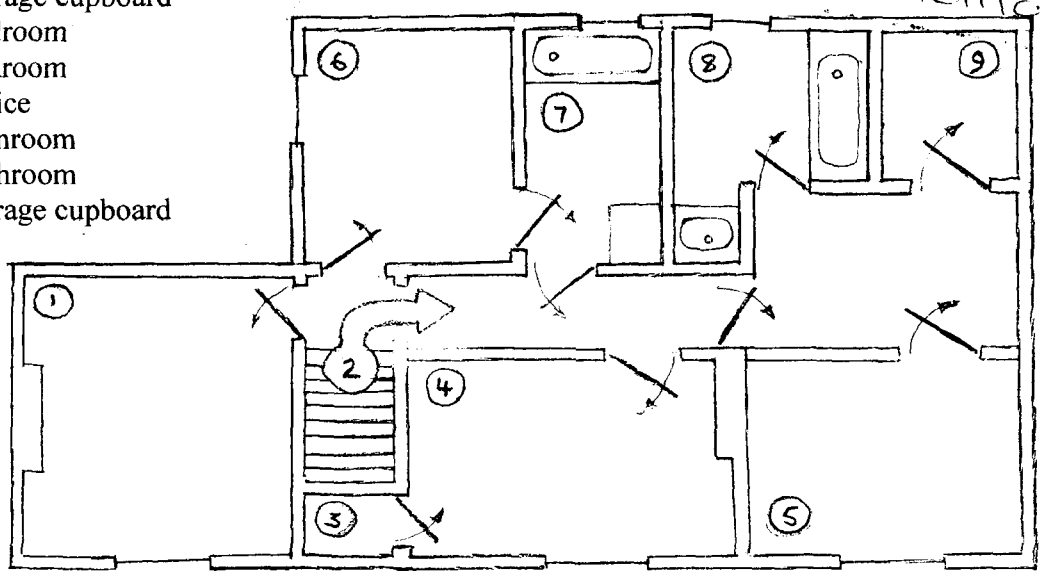

SCALE 1-100 1Cm =1Mtr