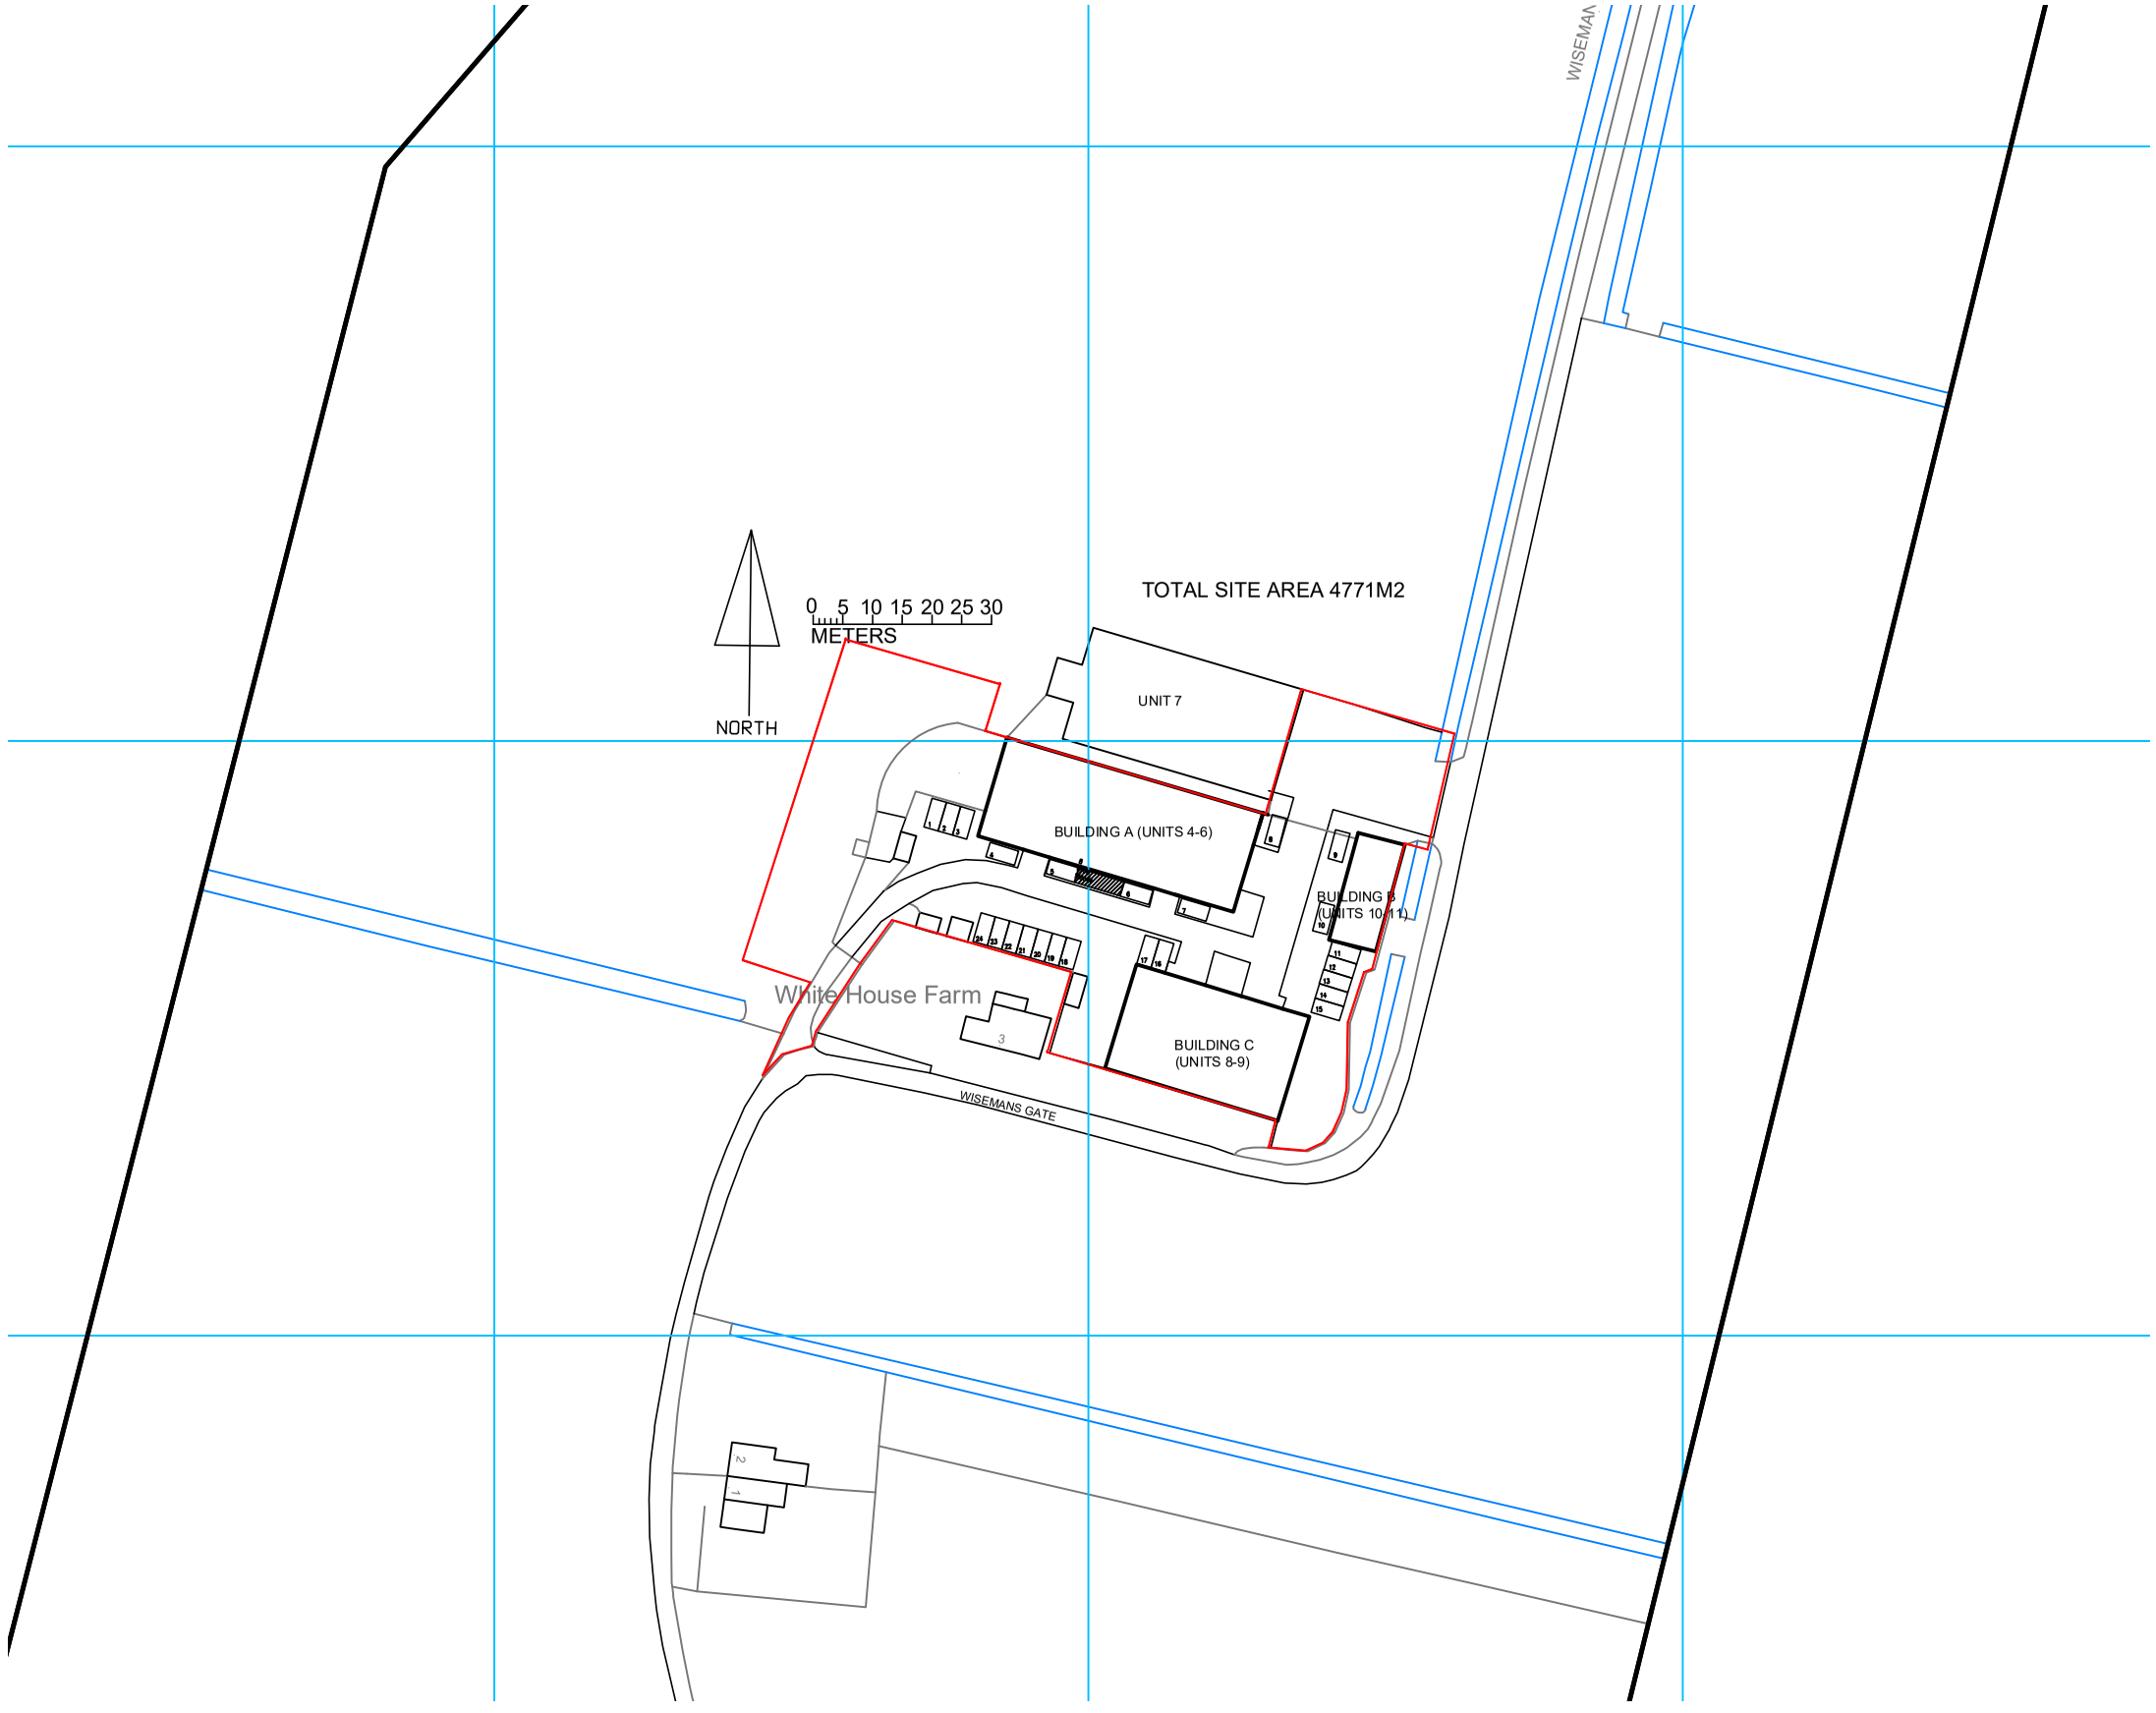


Rev	Date	Detail
B	03/11/23	RED LINE AMENDED
A	30/10/23	RED LINE AMENDED

I-LID DESIGN
INTERIOR DESIGN | ARCHITECTURE | PROJECT MANAGEMENT
8 SUTCLIFFE ROAD, WITTERING,
PETERBOROUGH, PE8 6AY
Tel: 07588 441751 info@i-lid.co.uk
www.i-lid.co.uk

Client: BEACON FARM

Job Title: ADDITIONAL BUILDING

BEACON FARM
WISEMANS GATE
WESTON
PE12 6JD

Scale: 1-1250 @ A3 Date: 27/10/23

Drawing Title
SITE LOCATION PLAN

Drawing No.
539SD01 Revision B

ALL DRAWINGS ARE THE COPYRIGHT OF I-LID DESIGN