


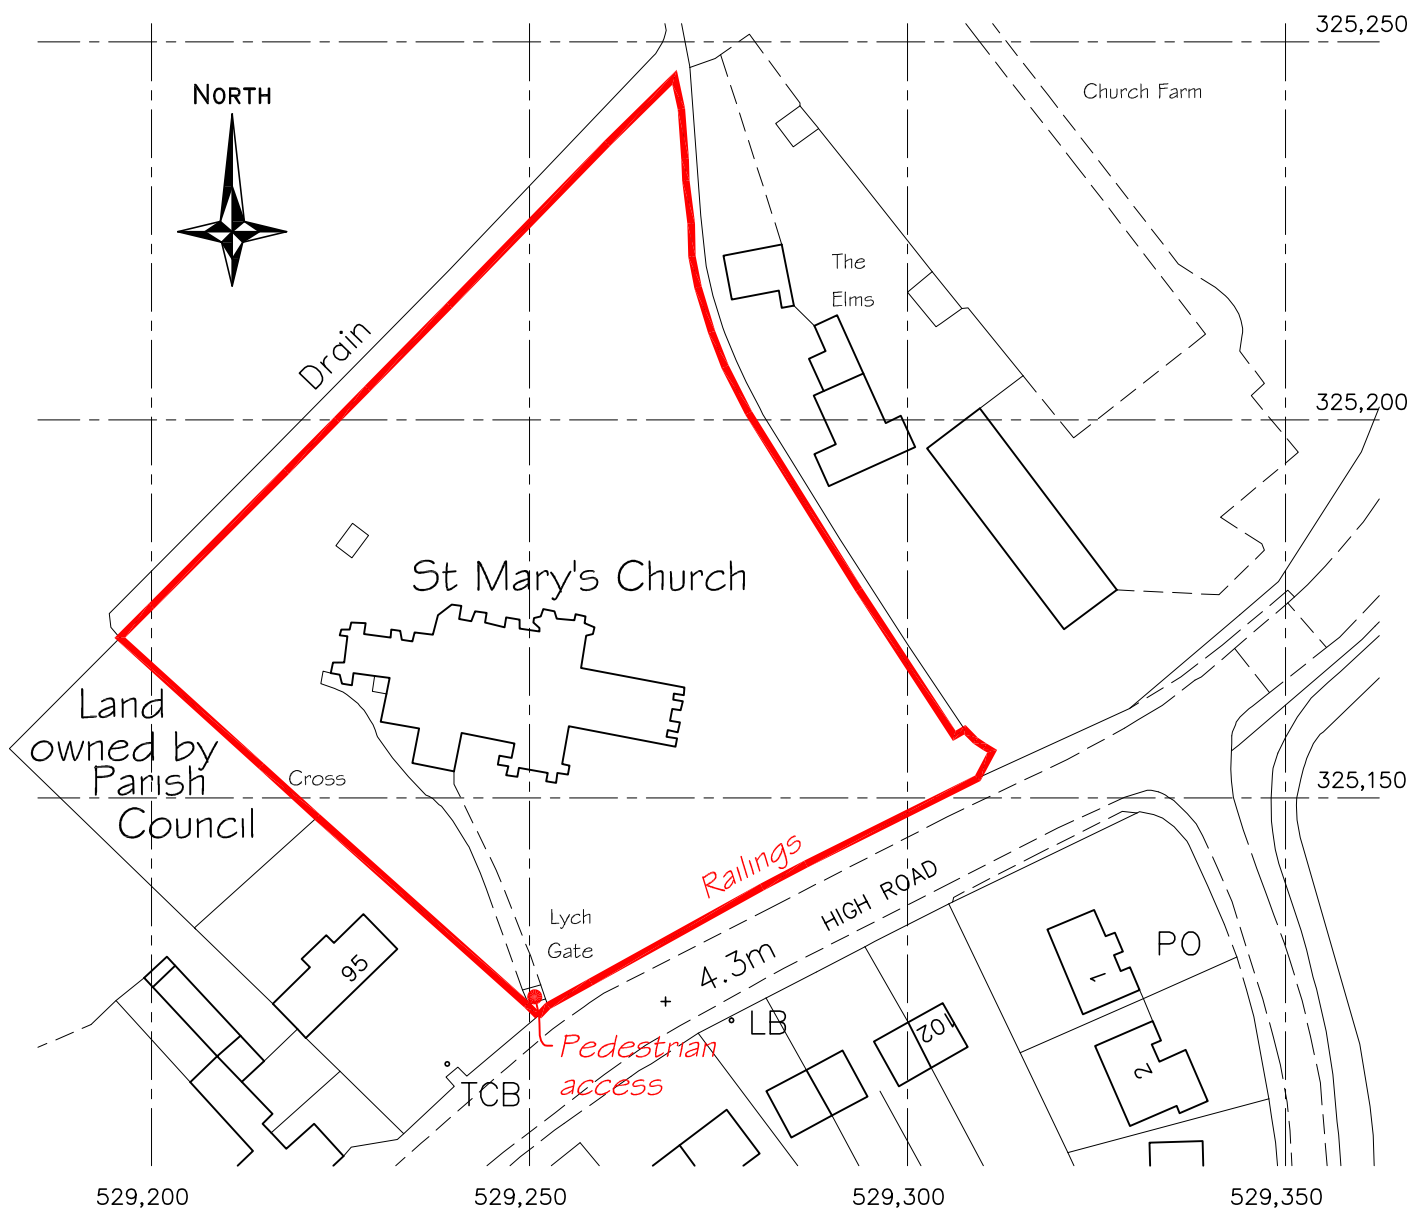

ST MARY'S CHURCH, WESTON : LOCATION PLAN Scale 1:1000
Drg. Ref : A-231-01

Reproduced from the Ordnance Survey Map with the permission of
The Stationary Office © Crown Copyright
Anderson and Glenn Boston PE20 1RQ, Licence No. AR/370533