


NOTES :
All dimensions must be checked on site and any discrepancies reported to architect. Do not scale from this drawing. If in doubt ask.



Location of percolation pits , each 300mm square, and 750mm deep
Location chosen as free of tree roots

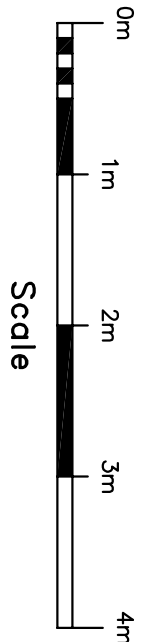

Anderson and Glenn Architectural and Landscape Consultancy Yew Tree Nurseries Frampton West BOSTON PE20 1RQ Tel : 01205 724047 Fax : 01205 723792 www.andersonandglenn.com	
Client	PCC of St Mary's Church Weston
Job Title	Alterations
Drawing Title Existing Church Yard Plan	
Scale 1:100 @ A1	
Date Aug 2015	Drawn by MEA
Dwg. No. A-231-03	Rev.