
Reproduced from the Ordnance Survey Map with the permission of The Stationary Office c Crown Copyright Anderson and Glenn Boston PE20 1RQ, Licence No. AR/370533

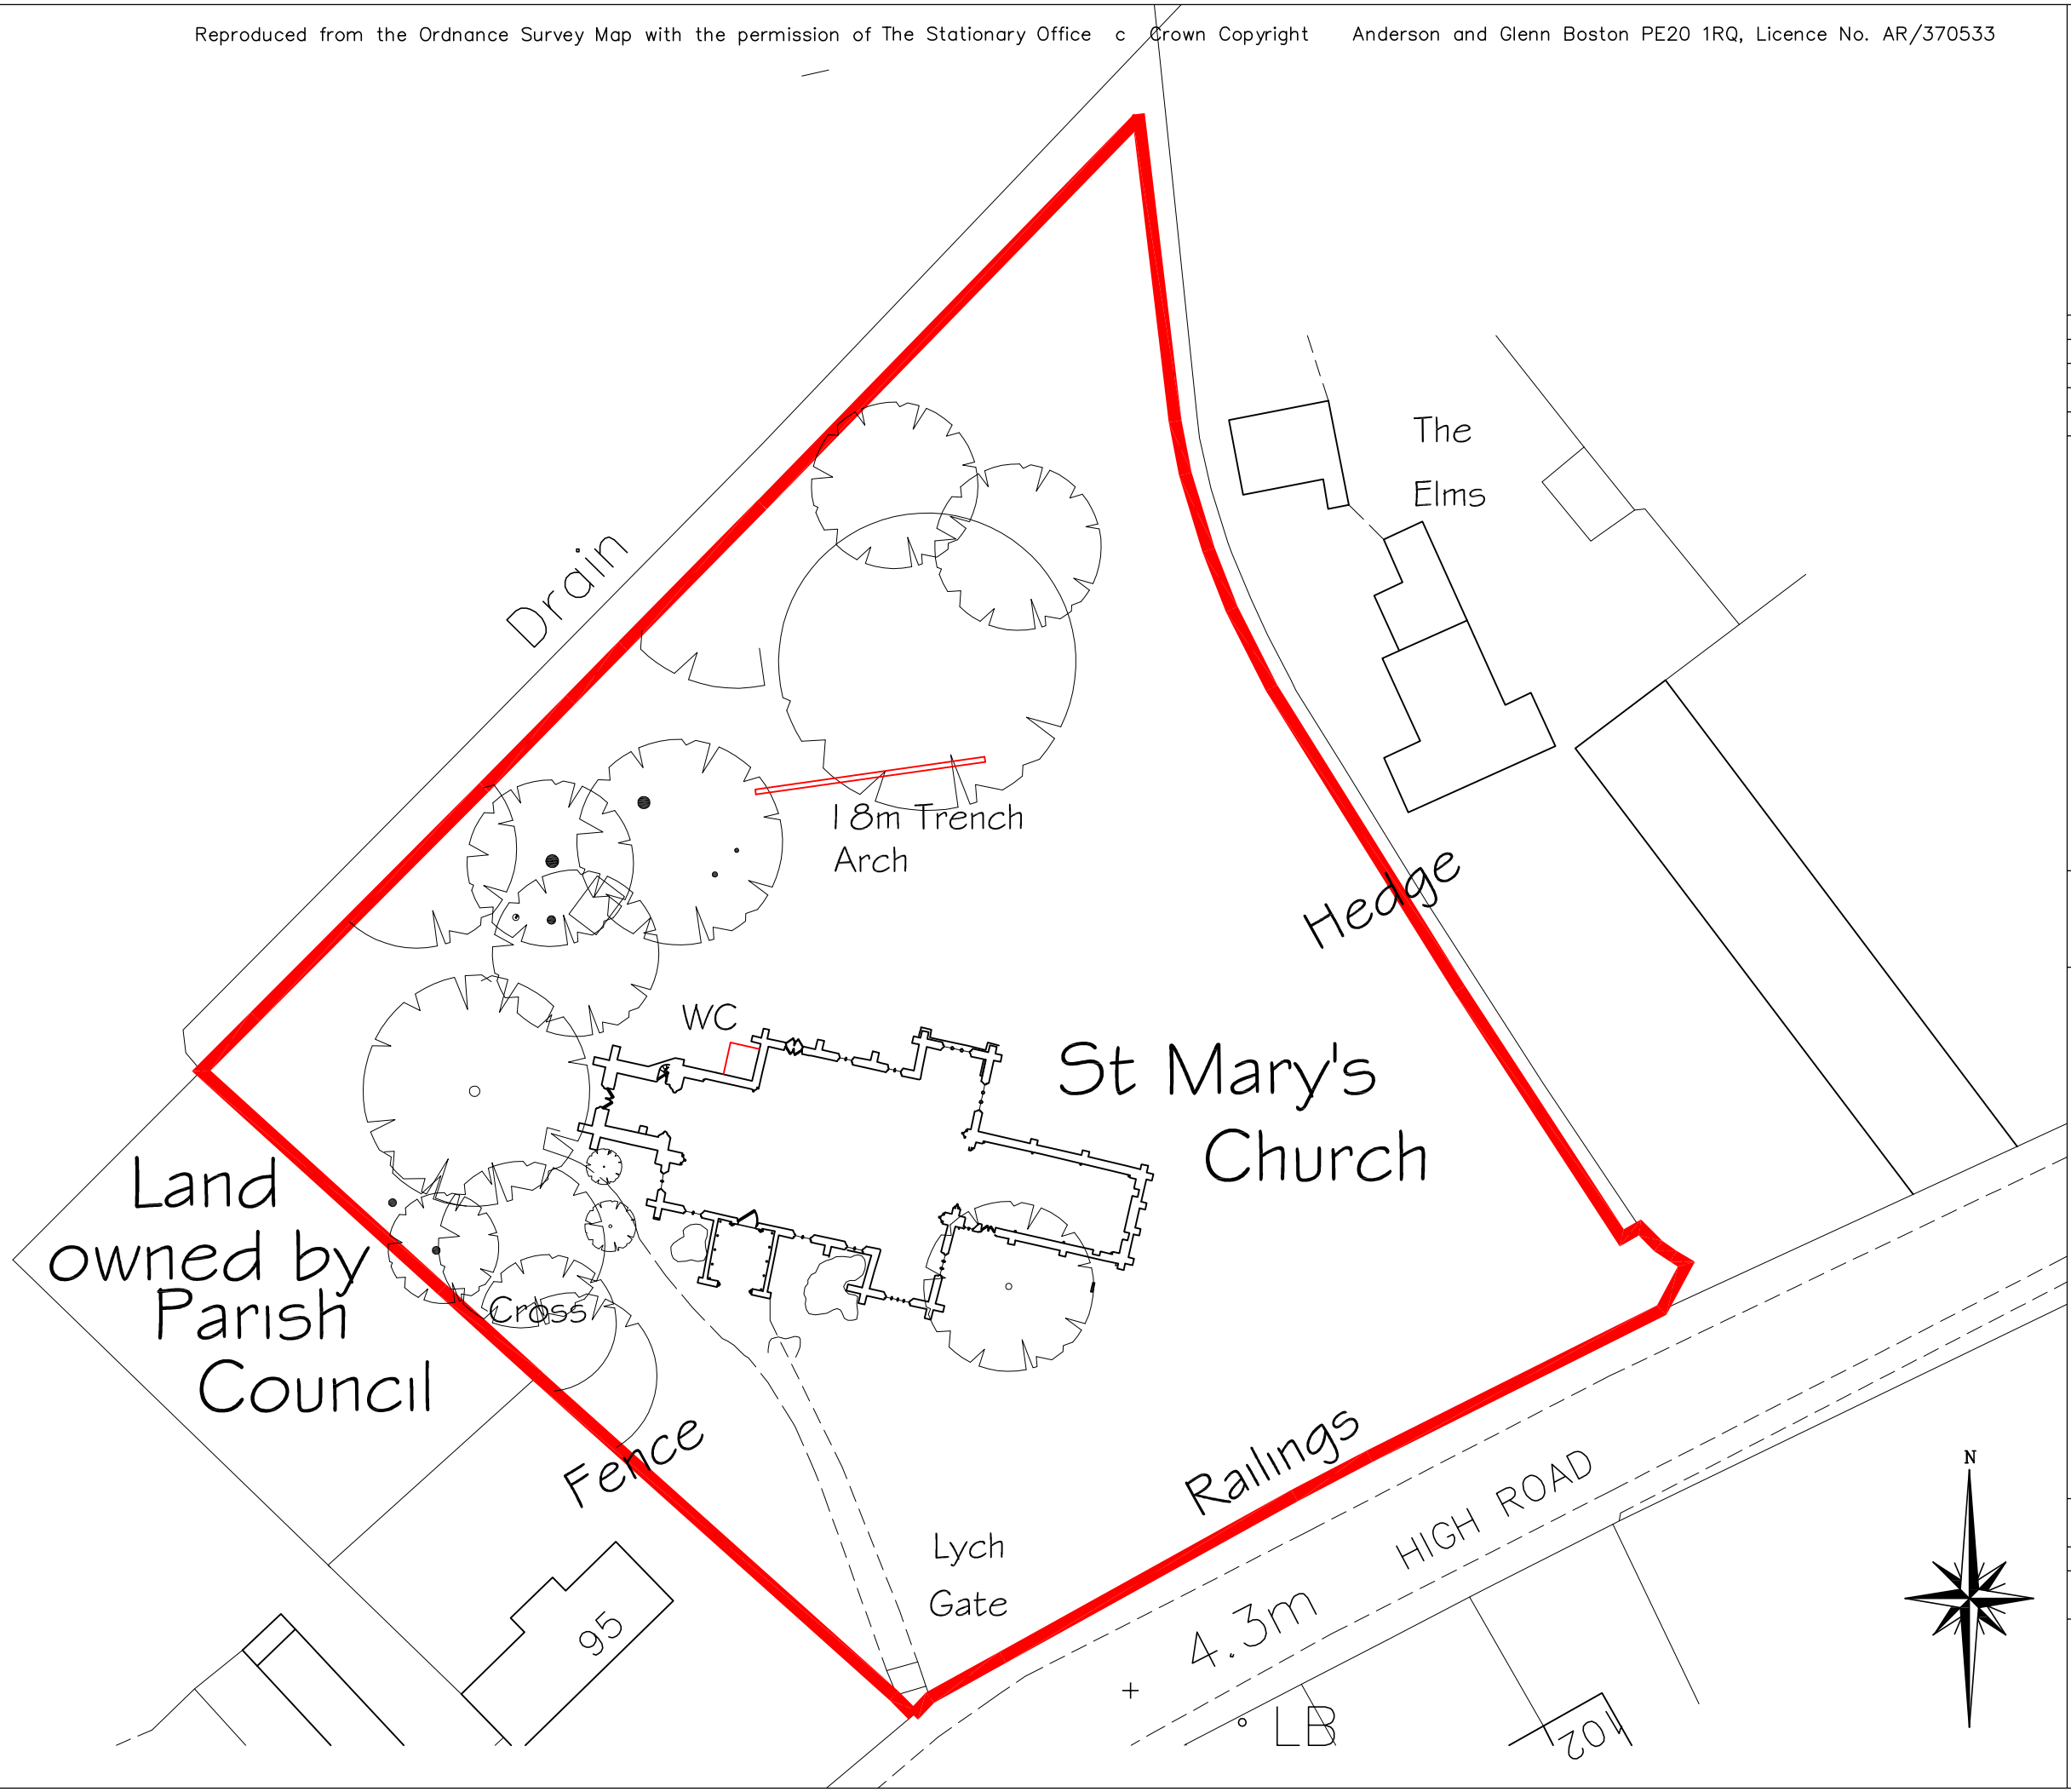

NOTES :

All dimensions must be checked on site and any discrepancies reported to architect.
Do not scale from this drawing. If in doubt ask.

0m 5m 10m 15m 20m
Scale

	Date	Revisions

© Copyright

Anderson and Glenn
Architectural and
Landscape Consultancy
Yew Tree Nurseries
Frampton West
BOSTON PE20 1RQ

Tel : 01205 724047
Fax : 01205 723792
www.andersonandglenn.com

Client
PCC of
Weston Church

Job Title
Alterations
St. Mary's Church
Weston

Drawing Title
Proposed
Block Plan

Scale
1:500 @ A3 1:250 @A1

Date
September 2015

Drawn by
M. Anderson

Drg. No.
A-231-52

Rev.