
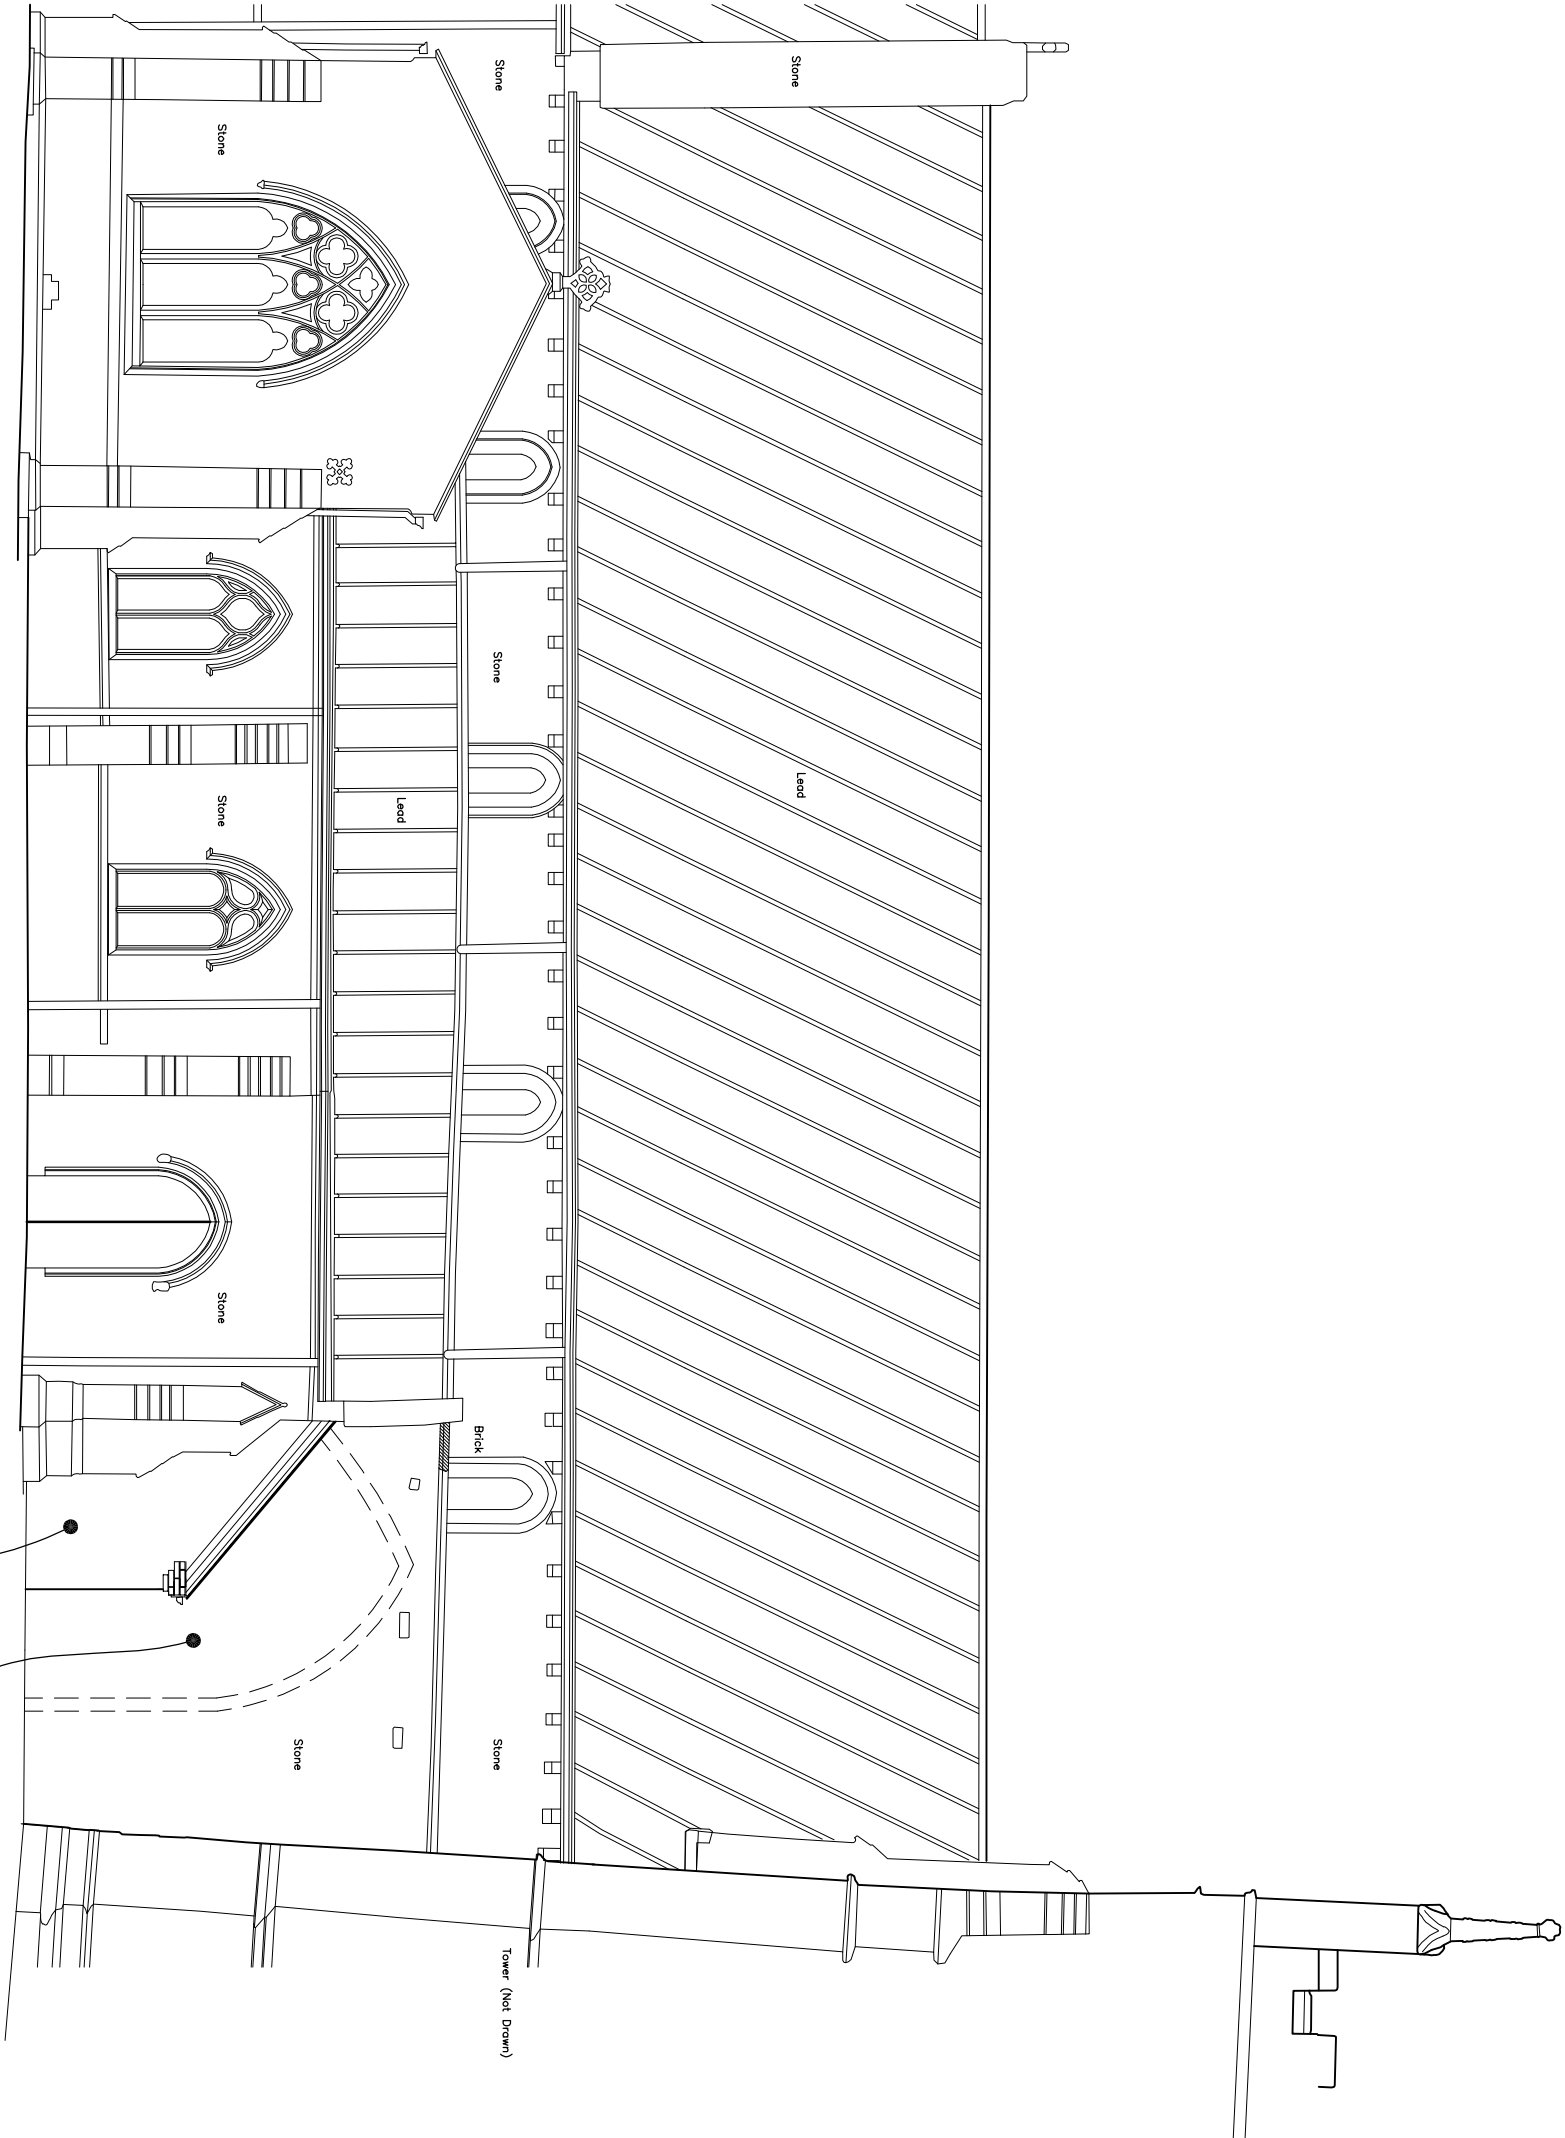


NOTES :
All dimensions must be checked on site and any discrepancies reported to architect. Do not scale from this drawing. If in doubt ask.

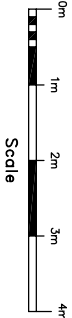

2.00m Above Ordnance Datum

ELEVATION 1

Blocked arch infill
where good in matching
materials (brick or
limestone) in lime mortar

New WC in handmade
brick, with slate roof

Drawing Title

Proposed
Partial North
Elevation

Scale
1:50 @ A1, 1:100 @ A3

Date
Aug 2015

Drawn by
MEA

Dwg. No.

A-231-57

Rev.

Anderson and Glenn
Architectural and
Landscape Consultancy
Yew Tree Nurseries
Frampton West
BOSTON PE20 1RQ

Tel : 01205 724047
Fax : 01205 723792
www.andersonandglenn.com

Client
PCC of St Mary's
Church Weston

Job Title

Alterations