
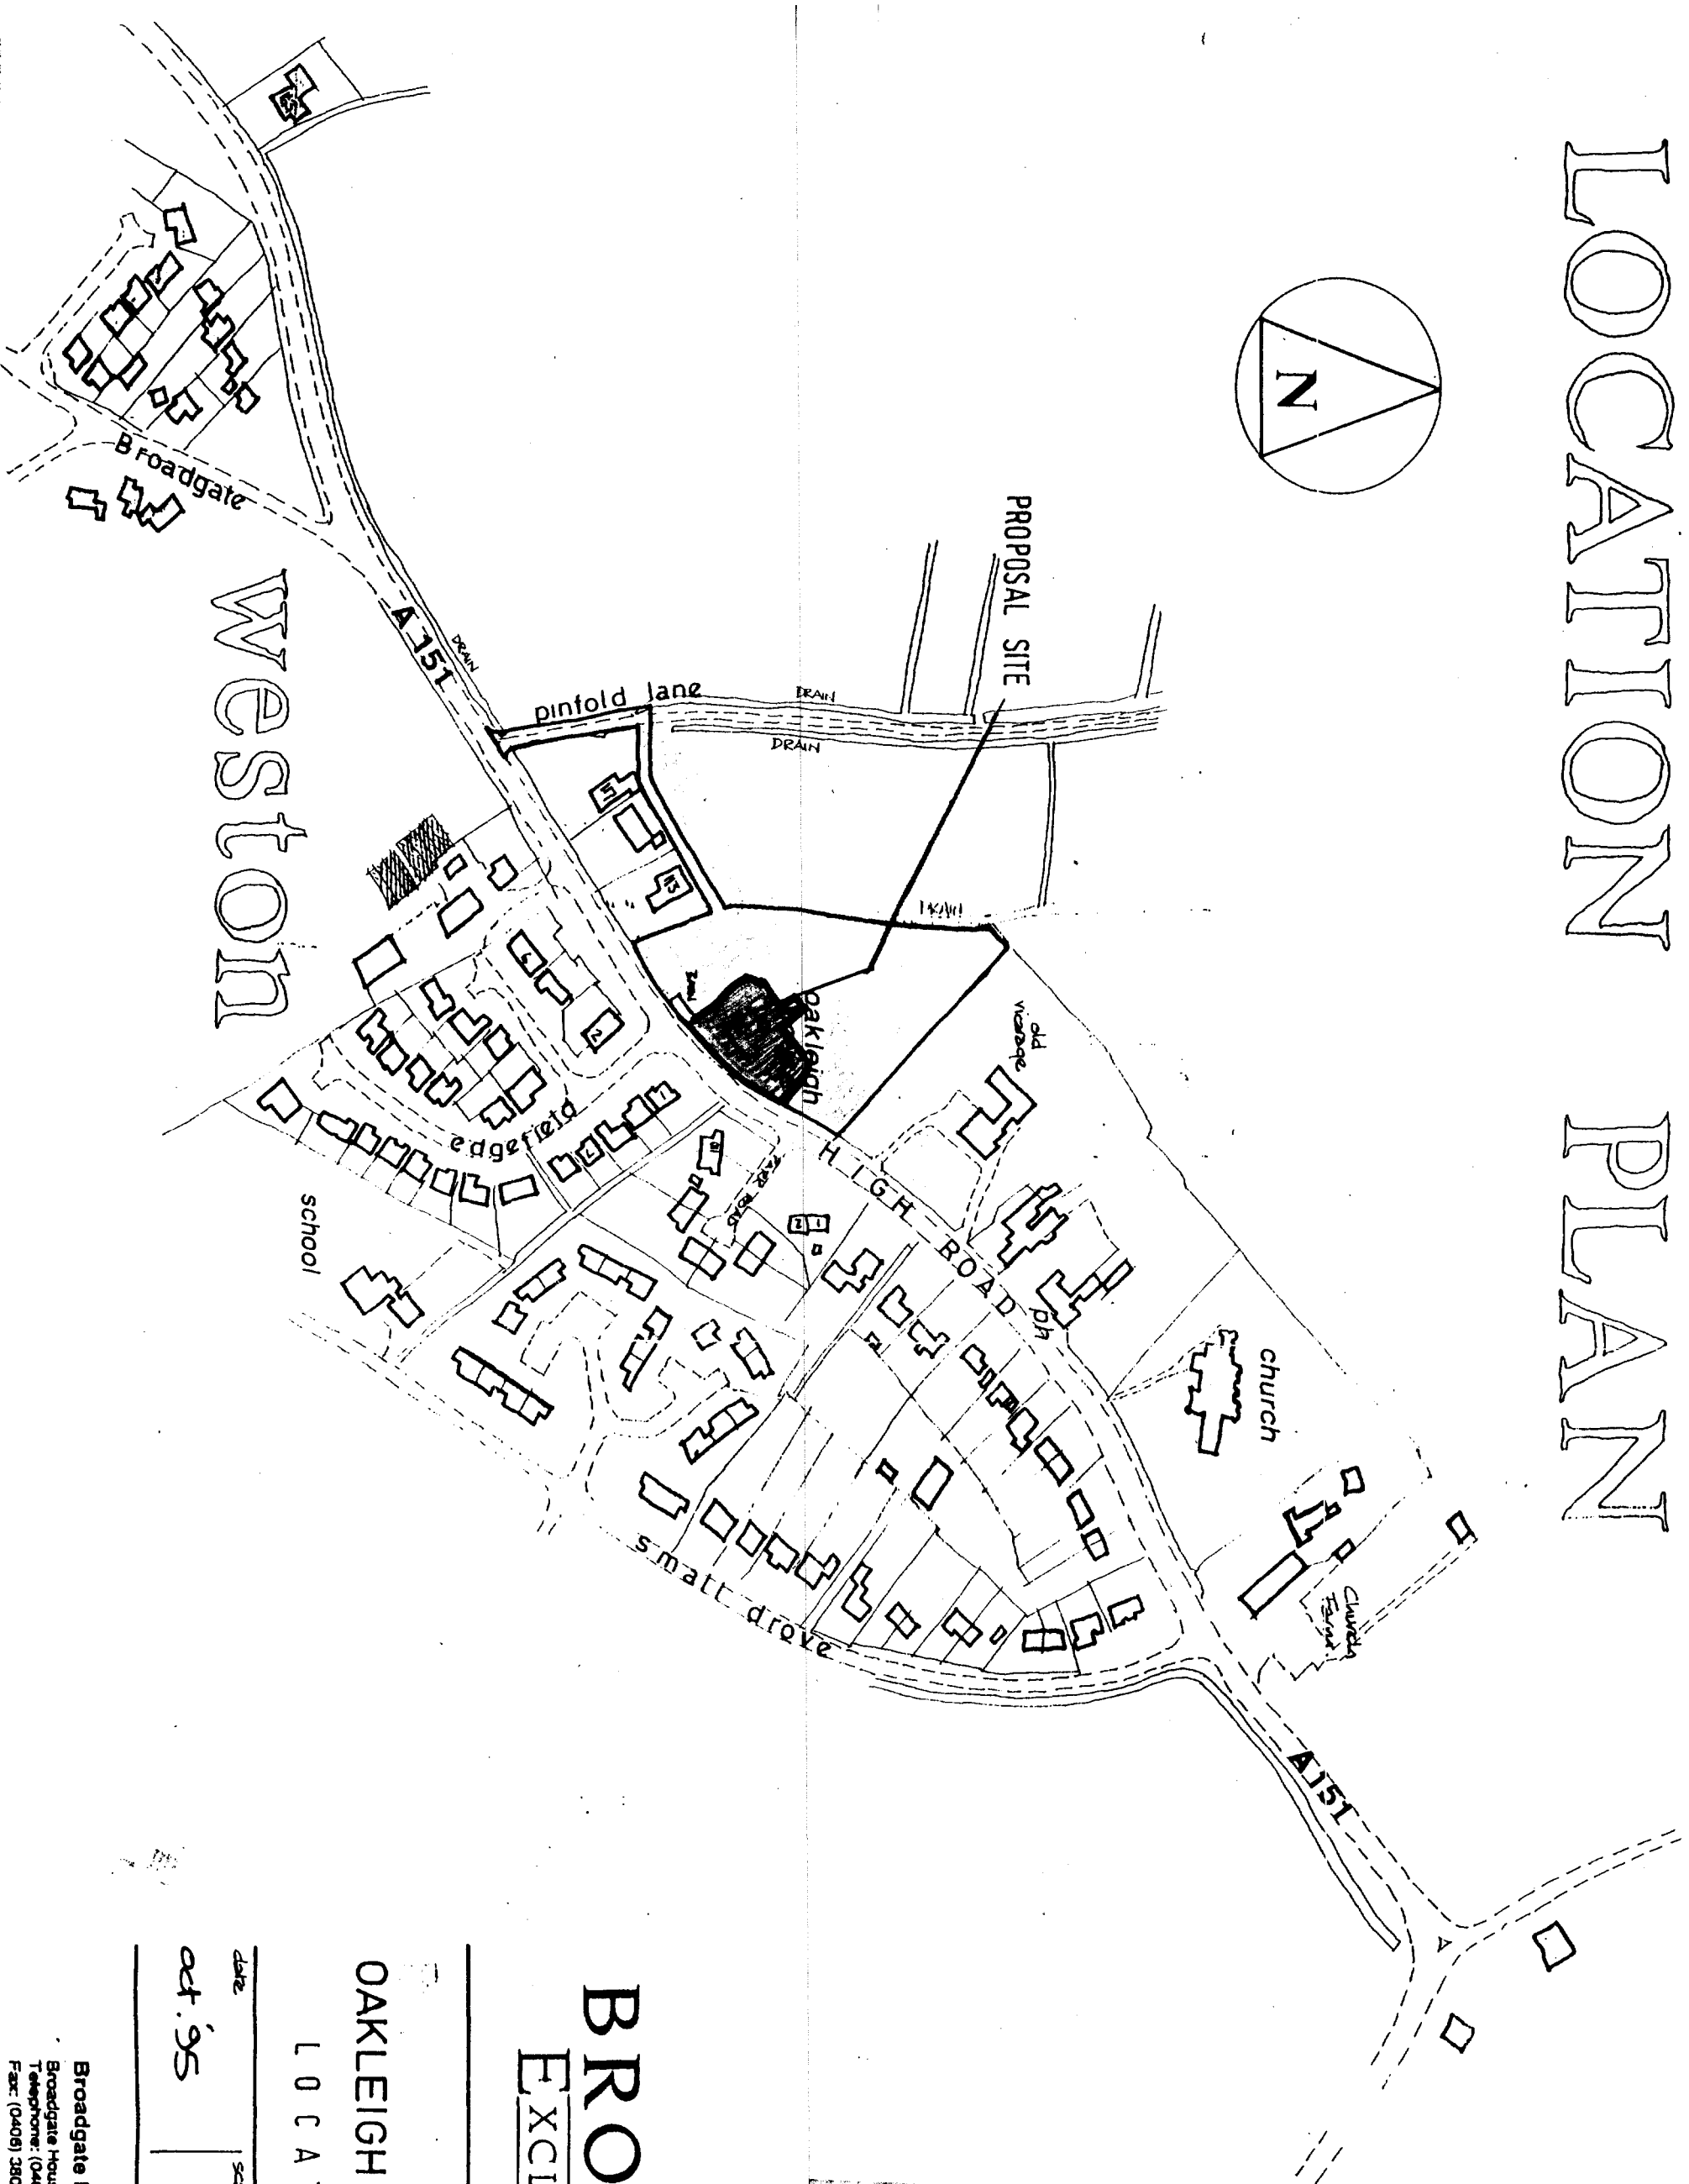


LOCATION PLAN

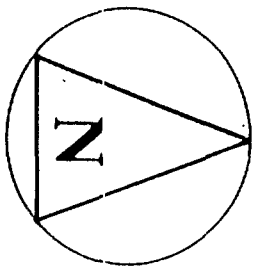

19 OCT 1995
Ref: 1013/95

BROADGATE EXCLUSIVE HOMES

OAKLEIGH HOUSE WESTON

LOCATION PLAN

date	scale	dy. no.	alt.
Oct. 95	1:2500	95030/LP	

Broadgate Builders (Spalding) Limited
Broadgate House, Weston Mills, Spalding, Lincolnshire, PE12 6DB.
Telephone: (0406) 380532
Fax: (0406) 380014