

THIS DRAWING IS NOT TO BE USED FOR CONSTRUCTION.
COPYRIGHT SEVEN22 ARCHITECTURE LTD

REV DATE NOTES

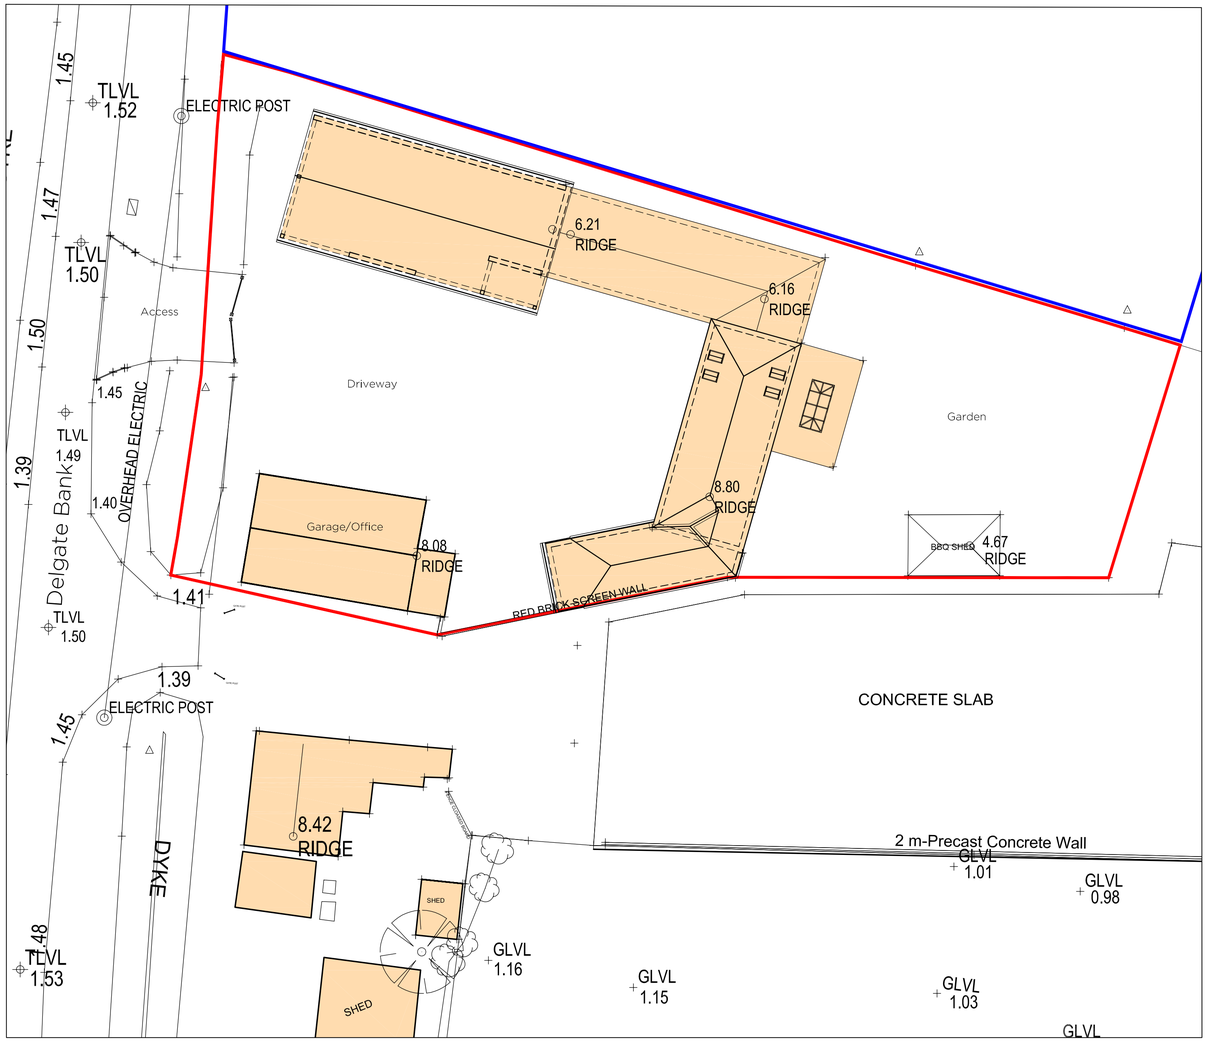


Existing Site Layout
Scale 1:200

0 1 2 3 4 5 10 20

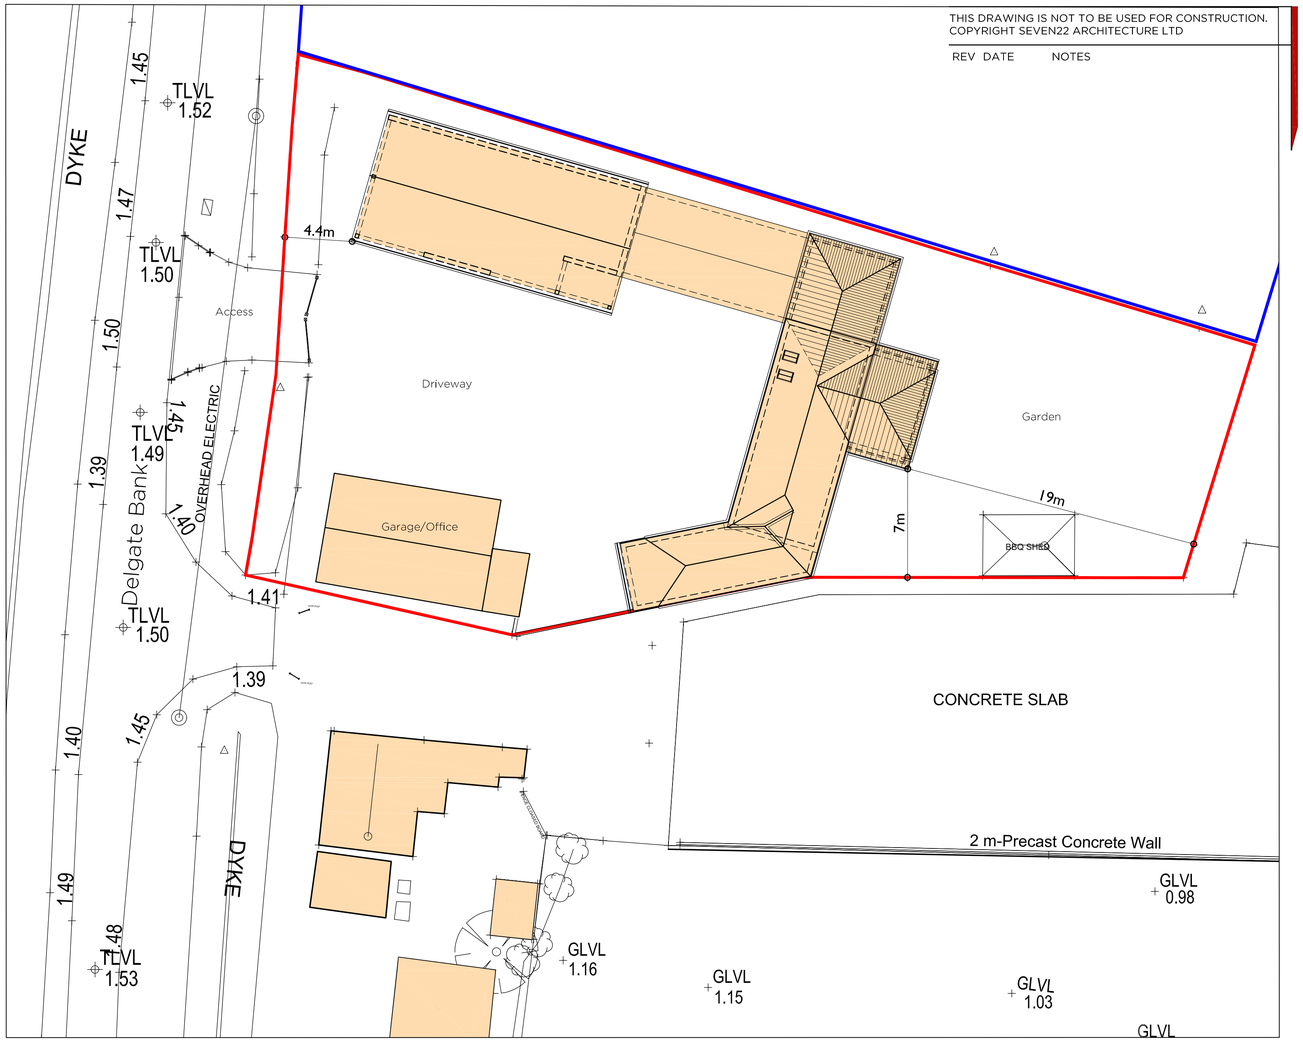

Proposed Site Layout
Scale 1:200

0 1 2 3 4 5 10 20

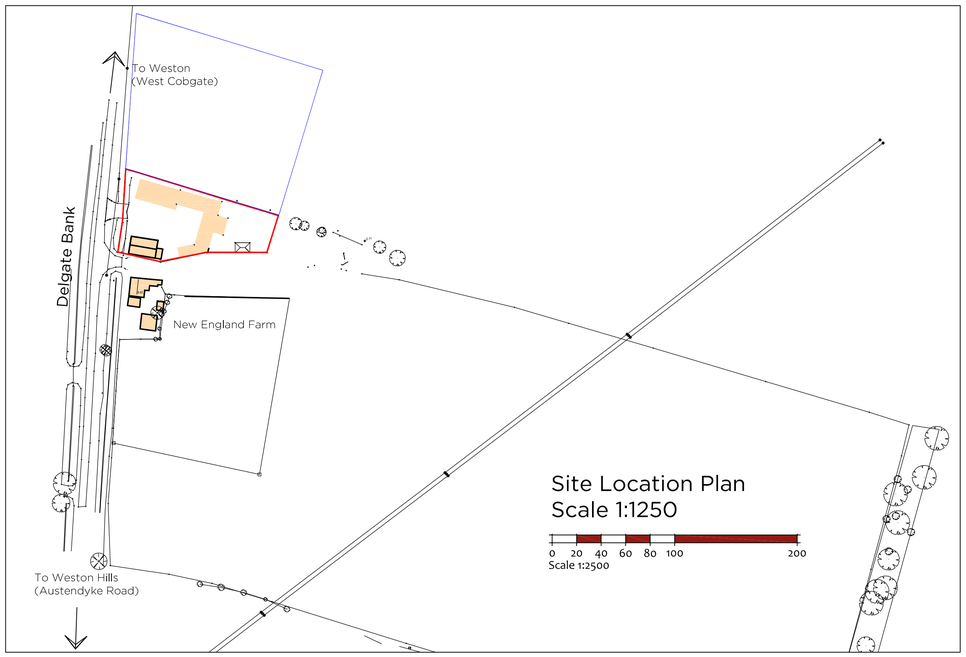

Site Location Plan
Scale 1:1250

0 20 40 60 80 100 200
Scale 1:2500

N

seven22 ARCHITECTURE LTD

22 SHORE VIEW, PETERBOROUGH
CAMBRIDGESHIRE, PE7 8FS
E.info@seven22.co.uk ~ T.07799 585277

PROJECT
PROPOSED EXTENSION
OPEN FIELDS BARN
DELGATE BANK, WESTON HILLS
SPALDING
LINCOLNSHIRE
PE12 6DW

CLIENT
Mr & Mrs RAWLING

TITLE
SITE LOCATION, EXISTING & PROPOSED SITE LAYOUT/BLOCK PLANS

DRAWING No.
040a S01

SCALE	DATE	REV
1:2500 & 1:200 @ A1	NOV 2023	