

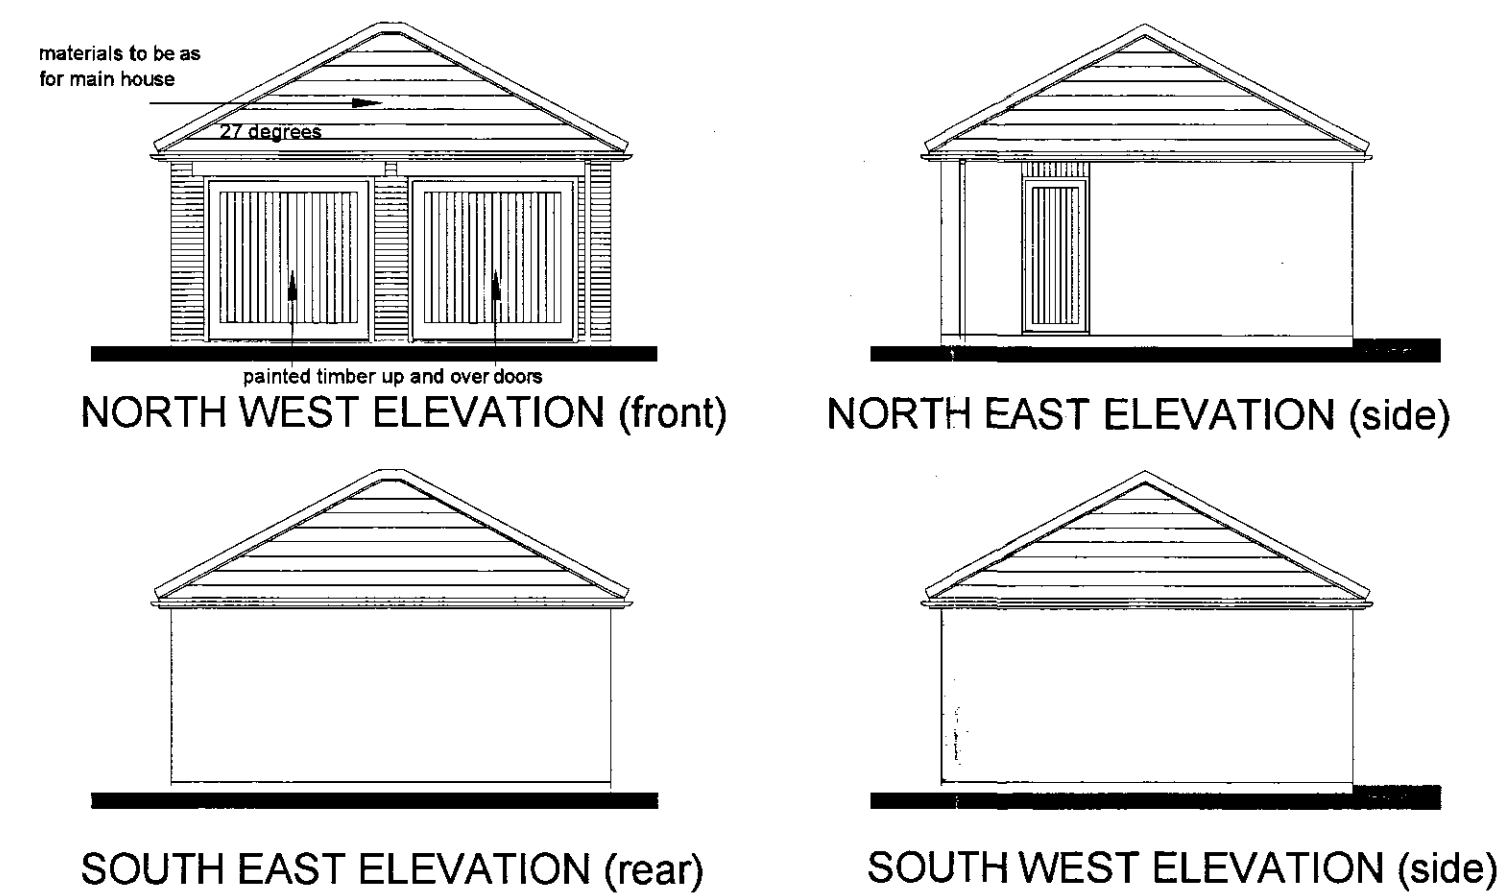
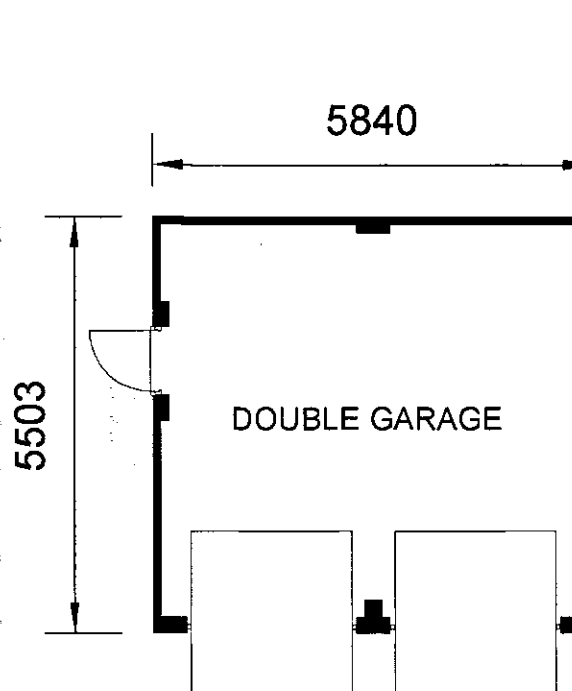


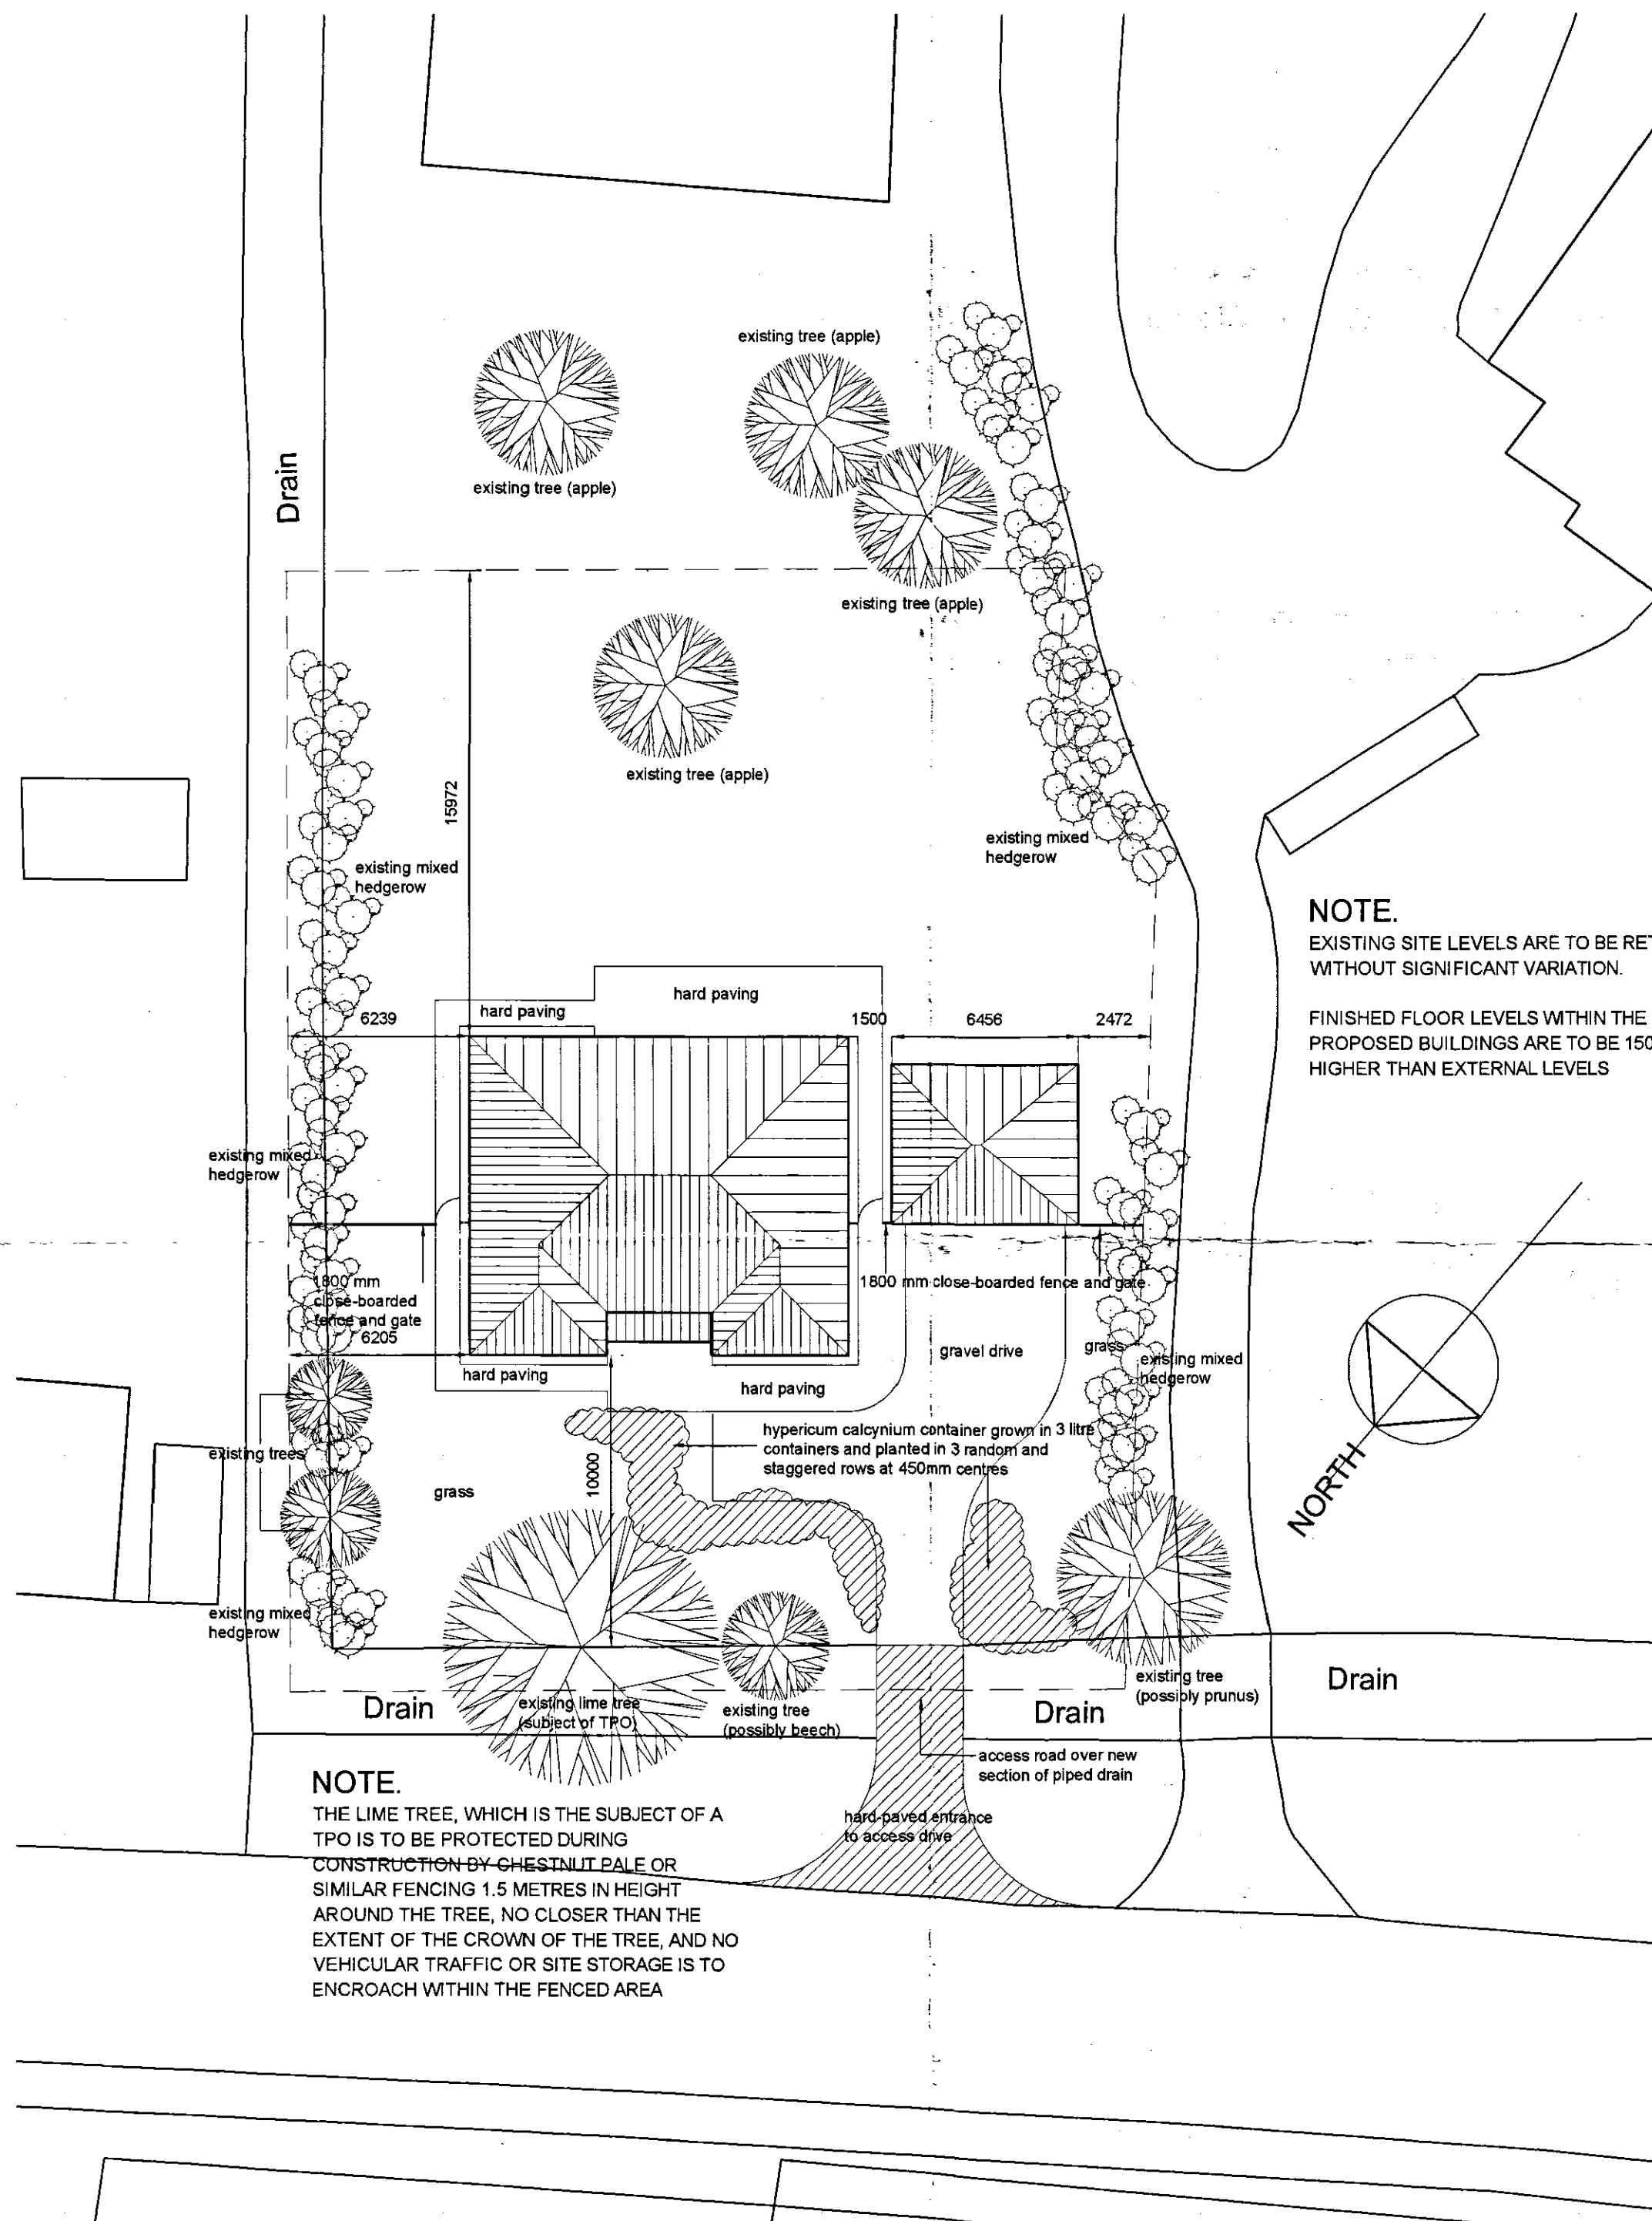

Ordnance Survey®
OS Sitemap®

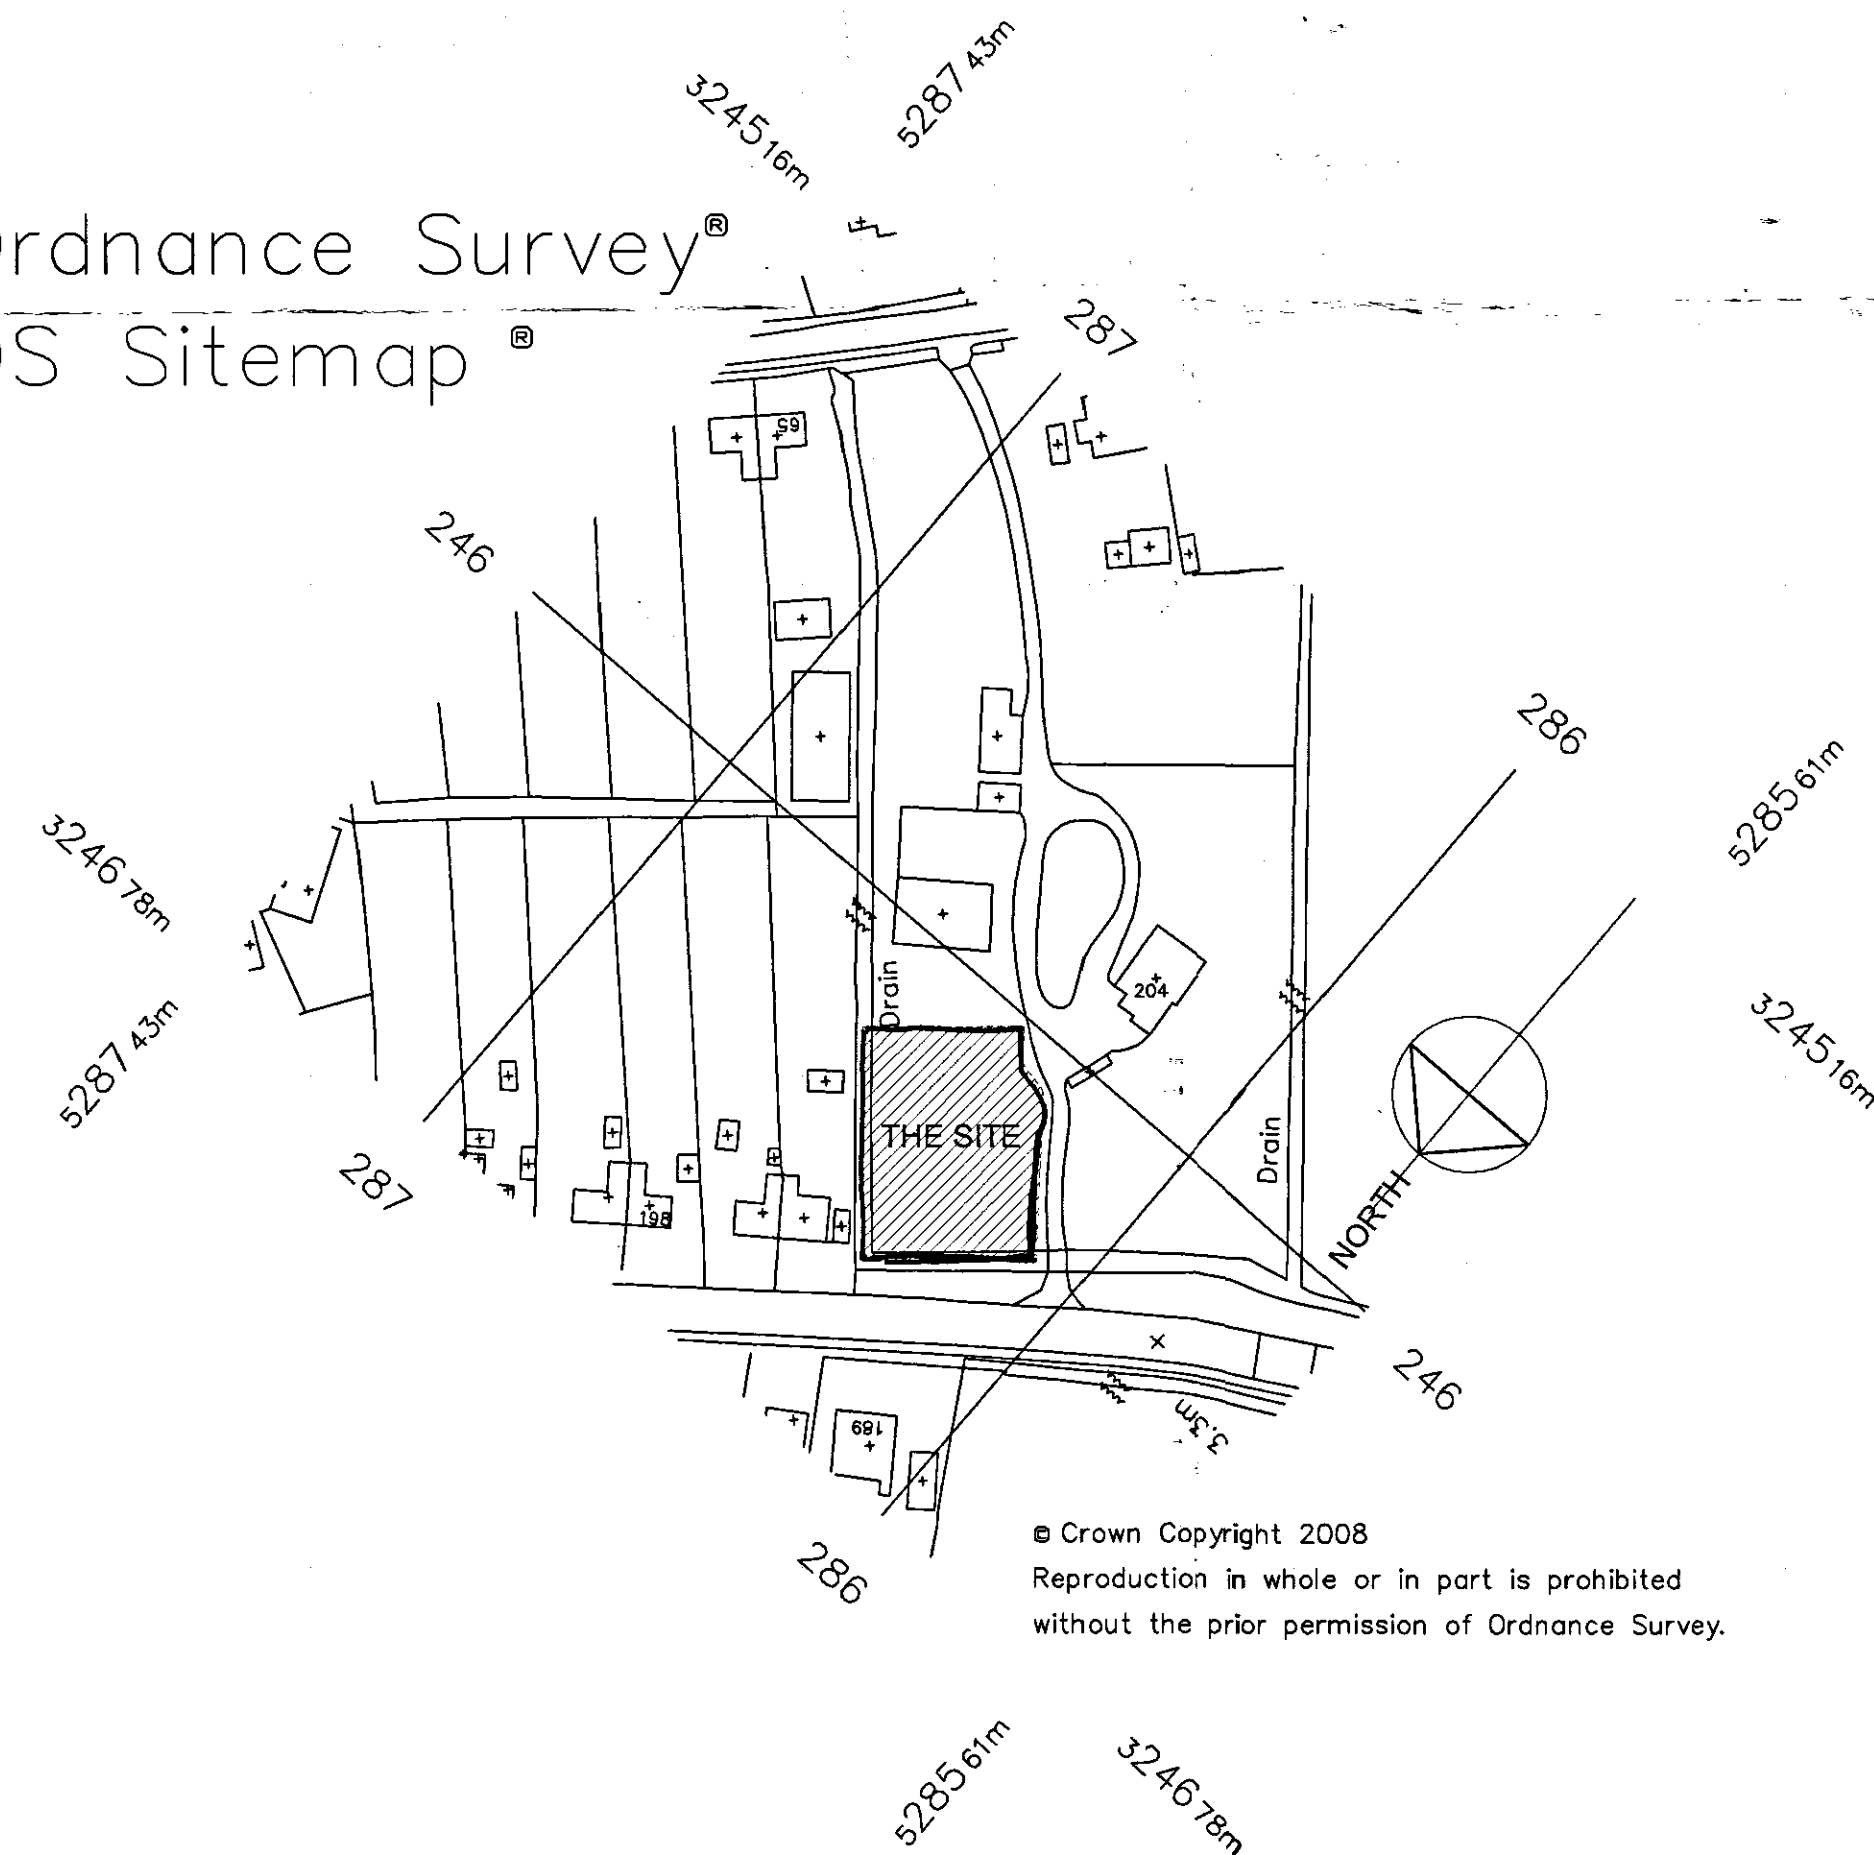

DEVELOPMENT
PLAN

23 SEP 2008
1019/08

PROPOSED NEW HOUSE ADJACENT TO
204 HIGH ROAD WESTON FOR
MR AND MRS A VERRELLS

Drawing Number:
08/220/PA/002

PLANNING APPLICATION DRAWING
SITE AND LOCATION PLANS AND DETAILS OF GARAGE

Do not measure from this drawing. All discrepancies should be reported to the architects.
This drawing should be read in conjunction with the specification and standard details.
All intellectual property rights are the copy right of Trevor A Clay RIBA, Ltd ©

Scales: 1:100, 1:200, 1:1250
Sheet Size: A1
Date: 17.09.08
Drawn: TAC

14 Old Fendike Road
Weston Hills
SPALDING
Lincolnshire PE12 6DD

Tel/Fax 01406 380027
Mobile 07778 597975

TREVOR A CLAY RIBA LTD
CHARTERED ARCHITECTS