


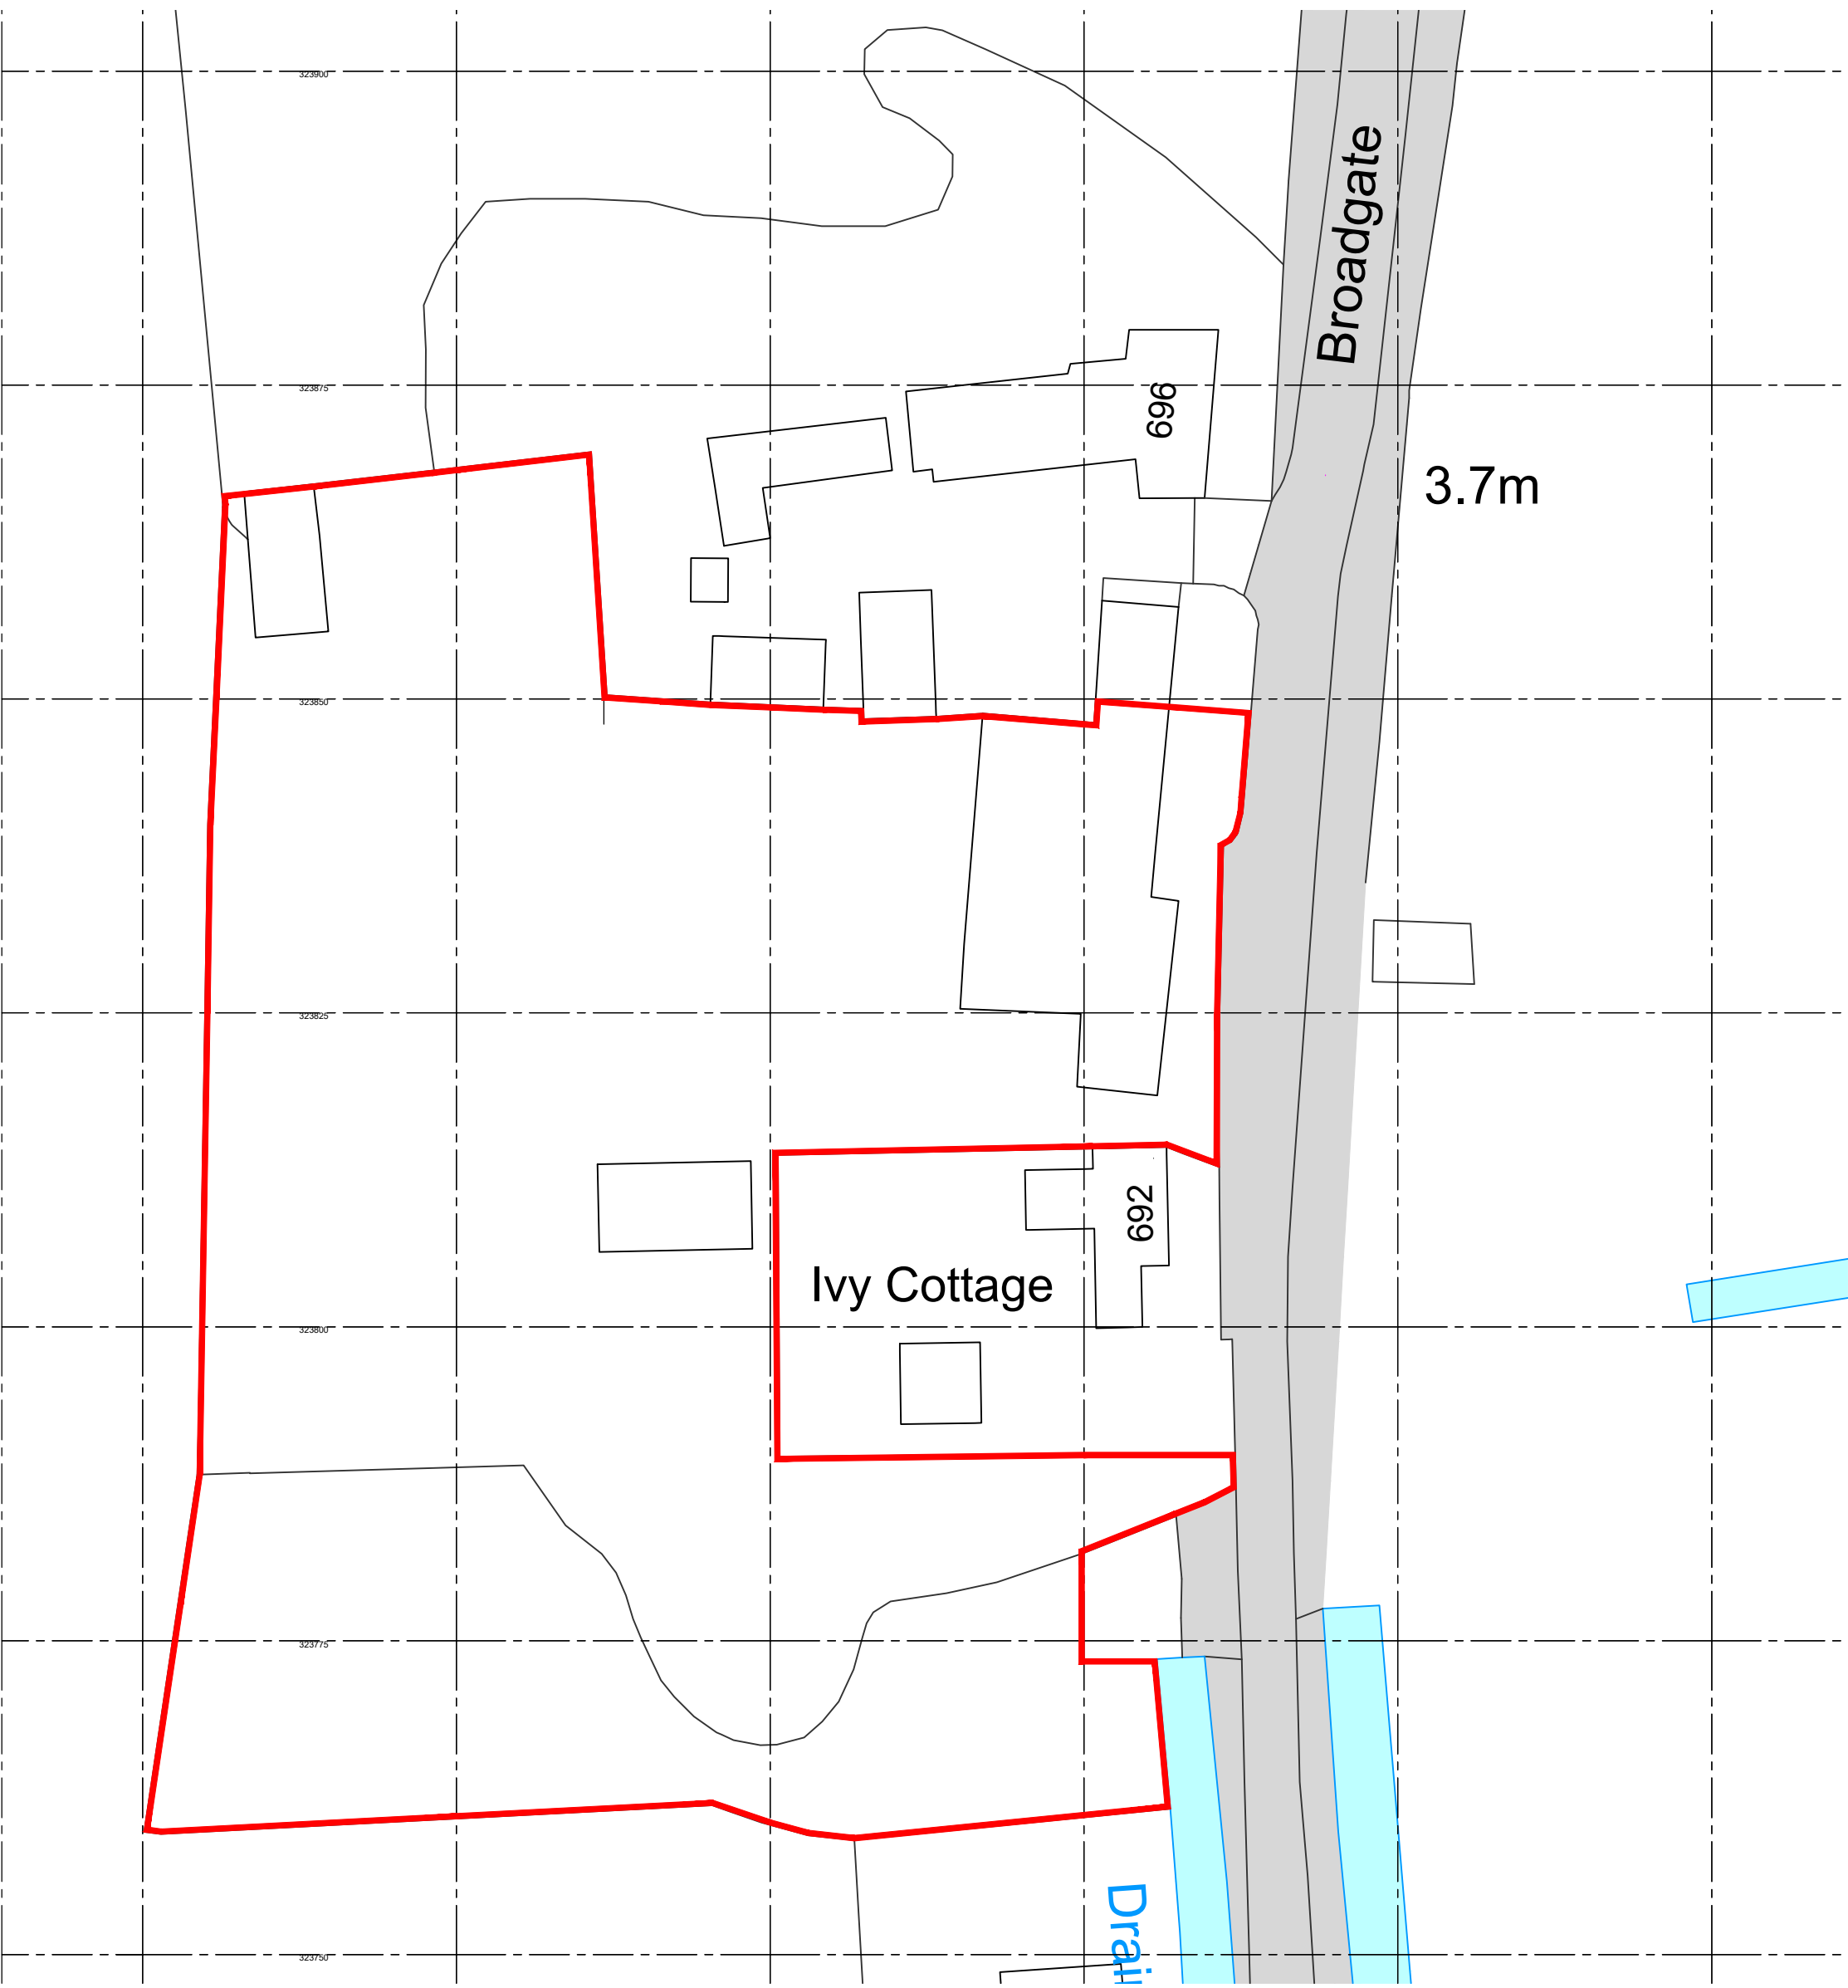

	29.11.23	Red line location adjusted as SHDC request but without revision latter update.	ajo
P1	21.11.23	Planning application	.
Ref.	Date	Description	Initial

Oglesby & Limb Ltd

Chartered Architect

Suite 1, Market Chambers
12 Market Place, Spalding, Lincs
PE11 1SL
Tel: 01775 761196
e-mail: design@o-l-ltd.co.uk

O&L

Client:
Mr Graham Bowater

Project:
**Proposed Conversion and extension of
barn to form living accommodation
694 Broadgate
Weston
Spalding
PE12 6JA**

Drawing Title:

**Site Location and Block Plans as
existing**

PLANNING AND LBC APPLICATION ISSUE

Date:	26.10.23	Scale:	as shown @ A1
Drawn by:	cad	Checked by:	ajo

Drawing Number:	Rev:
A1656-01	P1