


DO NOT SCALE THIS DRAWING. THE CONTRACTOR IS DEEMED TO HAVE CHECKED ALL DIMENSIONS ON SITE AND REPORT ANY DISCREPANCIES TO OGLESBY & LIMB LTD. THE CONTENTS OF THIS DRAWING ARE COVERED BY COPYRIGHT AND REMAIN THE PROPERTY OF OGLESBY & LIMB LTD. WRITTEN APPROVAL MUST BE OBTAINED FROM OGLESBY & LIMB LTD PRIOR TO DUPLICATION OR REPRODUCTION OF THIS DRAWING OR ITS CONTENTS. ANY DIMENSIONS NOT SHOWN ARE TO BE CHECKED AND AGREED WITH OGLESBY & LIMB LTD.

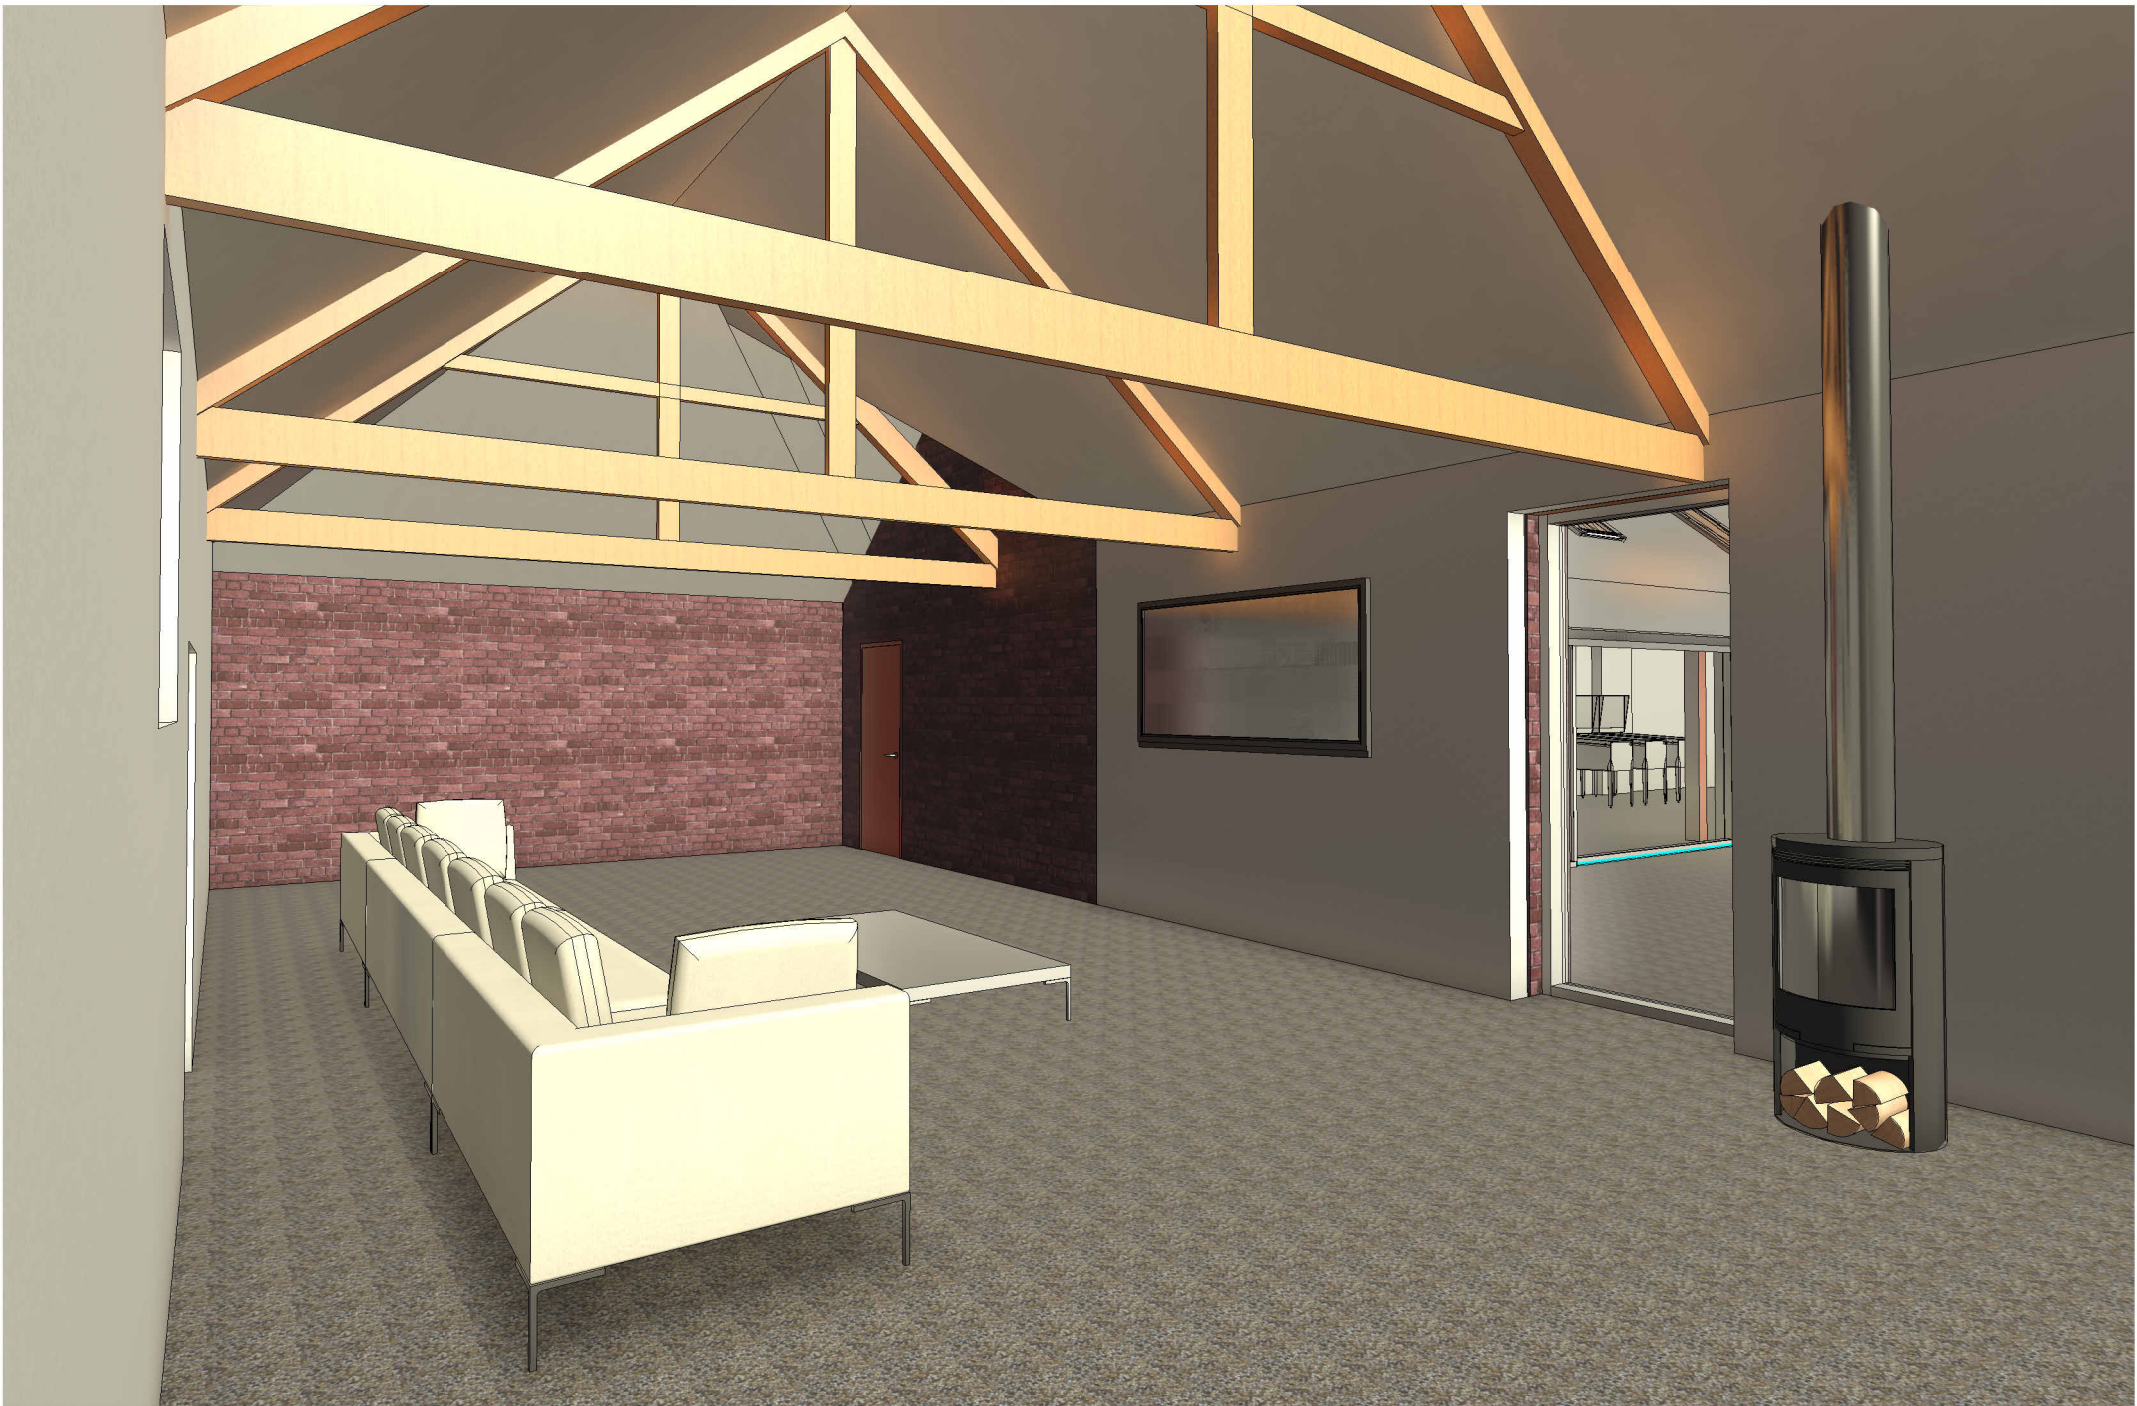


TV Room 1



Games Room 1



Games Room 2

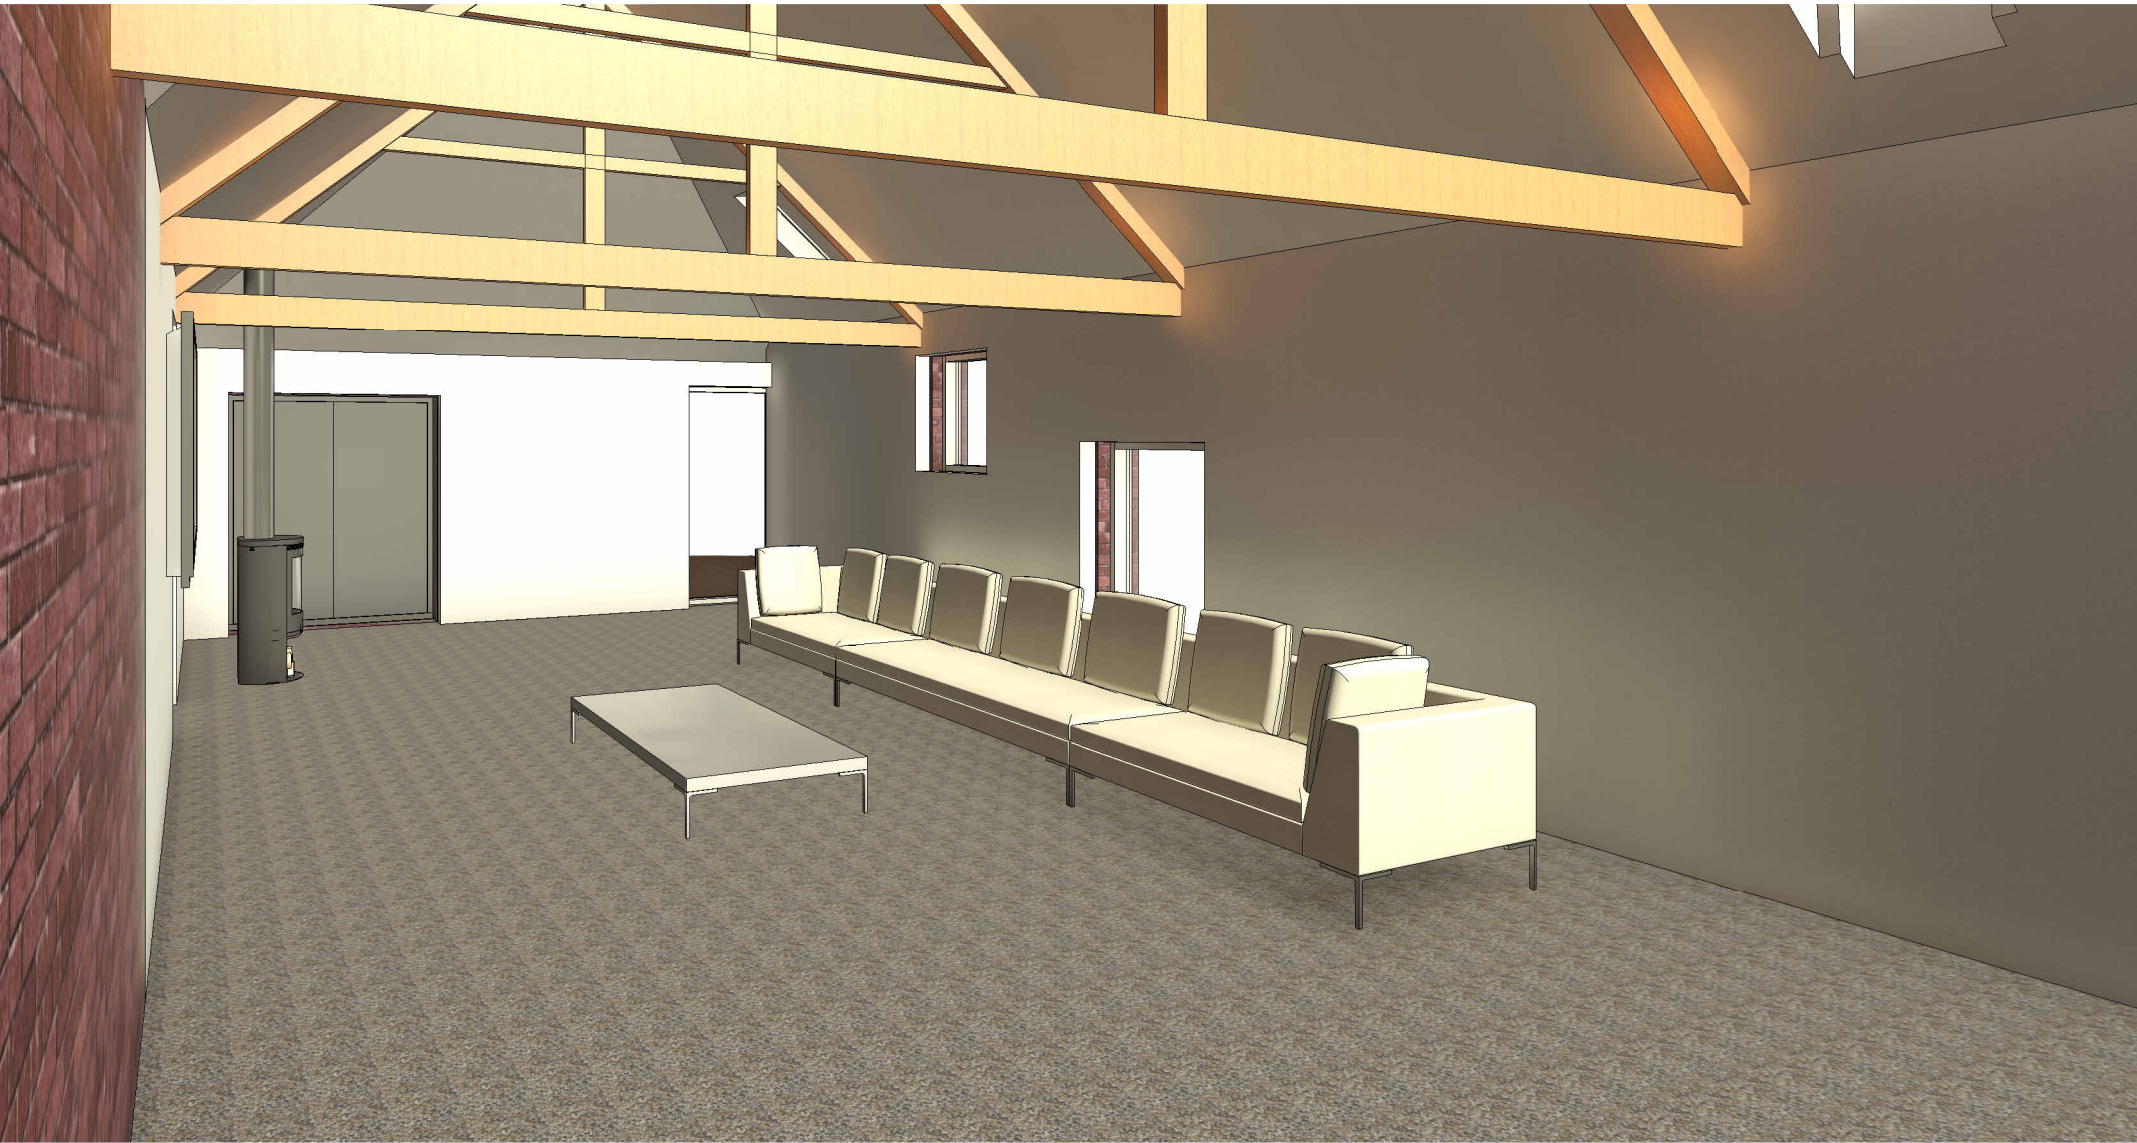

TV Room 2



Courtyard 1



View from house



Courtyard 2

Ref.	Date	Description	Initial
------	------	-------------	---------

Oglesby & Limb Ltd			
Chartered Architect			
Suite 1, Market Chambers			
12 Market Place, Spalding, Lincs			
PE11 1SL			
Tel: 01775 761196			
e-mail: design@o-l-ltd.co.uk			

Client:
Mr Graham Bowater

Project:
Proposed Refurbishment and Extension of barn at Broadgate Barns, 694 Broadgate, Weston, Spalding, PE12 6JA

Drawing Title:
3D images
Planning and LBC Application Issue

Date:	Nov 2023	Scale:	as shown @ A1
Drawn by:	AP	Checked by:	AJO

Drawing Number:	Rev:
A1656 - 12	P1