



PLEASE DO NOT SCALE FROM THIS DRAWING

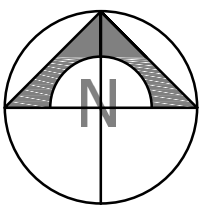

Rev	Date	Remarks
FOR PRIOR NOTIFICATAION		
Project		
Proposed Agricultural Store Building, Wimberley Hall, Stonegate, Weston, PE12 6HR For Mr J Bustance		
Title		
Proposed Store Building		
Site Location Plan		
Date	Aug '24	Scale 1:1250 @A1
Drawn	JL	Checked JB
Design	-	File Name BUST-01
DRG No. BUST-01		Rev -

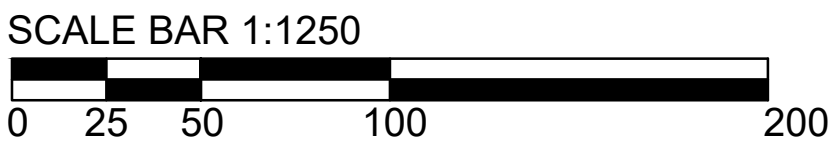