



Neil Johnson Associates

A Division of Neil Johnson Limited


REF: 20/56 PAGE: SK4
BY: NJ DATE: Nov 2020
SHEET: 1 OF: 1
CLIENT: MR & MRS G LITTLE

CONSULTING CIVIL & STRUCTURAL ENGINEERS

Title 1 ARMSTRONGS CLOSE, WESTON, SPALDING PE12 6TG

CALCULATIONS

Rev.

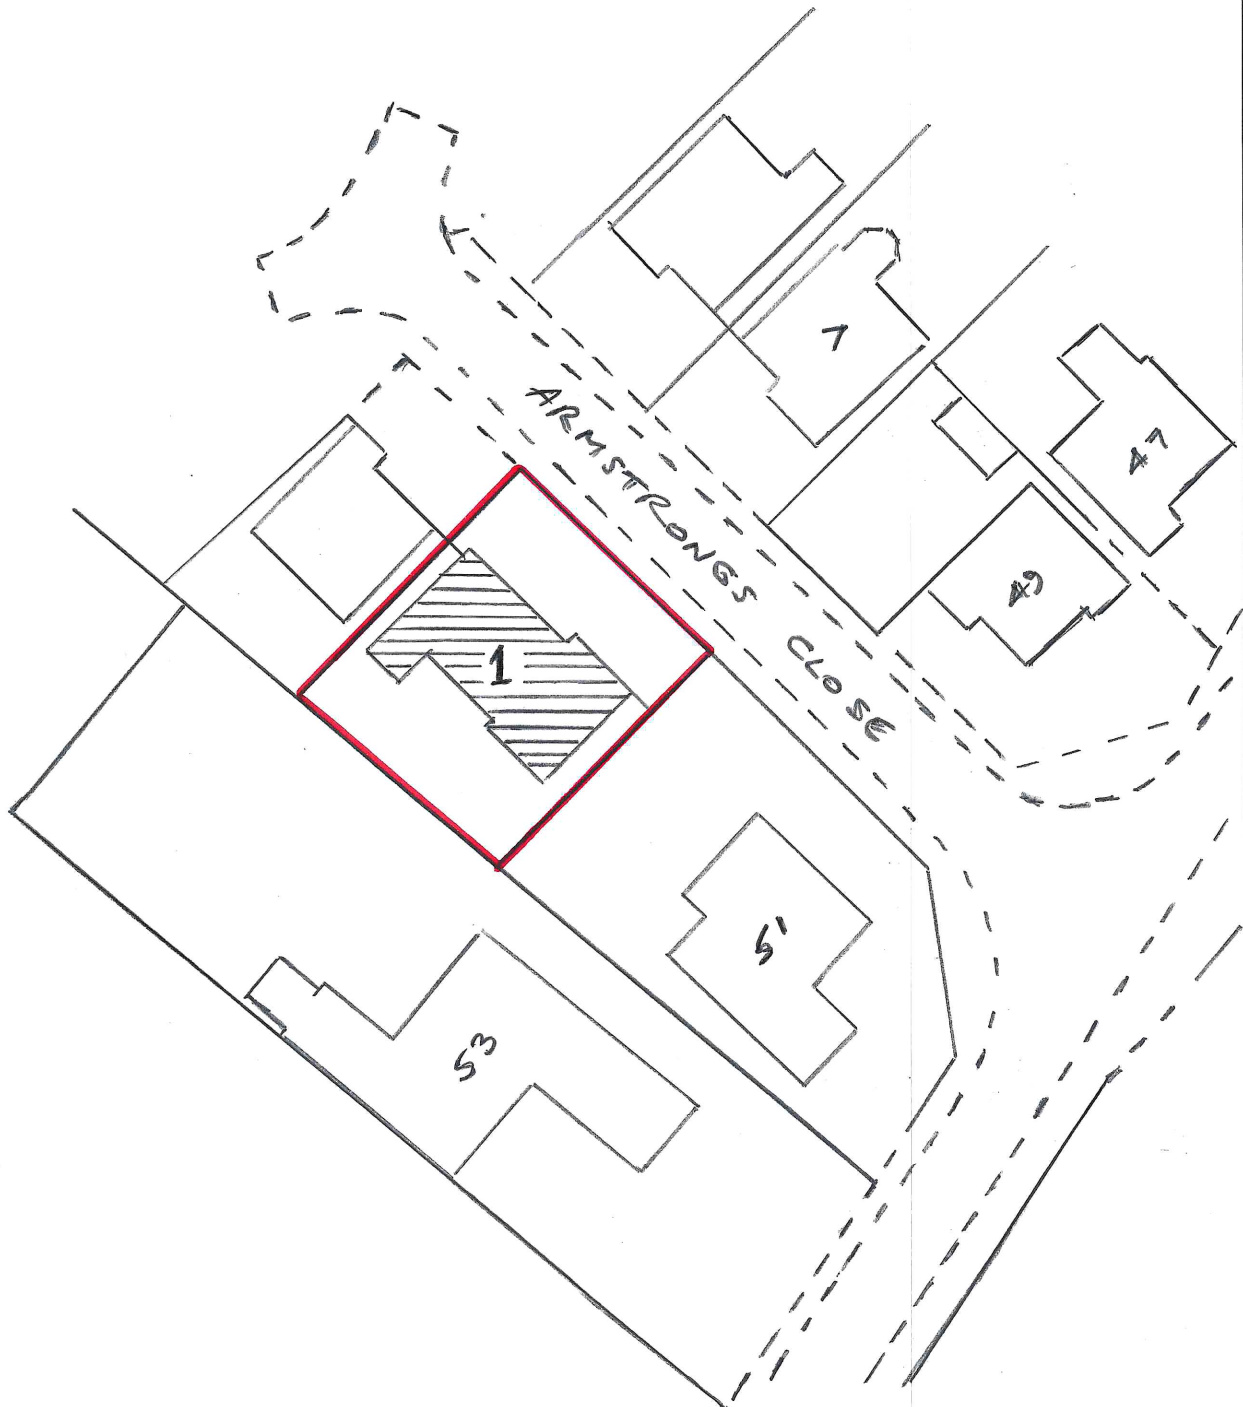

1/500 SITE PLAN