


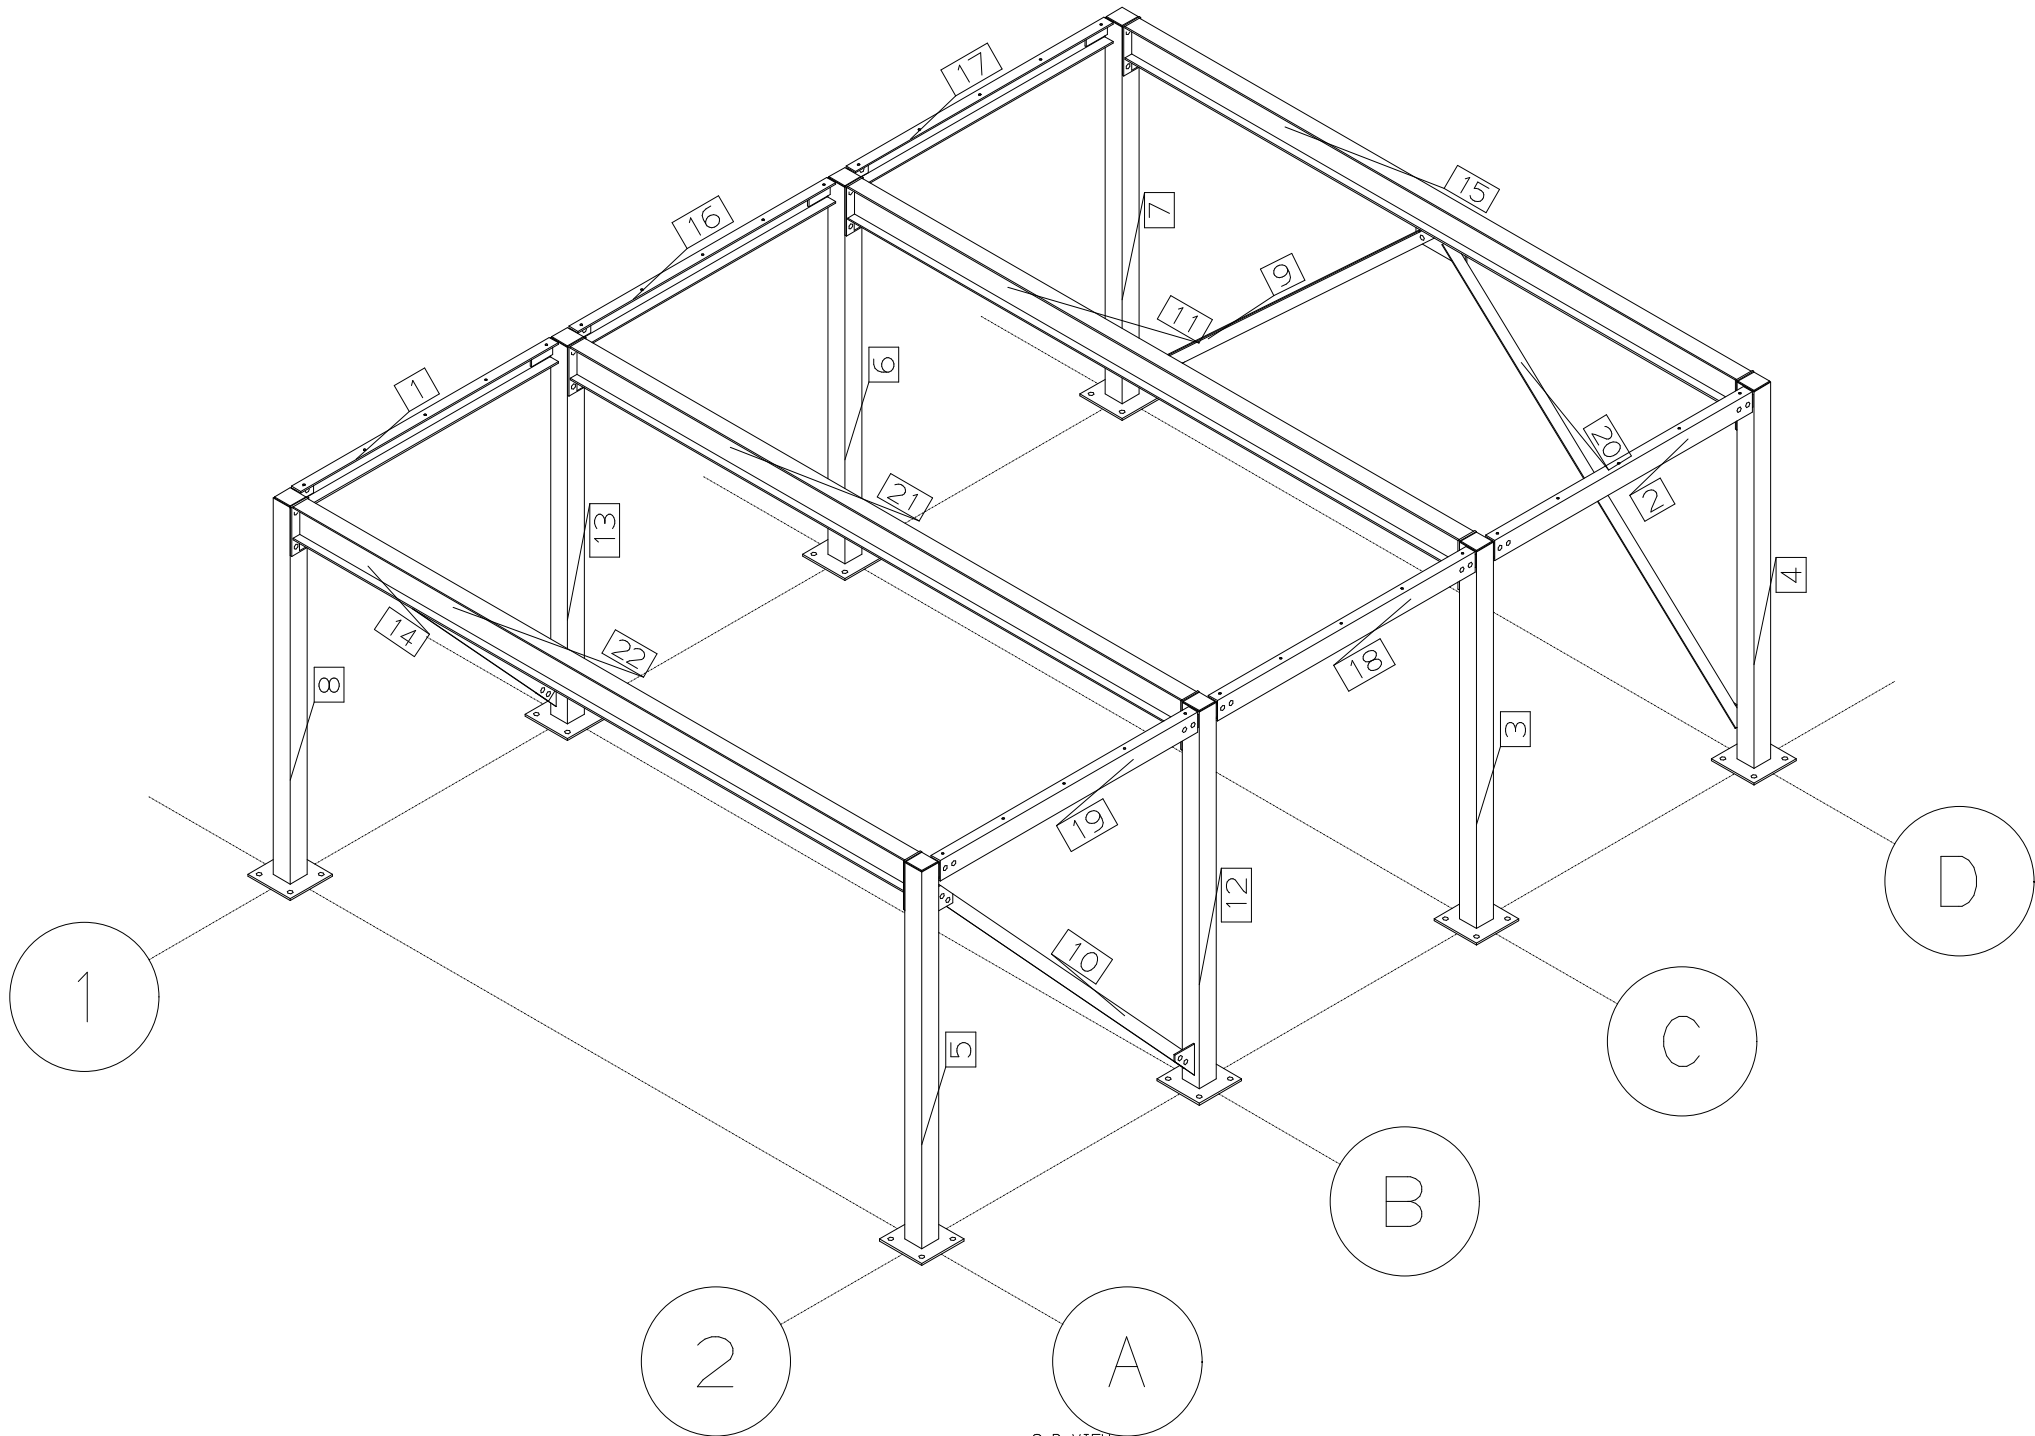

3-D VIEW

NOTES:

- HOLES
- BOLTS
- CSK N/S
- CSK F/S

DO NOT SCALE - IF IN DOUBT ASK

A1

REV	DESCRIPTION	DATE

STRUCTURAL STEELWORK LTD.

THEBROOK TRADING ESTATE
 UNIT 10
 WYKE INDUSTRIAL
 WYKE
 WILTS BA15 9JH
 TEL 01380 888400
 FAX 01380 888700
 WWW.STRUCTURALSTEEL.CO.UK
 INFO@STRUCTURALSTEEL.CO.UK

PROJECT	
SITE	
CLIENT	Darren Fletcher
DRAWN	R.S.
TIME	09:28
DATE	09/09/14
CONTRACT No.	
DRAWING No.	3D1