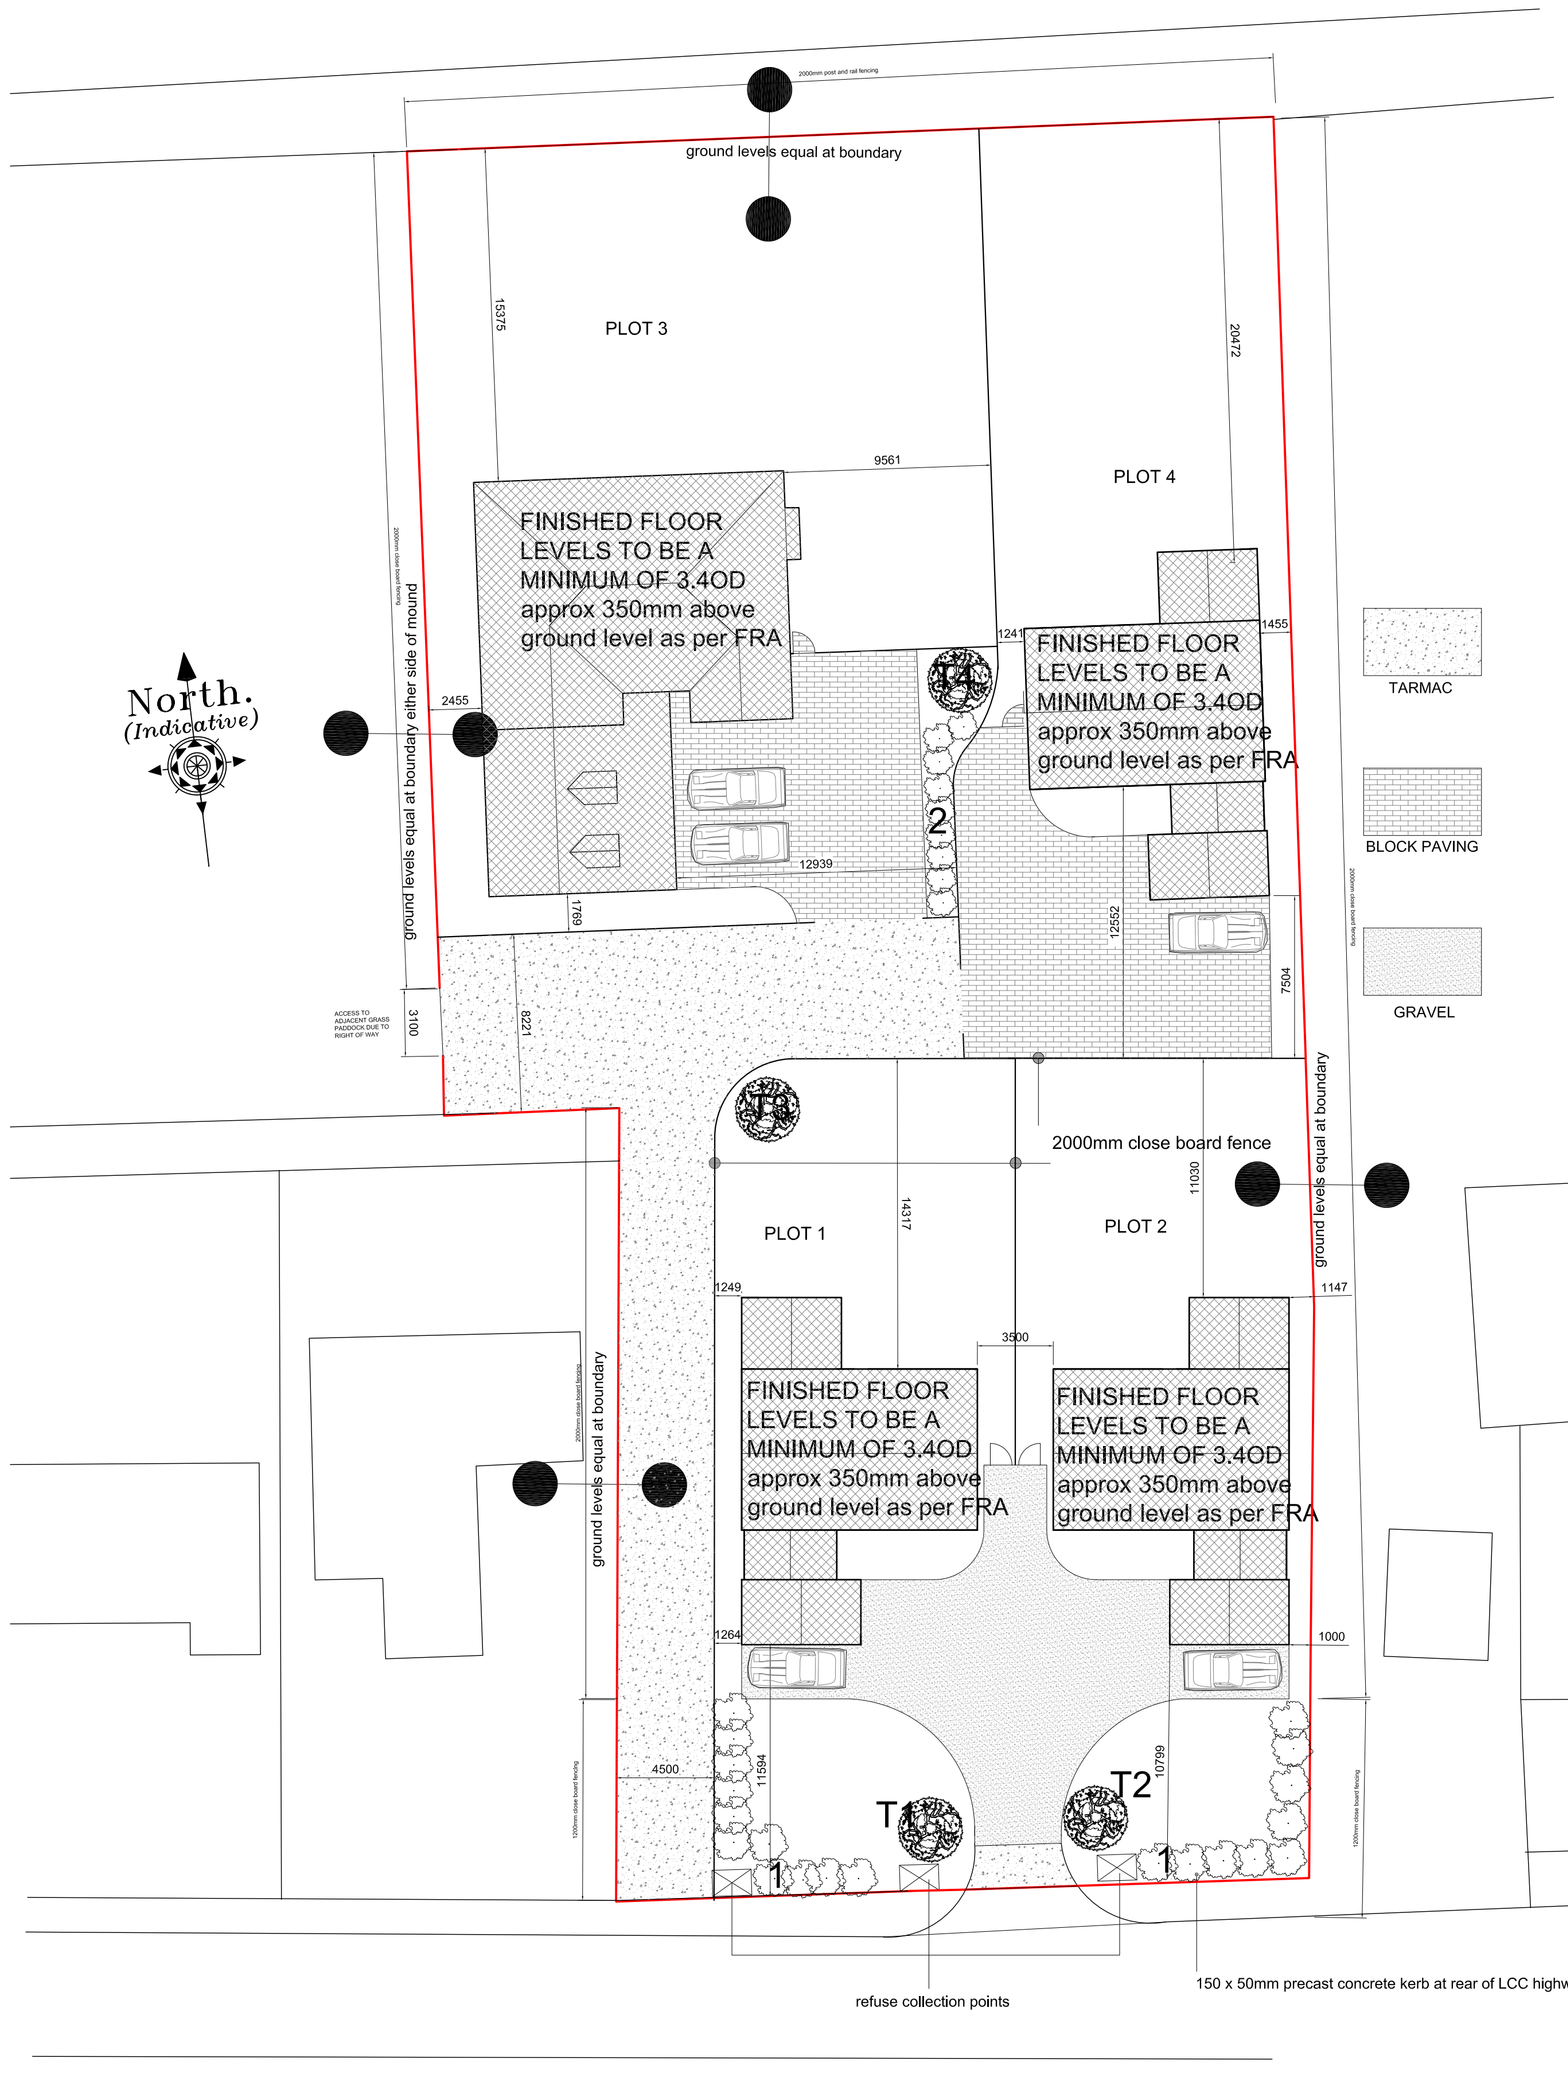
Do not scale directly from this drawing. All discrepancies are to be brought to the attention of the Practice.

The copyright to this drawing is owned by Trevor A Clay RIBA Ltd.


2000mm post and rail fencing
ground levels equal at boundary
PLOT 3
PLOT 4
PLOT 1
PLOT 2
15375
20472
9561
FINISHED FLOOR LEVELS TO BE A MINIMUM OF 3.4OD approx 350mm above ground level as per FRA
FINISHED FLOOR LEVELS TO BE A MINIMUM OF 3.4OD approx 350mm above ground level as per FRA
2455
1241
1455
12939
1769
12552
7504
ground levels equal at boundary either side of mound
ACCESS TO ADJACENT GRASS PADDOCK DUE TO RIGHT OF WAY
3100
8227
2000mm close board fencing
2000mm close board fencing
2000mm close board fencing