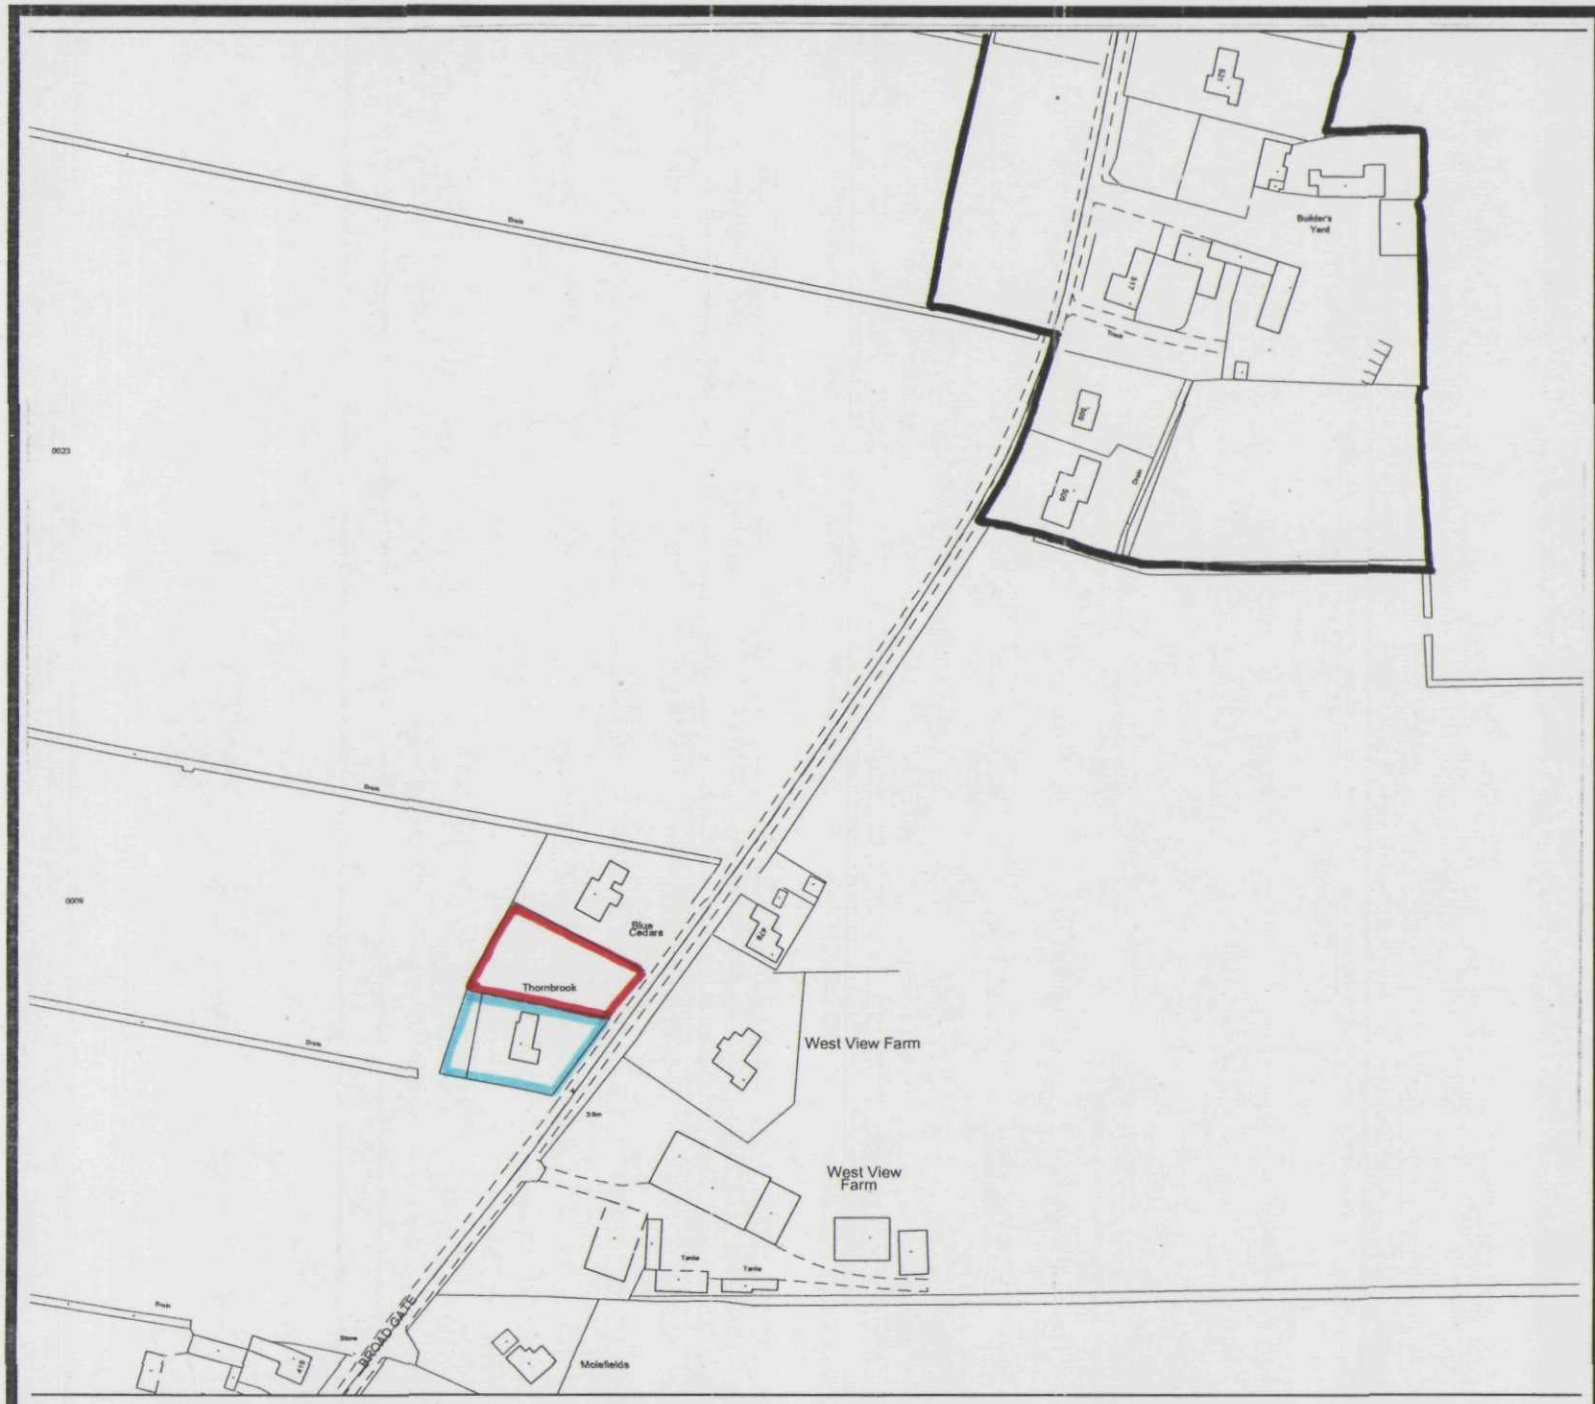


South Holland District Council

Planning & Development

Appeal by

Mr & Mrs Atkin

- Appeal Site
- Development Boundary
- Land also in ownership

Steve Williams
Head of Planning & Development
Council Offices,
Priory Road, Spalding, Lincs
PE11 2XE

Scale: 1:2500	Date: Dec 2004
Plan 'A'	North ↑

Holland District Council 100018215 02/12/2004 TF2821SW 1:2500