
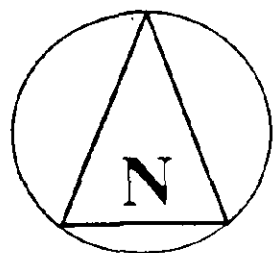


LOCATION PLAN

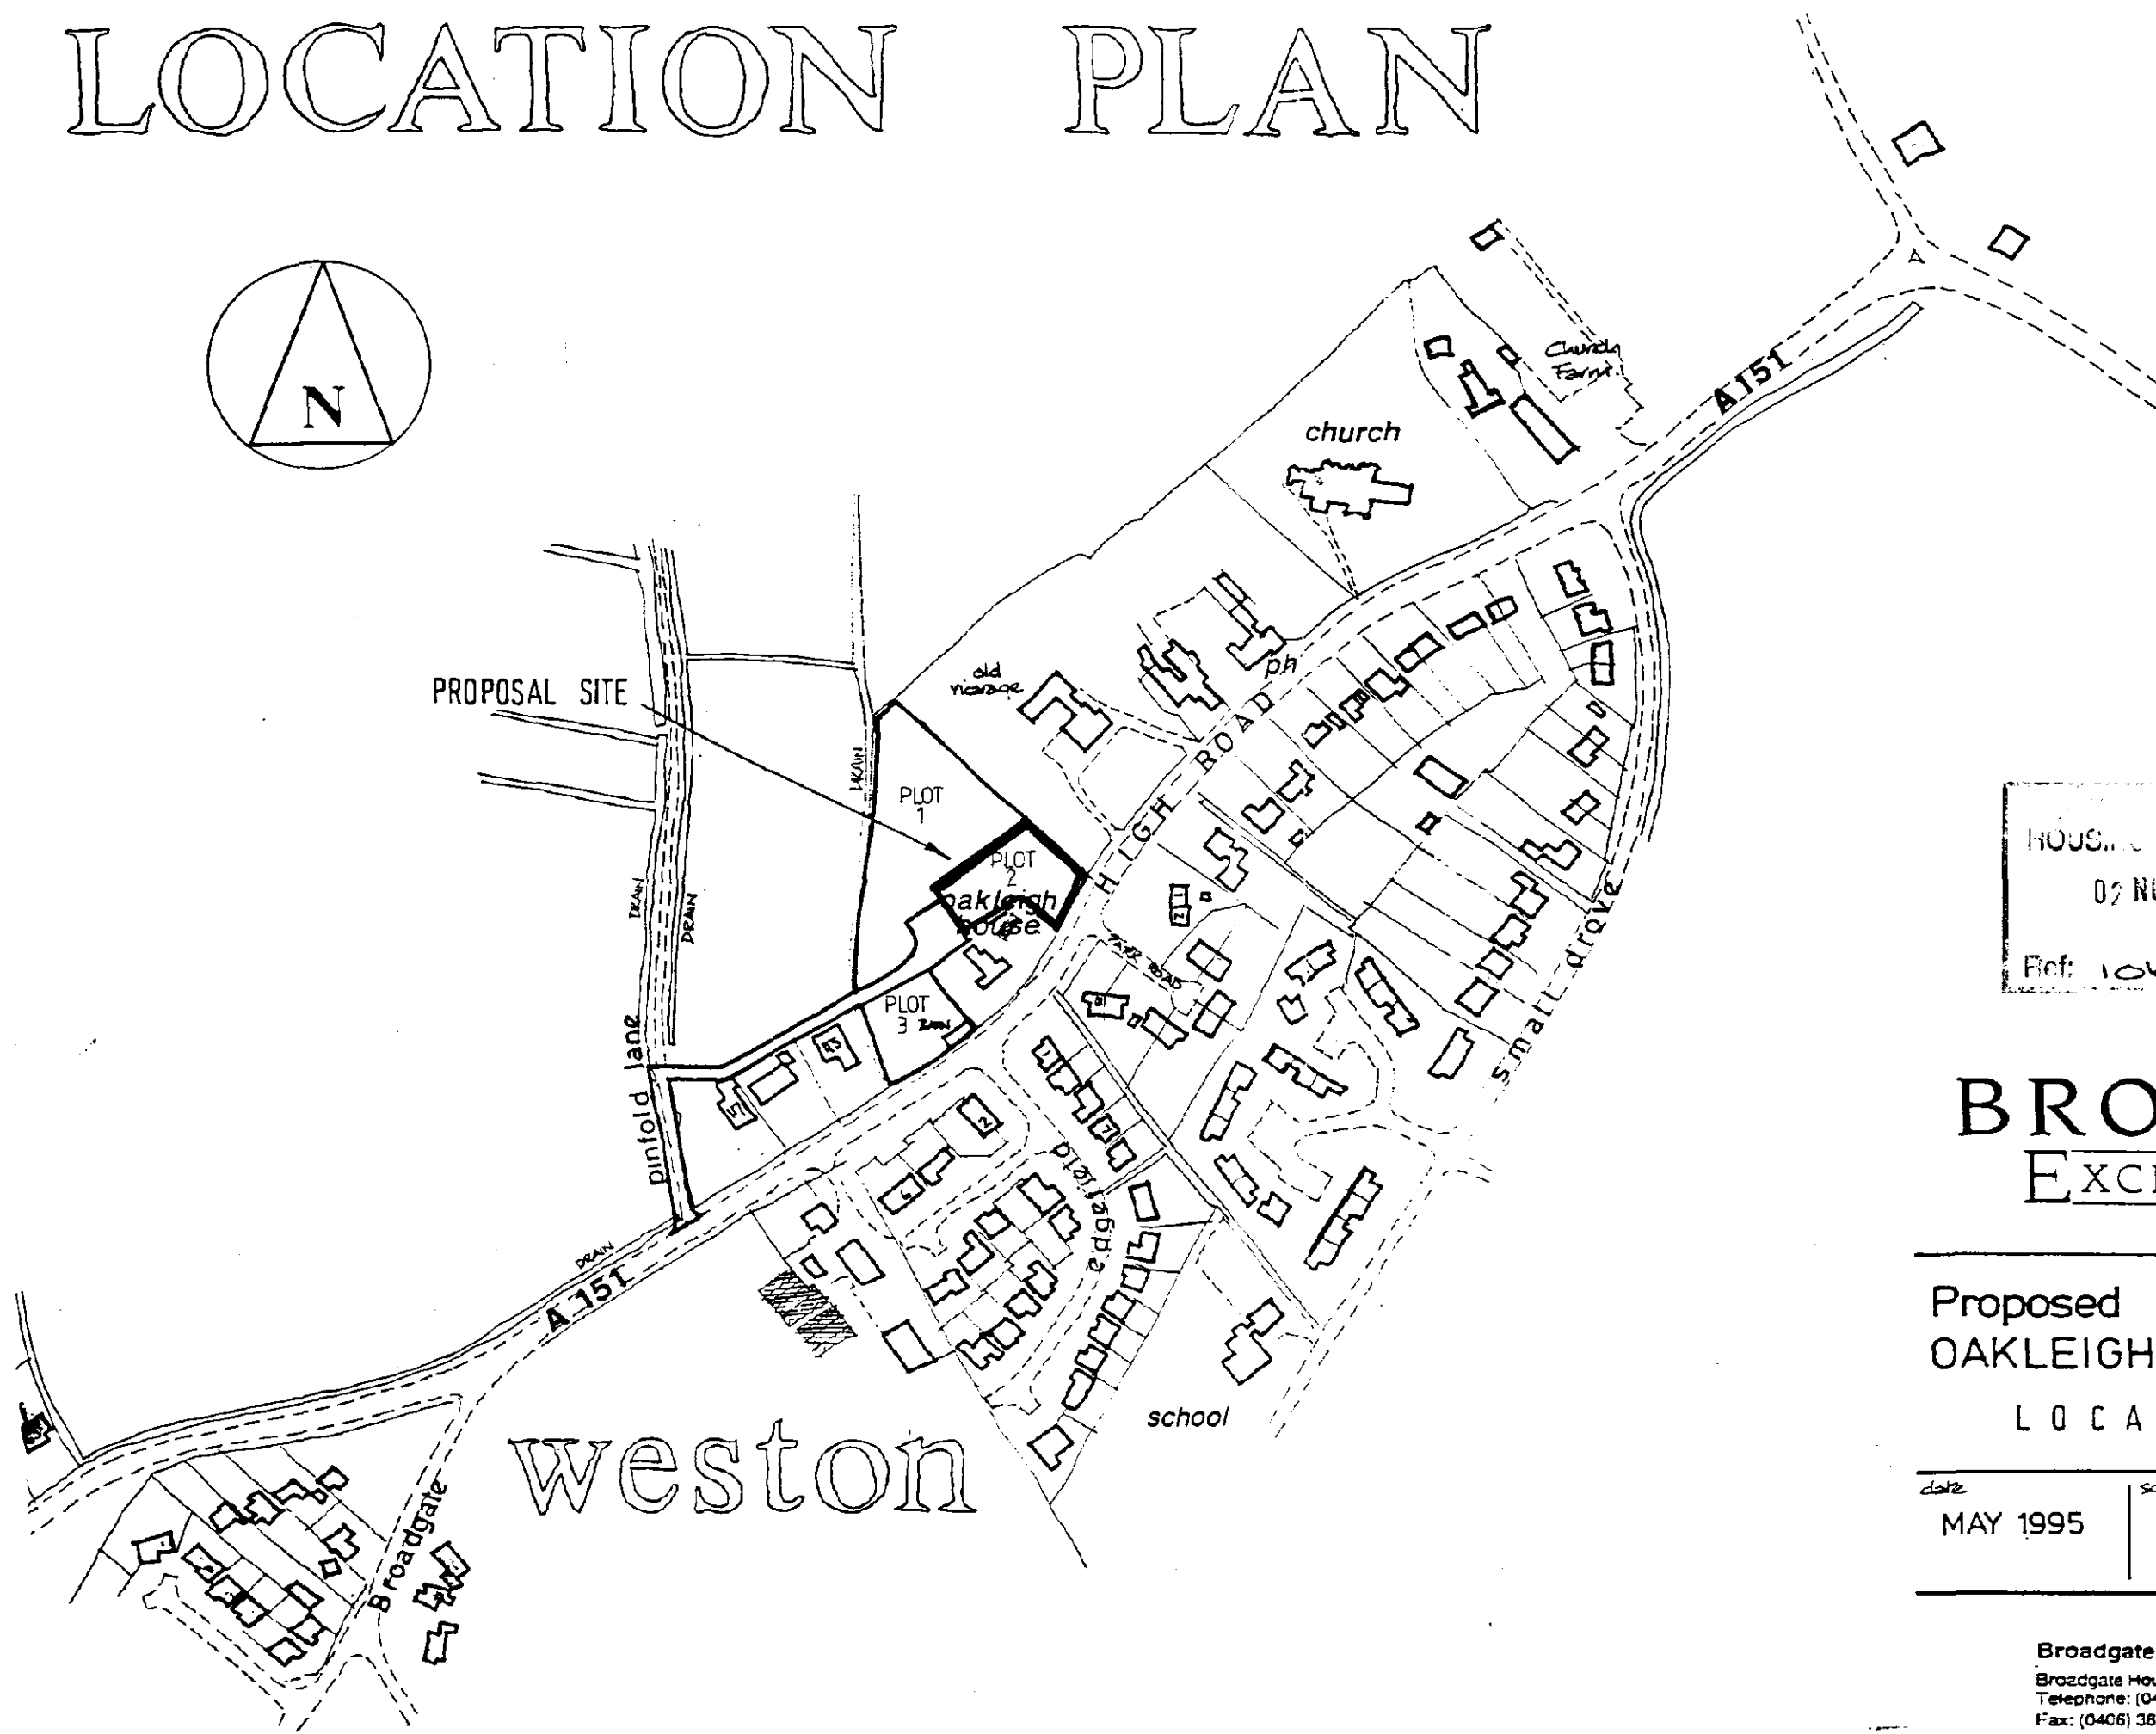

HOUSING

02 NOV 1995

Ref: 1062/95

BROADGATE EXCLUSIVE HOMES

Proposed Residential Development
OAKLEIGH HOUSE WESTON

LOCATION PLAN

date

MAY 1995

scale

1:2500

drg. no.

95014/002

ajf.

Broadgate Builders (Spalding) Limited

Broadgate House, Weston Hills, Spalding, Lincolnshire. PE12 6DB.

Telephone: (0406) 380532

Fax: (0406) 380014