
LOCATION PLAN

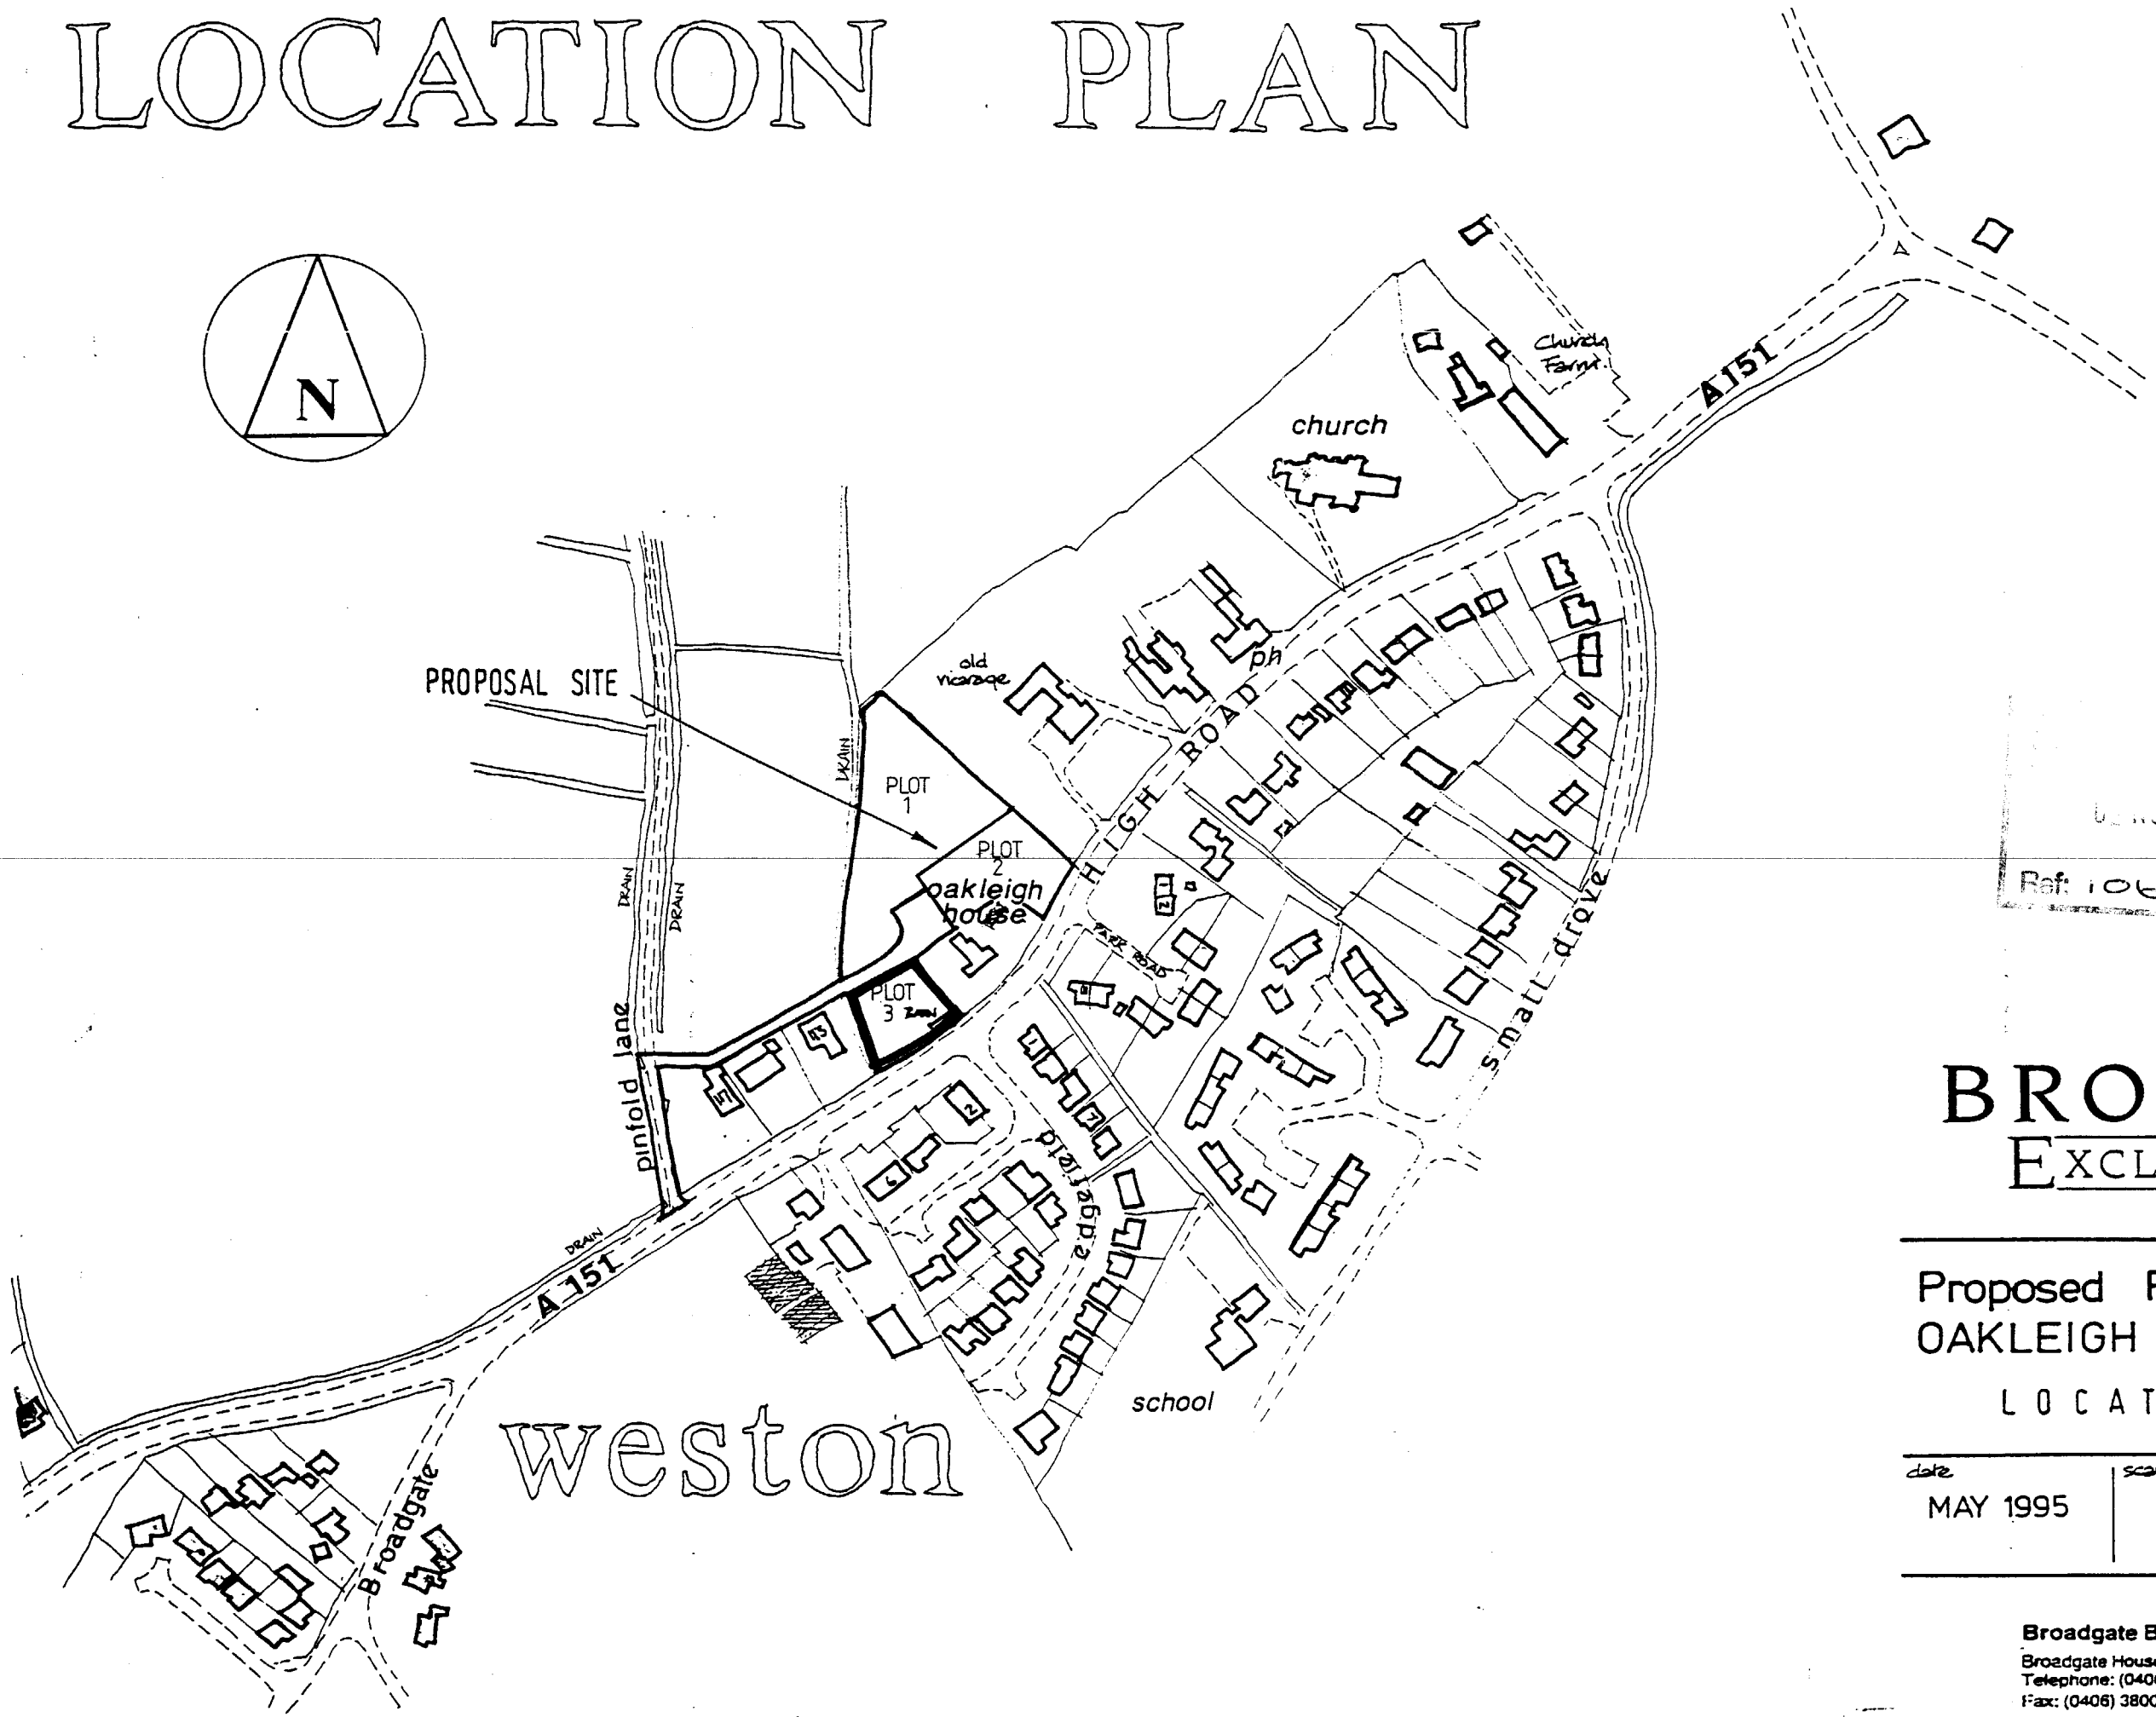

Ref: 1063/95

BROADGATE
EXCLUSIVE HOMES

Proposed Residential Development
OAKLEIGH HOUSE WESTON

LOCATION PLAN

ajf.

date	scale	drg.no.
MAY 1995	1:2500	95014/002

Broadgate Builders (Spalding) Limited
Broadgate House, Weston Hills, Spalding, Lincolnshire. PE12 6DB.
Telephone: (0406) 380532
Fax: (0406) 380014