

This drawing is copyright and may not be altered, traced, copied, photographed or used for any purpose other than that for which it is issued without consent of Broadgate Builders (Spalding) Ltd.

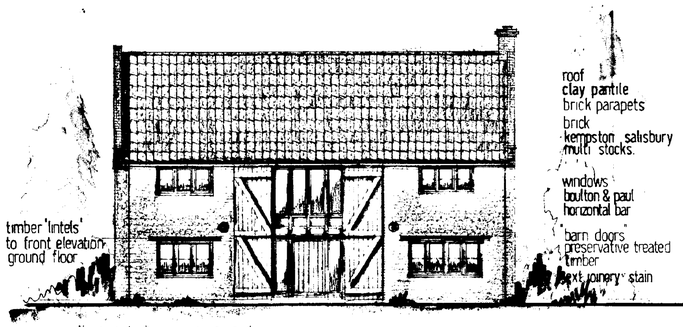

North - west

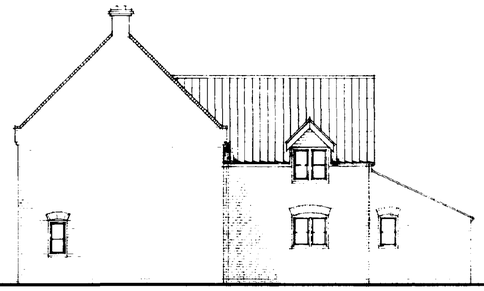


South - west





South - east




North - east

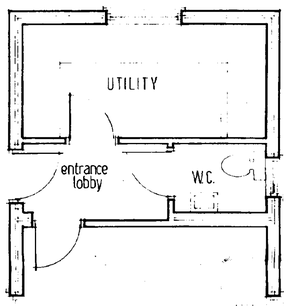

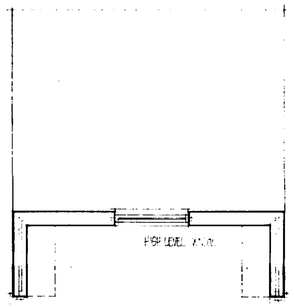

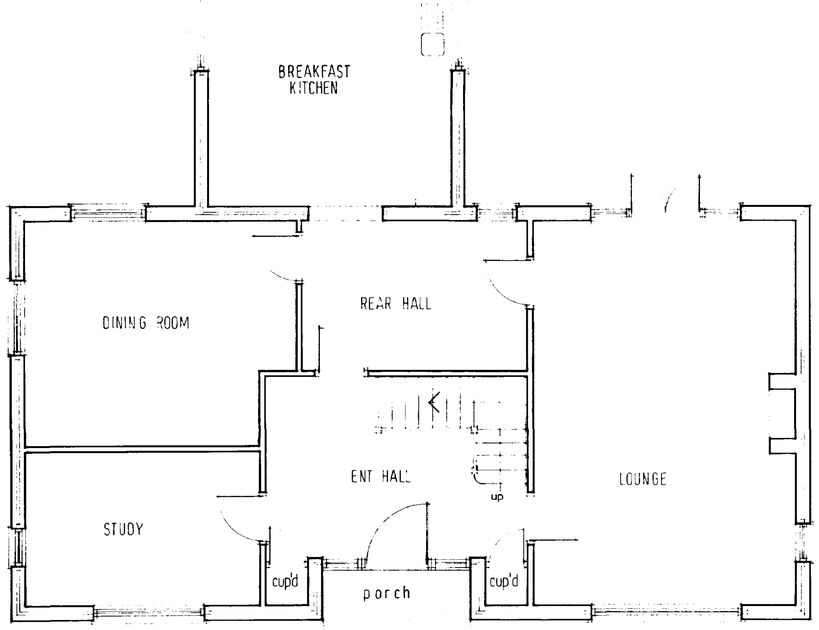

GROUND FLOOR

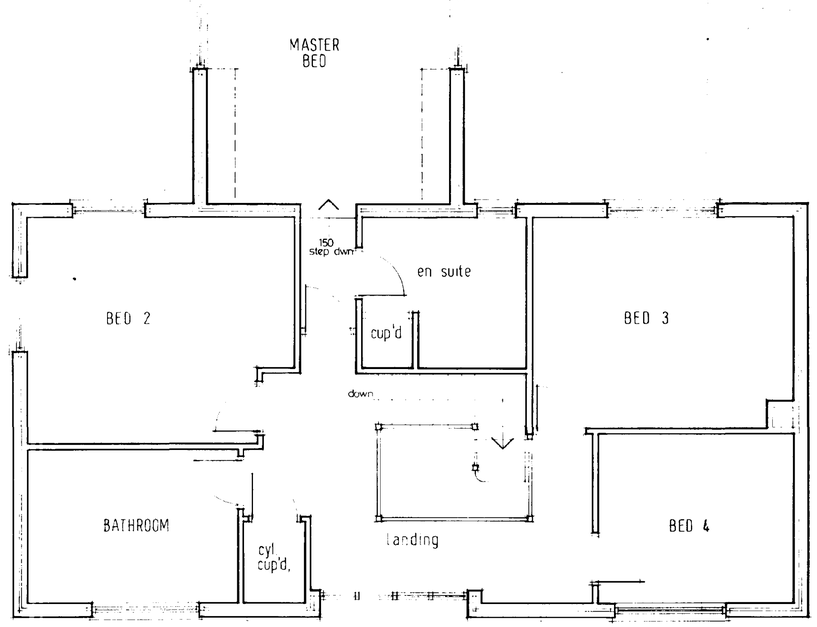

FIRST FLOOR

Broadgate Builders (Spalding) Limited
Broadgate House, Weston Hills,
Spalding, Lincolnshire PE12 6DB.
Telephone: (0406) 380532 Fax: (0406) 380014

PROJECT TITLE

Plot 3 Oakleigh House
Weston

DRAWING

Floor Layouts
Elevations

SOUTH HOLLAND DC
HOUSING & PLANNING
02 NOV 1995
Ref: 1063/95

REV.	DESCRIPTION	DATE	BY

SCALE 1:50 1:100

DRAWN Alan J. Finch

DATE 09·95

DRAWING No. 95027/001

SUMMIT D.O.S. 841735