

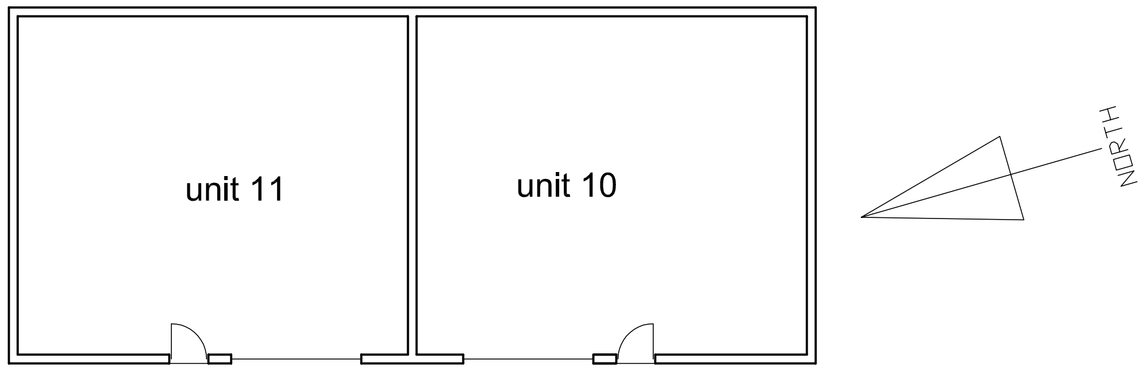



BUILDING B 1-100

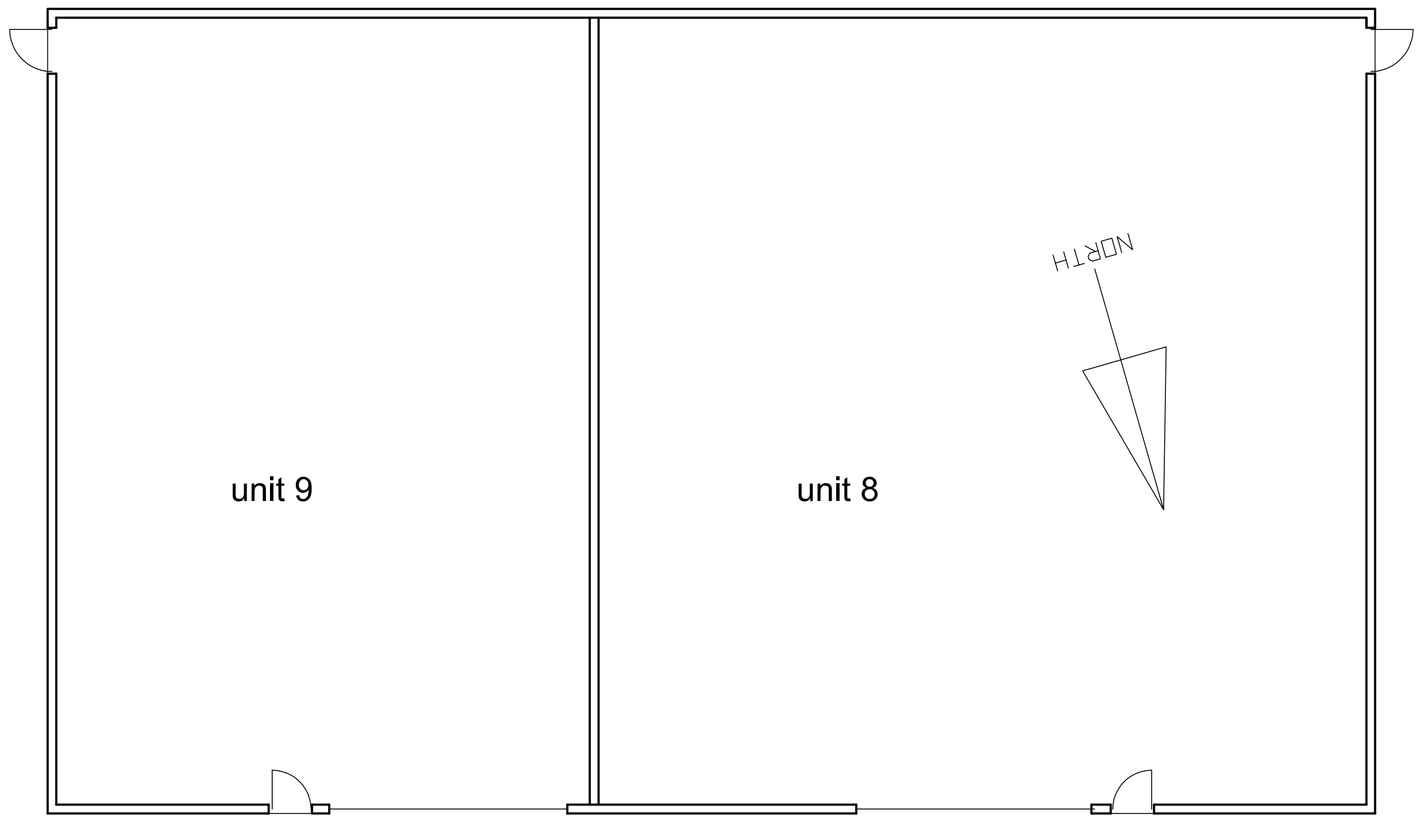


BUILDING C 1-100

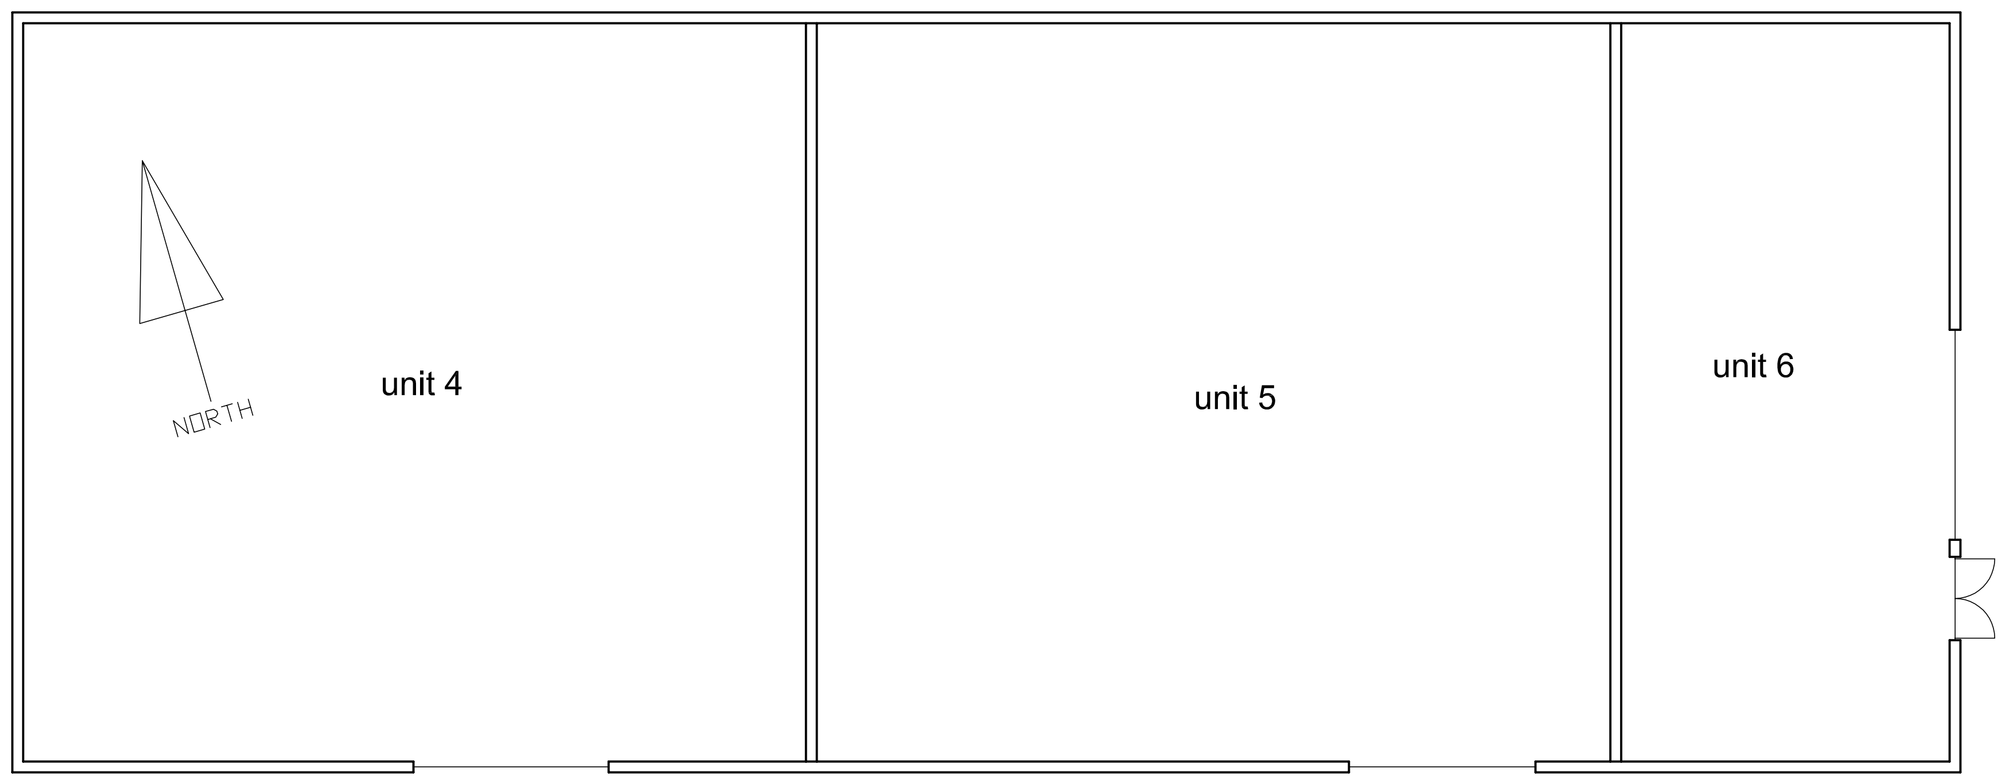

BUILDING A 1-100

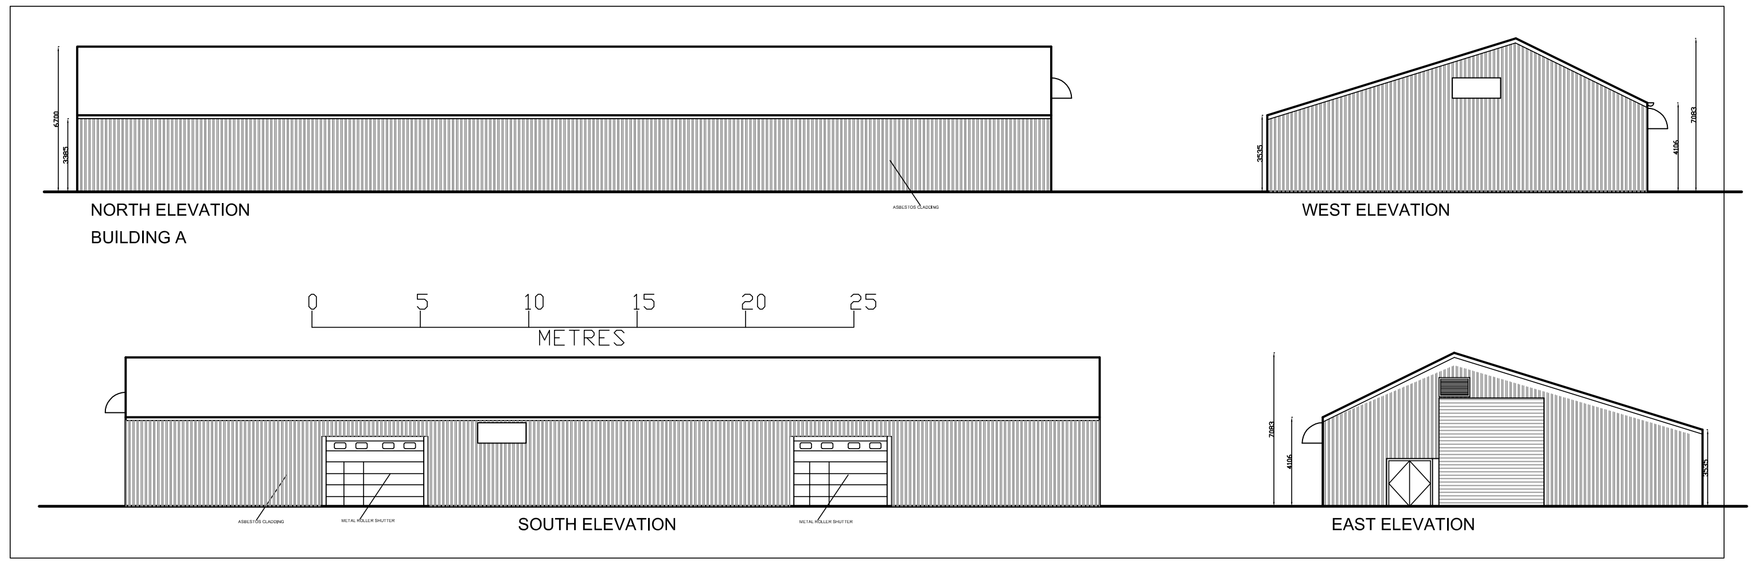

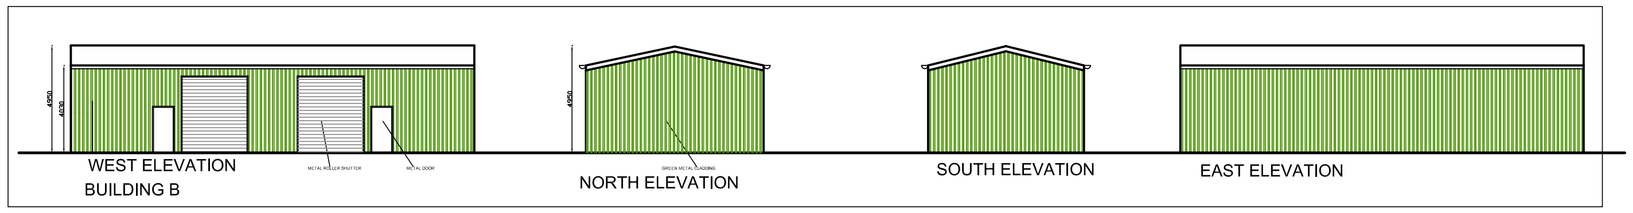



Rev | Date | Detail

i-LID DESIGN

INTERIOR DESIGN | ARCHITECTURE | PROJECT MANAGEMENT

8 SUTCLIFFE ROAD, YATTENDON,
PETERBOROUGH, PE8 6AY
Tel: 07588 441751 | info@i-lid.co.uk
www.i-lid.co.uk

Client: BEACON FARM

Job Title: CHANGE OF USE
BEACON FARM
WIGGMANS GATE
WESTON
PE12 6JD

Scale: 1=100/200 @ A1 | Date: 06/11/20

Drawing Title:
PLAN AND ELEVATIONS 4-6 AND 8-11

Drawing No:
389SK02 | Revision: -

ALL DRAWINGS ARE THE COPYRIGHT OF ILID DESIGN