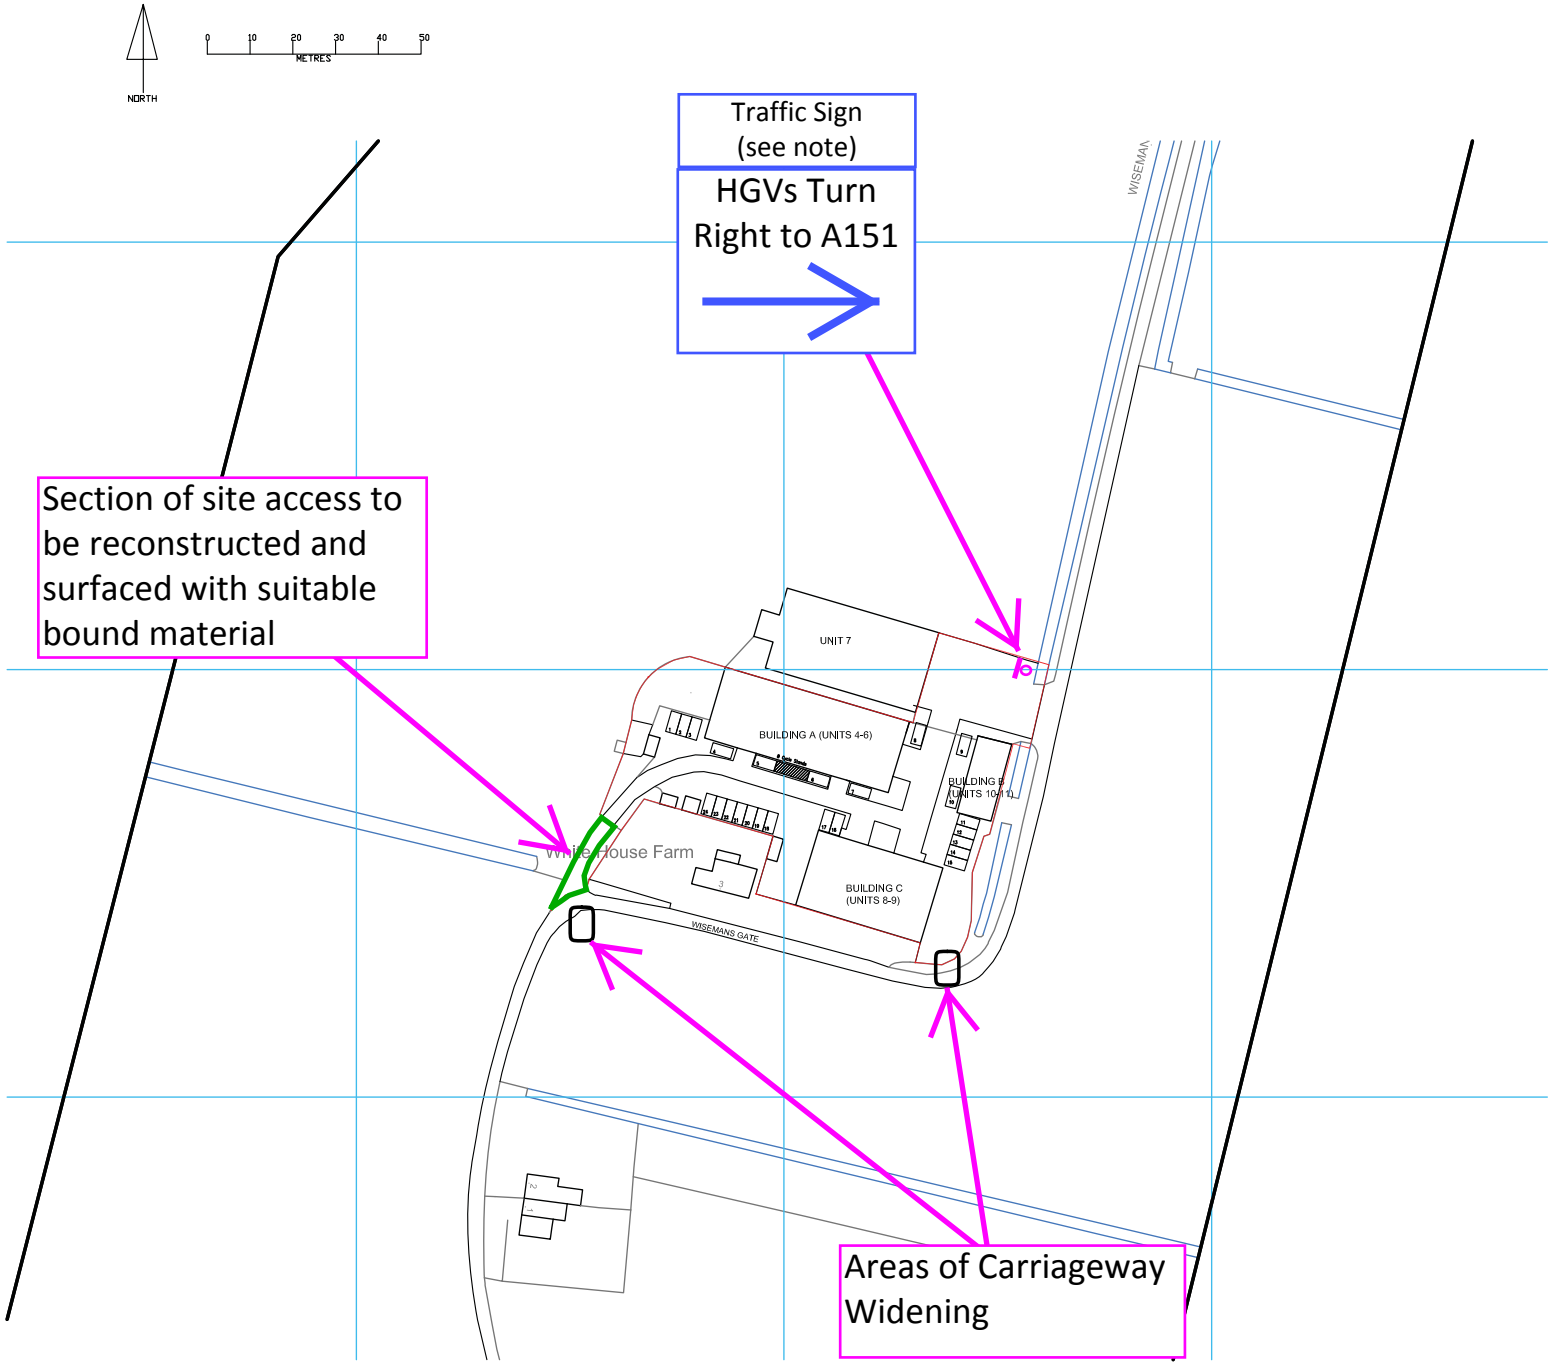


LCC Minor Works Agreement Key Plan No.1

Note. The Traffic Sign would be erected within the site by the applicant and would not form part of the Minor Works Agreement. The sign would be painted blue with a white border, lettering and arrow

Rev	Date	Detail
B	27/11/20	PARKING ADDED
A	17/11/20	BOUNDARY AMENDED

i-JID DESIGN
INTERIOR DESIGN | ARCHITECTURE | PROJECT MANAGEMENT
8 SUTCLIFFE ROAD, WITTERING, PETERBOROUGH, PE8 6AY
Tel: 07588 441751 info@i-jid.co.uk
www.i-jid.co.uk

Client: BEACON FARM

Job Title: CHANGE OF USE
BEACON FARM
WISEMANS GATE
WESTON
PE12 6JD

Scale: 1-1250 @ A3 Date: 06/11/20

Drawing Title
SITE LOCATION PLAN

Drawing No.
389SK03 Revision B

ALL DRAWINGS ARE THE COPYRIGHT OF i-JID DESIGN



Proposed Passing Place

1. Wisemans Gate widened to provide a 5.5 metre carriageway over a 15 metre length, with a 5.0 metre taper at each end of the passing place.
2. The proposed passing place to be centred 210 metres from the junction with Runway, or as otherwise agreed with LCC.

Notes

LCC Minor Works Agreement Key Plan No2 - Showing Proposed Passing Place on Wisemans Gate

APPLICATION SITE

Rev	Date	Lines amended	Drawn	Chkd

NTP
Northern Transport Planning Ltd
T 01924 367460
E mail@ntpconsultants.co.uk
W www.ntpconsultants.co.uk

Client

SLATOR BROS FARMS

Project

LAND AT BEACON FARM, WISEMANS GATE, NR. SPALDING

Title

PROPOSED PASSING PLACE ON WISEMANS GATE

Scale	Sheet	Drawn	Chkd
1:2500	A3	AK	JV

Drawing No. NTP20021-03

Rev A