SALLY WALTHAM
BA (Hons) F.C.I.H.
Director of Housing & Planning Services

Housing & Planning
Services Department,
Council Offices,
Priory Road,
Spalding,
Lincolnshire. PE11 2XE

Telephone: (01775) 761161
Fax: (01775) 710772

SOUTH HOLLAND DISTRICT COUNCIL
HOUSING & PLANNING SERVICES DEPARTMENT

H10/1098/00

FULL

Applicant: **Mr M Glenn**
Tel: 01572 82[illegible] 726

Agent: **John Castley & Co**
01778 343706

Description: Change of use of agricultural buildings to mail order storage and distribution of military spares

Location: **Hope House, Hundreds Lane**
Little Sutton
Long Sutton
Lincs

Case Officer:
L SMITH

VALID DATE: 07-SEP-00

Targets:	To case office	14-SEP-00	
	Inspected by	21-SEP-00	
	Extra contacts	28-SEP-00	
	Refer outstanding	12-OCT-00	
TARGET COMMITTEE		18-OCT-00	
Report deadline:		04-OCT-00	
TERM DATE:		**02-NOV-00**	
Agreed TD Ext:			

Misc works


Listed building:
Conservation Area:

CONSULTATIONS CARRIED OUT

			Sent	Expiry
Site/Press Advert	MIN		~~20~~ 25-SEP-00	~~11~~ 16-OCT-00
Mr Humphries	Clerk to Little Sutton PC	01775 724941	19-SEP-00	10-OCT-00
The Highways Agency	Midlands Network Man. Division	0121 6788148	19-SEP-00	10-OCT-00
Dir of Environmental Services	South Holland District Council		19-SEP-00	10-OCT-00
Cllr D A Tennant		01406 362077	19-SEP-00	10-OCT-00
Cllr C B Jackson			19-SEP-00	10-OCT-00
Cllr M D Booth		01406 350034	19-SEP-00	10-OCT-00

No highway objections (certainly better than previous suggested uses) JRS for DM&P 27 Sept 2000


Hope House, Hundreds Lane, Little Sutton, Long Sutton, Spalding, Lincs. PE12 9AJ

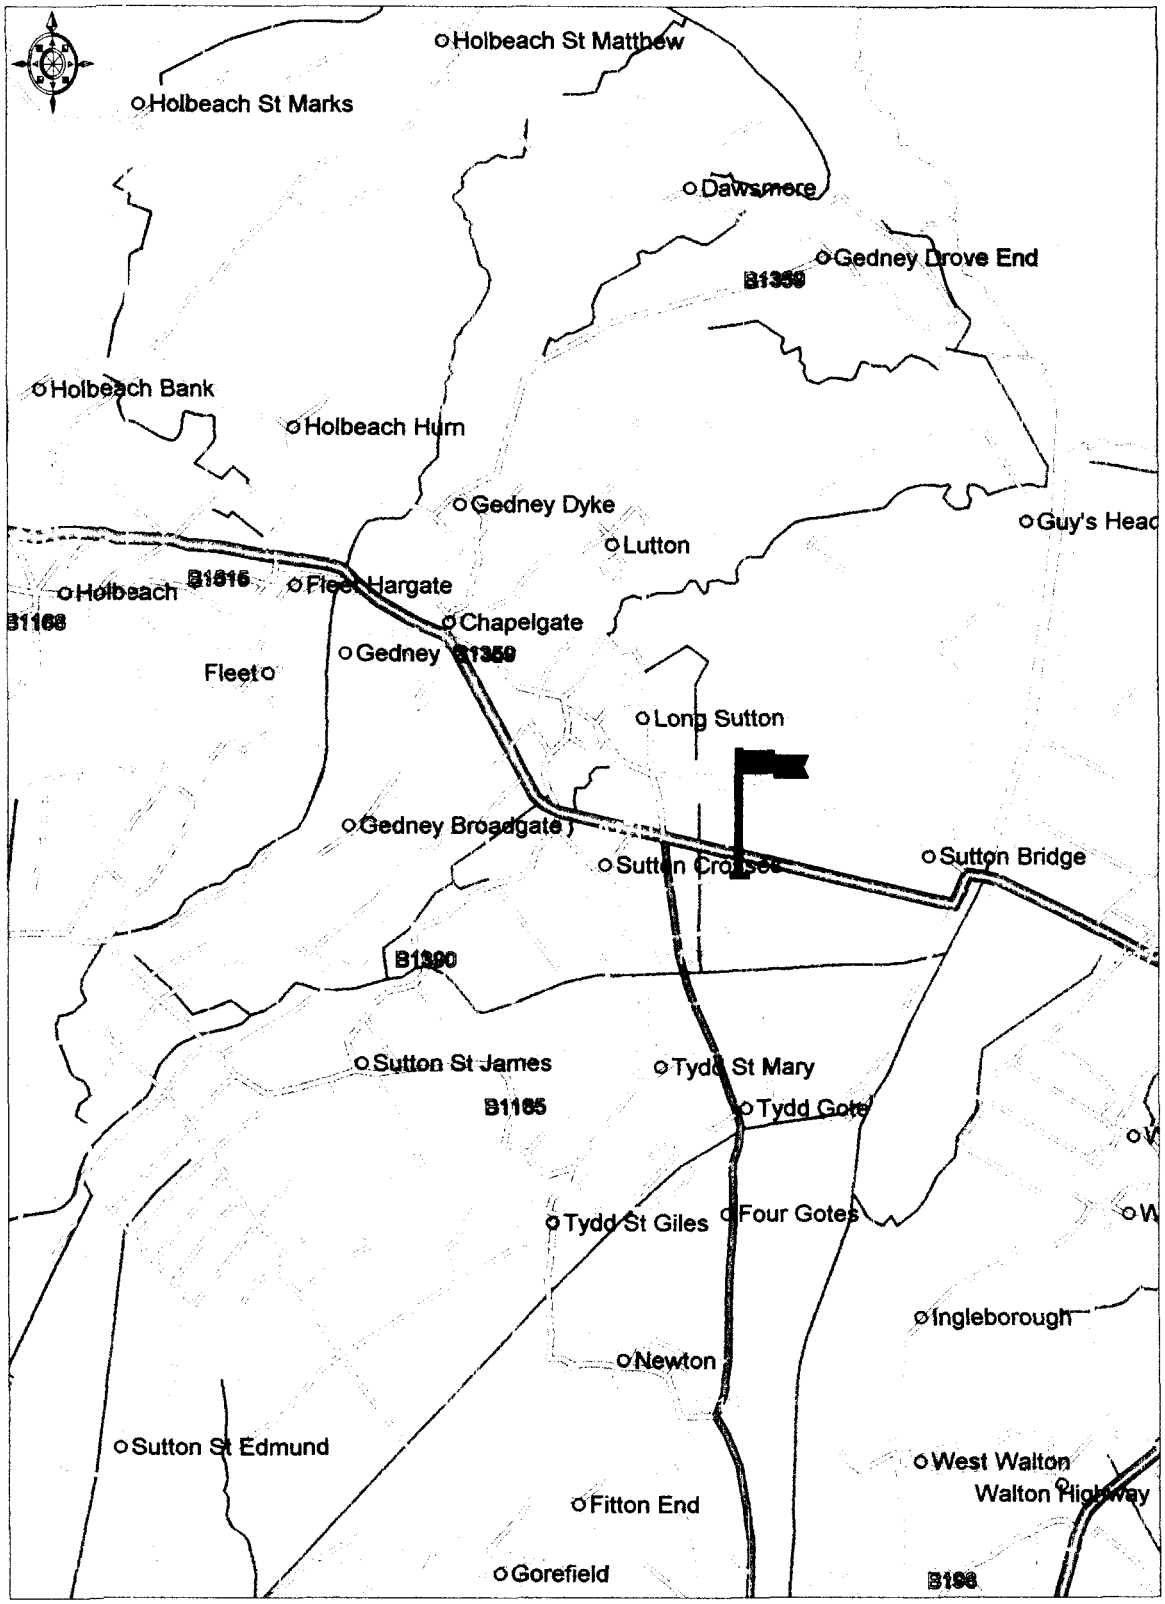

© Crown copyright 2000 All rights reserved. Based on Ordnance Survey digital data Survey Scale - mixed Plotted Scale - 1:100000. (Scales other than at Survey Scale should not be used for accurate measurement). Business occupancy data ©2000 Thomson Directories Ltd.

JOHN CASTLEY & Co.
Chartered Surveyors
7 West End, Langtoft, Peterborough, PE6 9LS
Tel. 01778 343706 Fax. 01778 348588

-7 SEP 2000
Ref: 1098/00

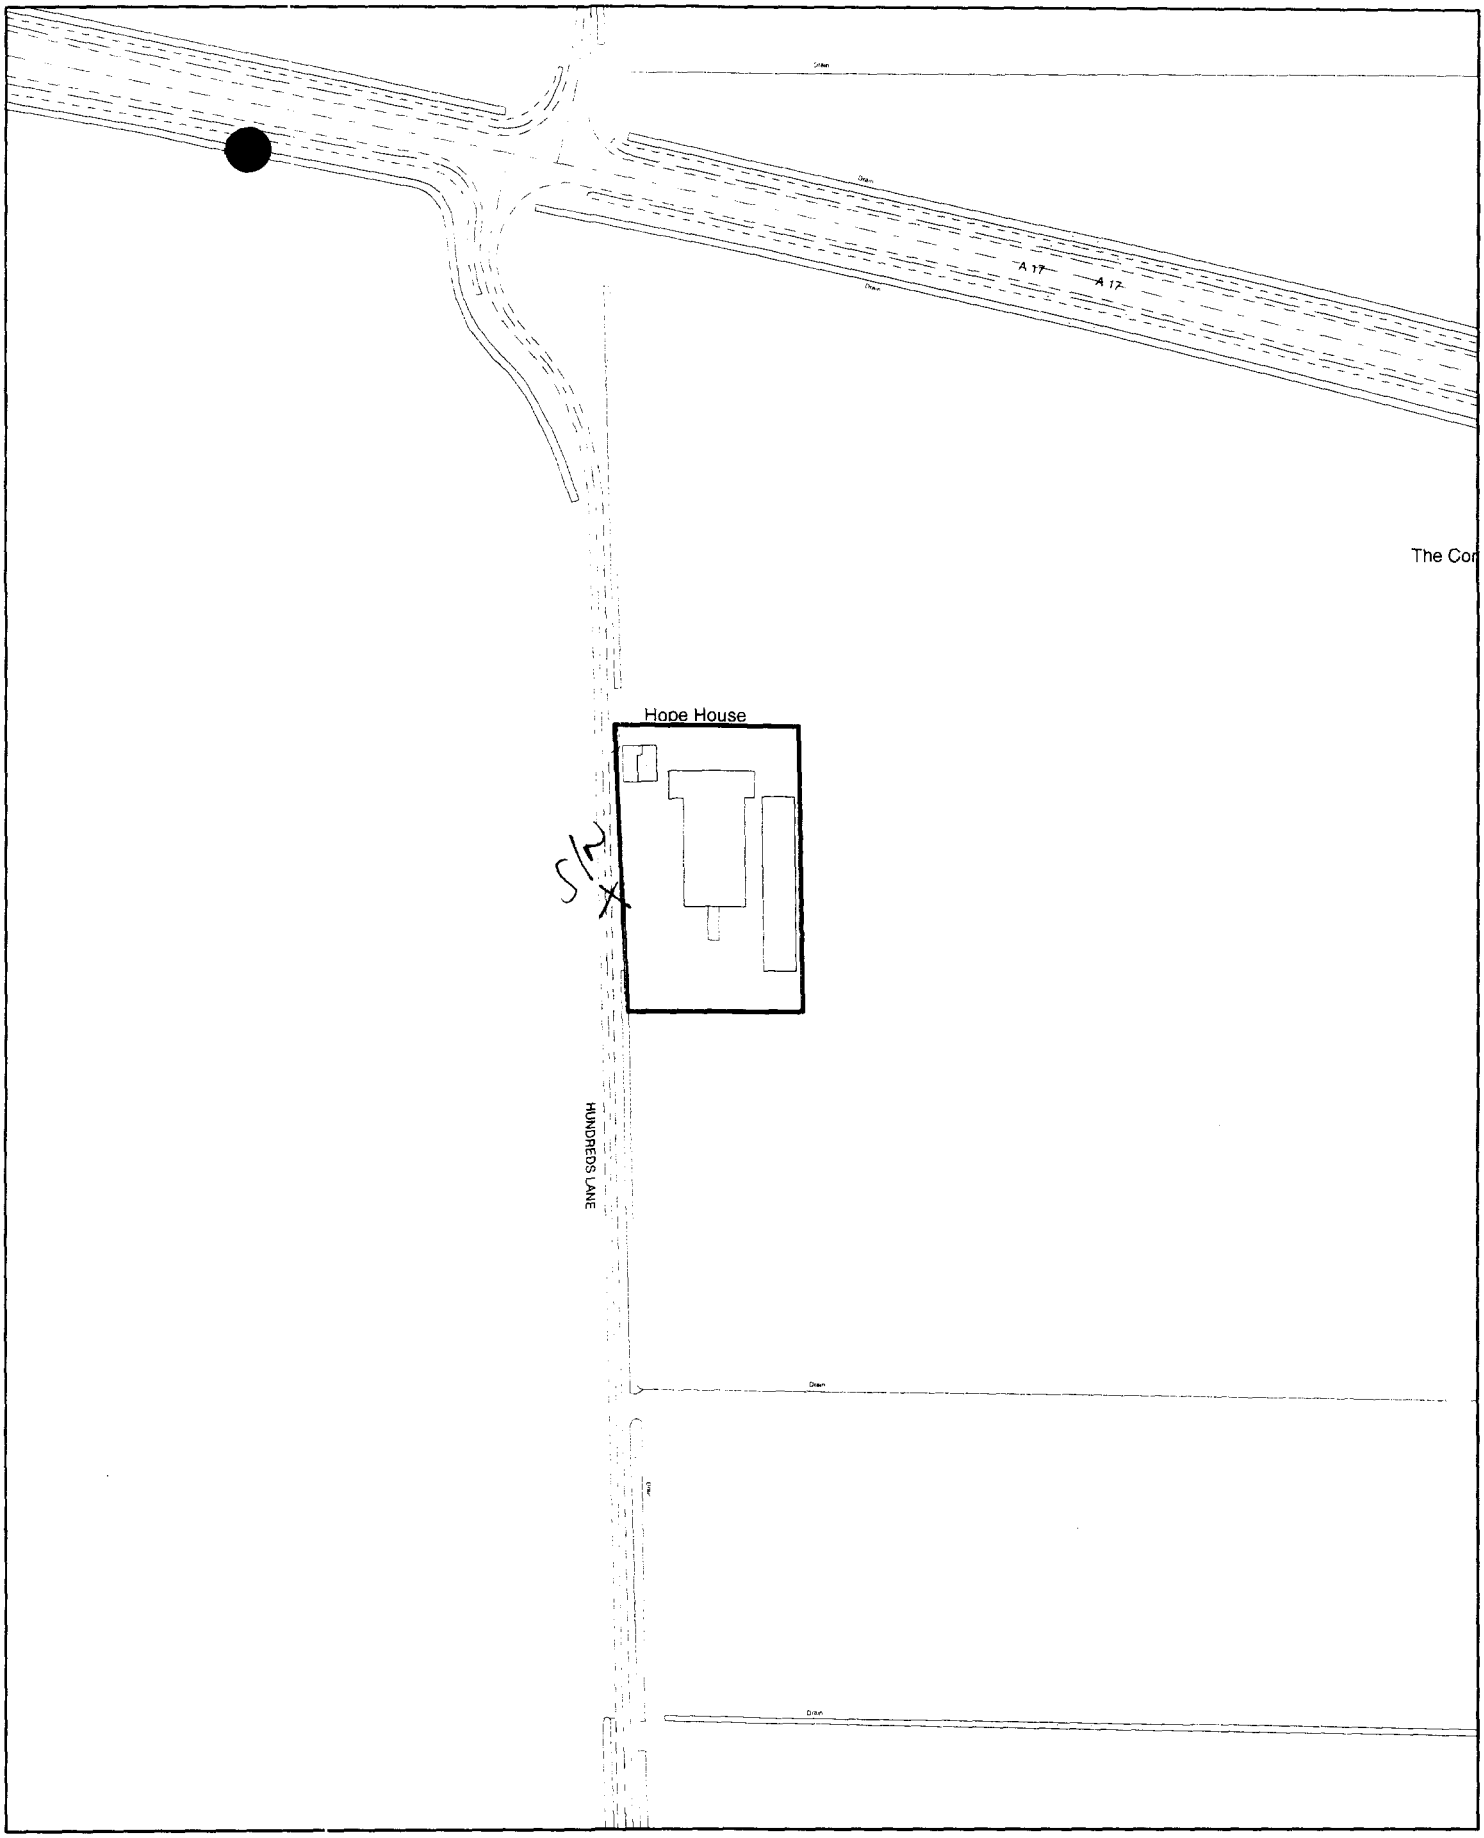

SOUTH HOLLAND DISTRICT COUNCIL

Planning Application Location Plan
Ward Member Notification

H10/1098/00

Scale: 1:2500

FILE COPY

PLEASE DO NOT COPY THIS PLAN
This map is reproduced from Ordnance Survey material with permission of Ordnance Survey on behalf of Her Majesty's Stationery Office (c) Crown copyright. Unauthorised reproduction infringes Crown copyright and may lead to prosecution or civil proceedings. South Holland District Council LA079413 2000

Housing and Planning Services Department

Council Offices, Priory Road, Spalding, Lincolnshire
PE11 2XE