


Ordnance Survey Superplan Data

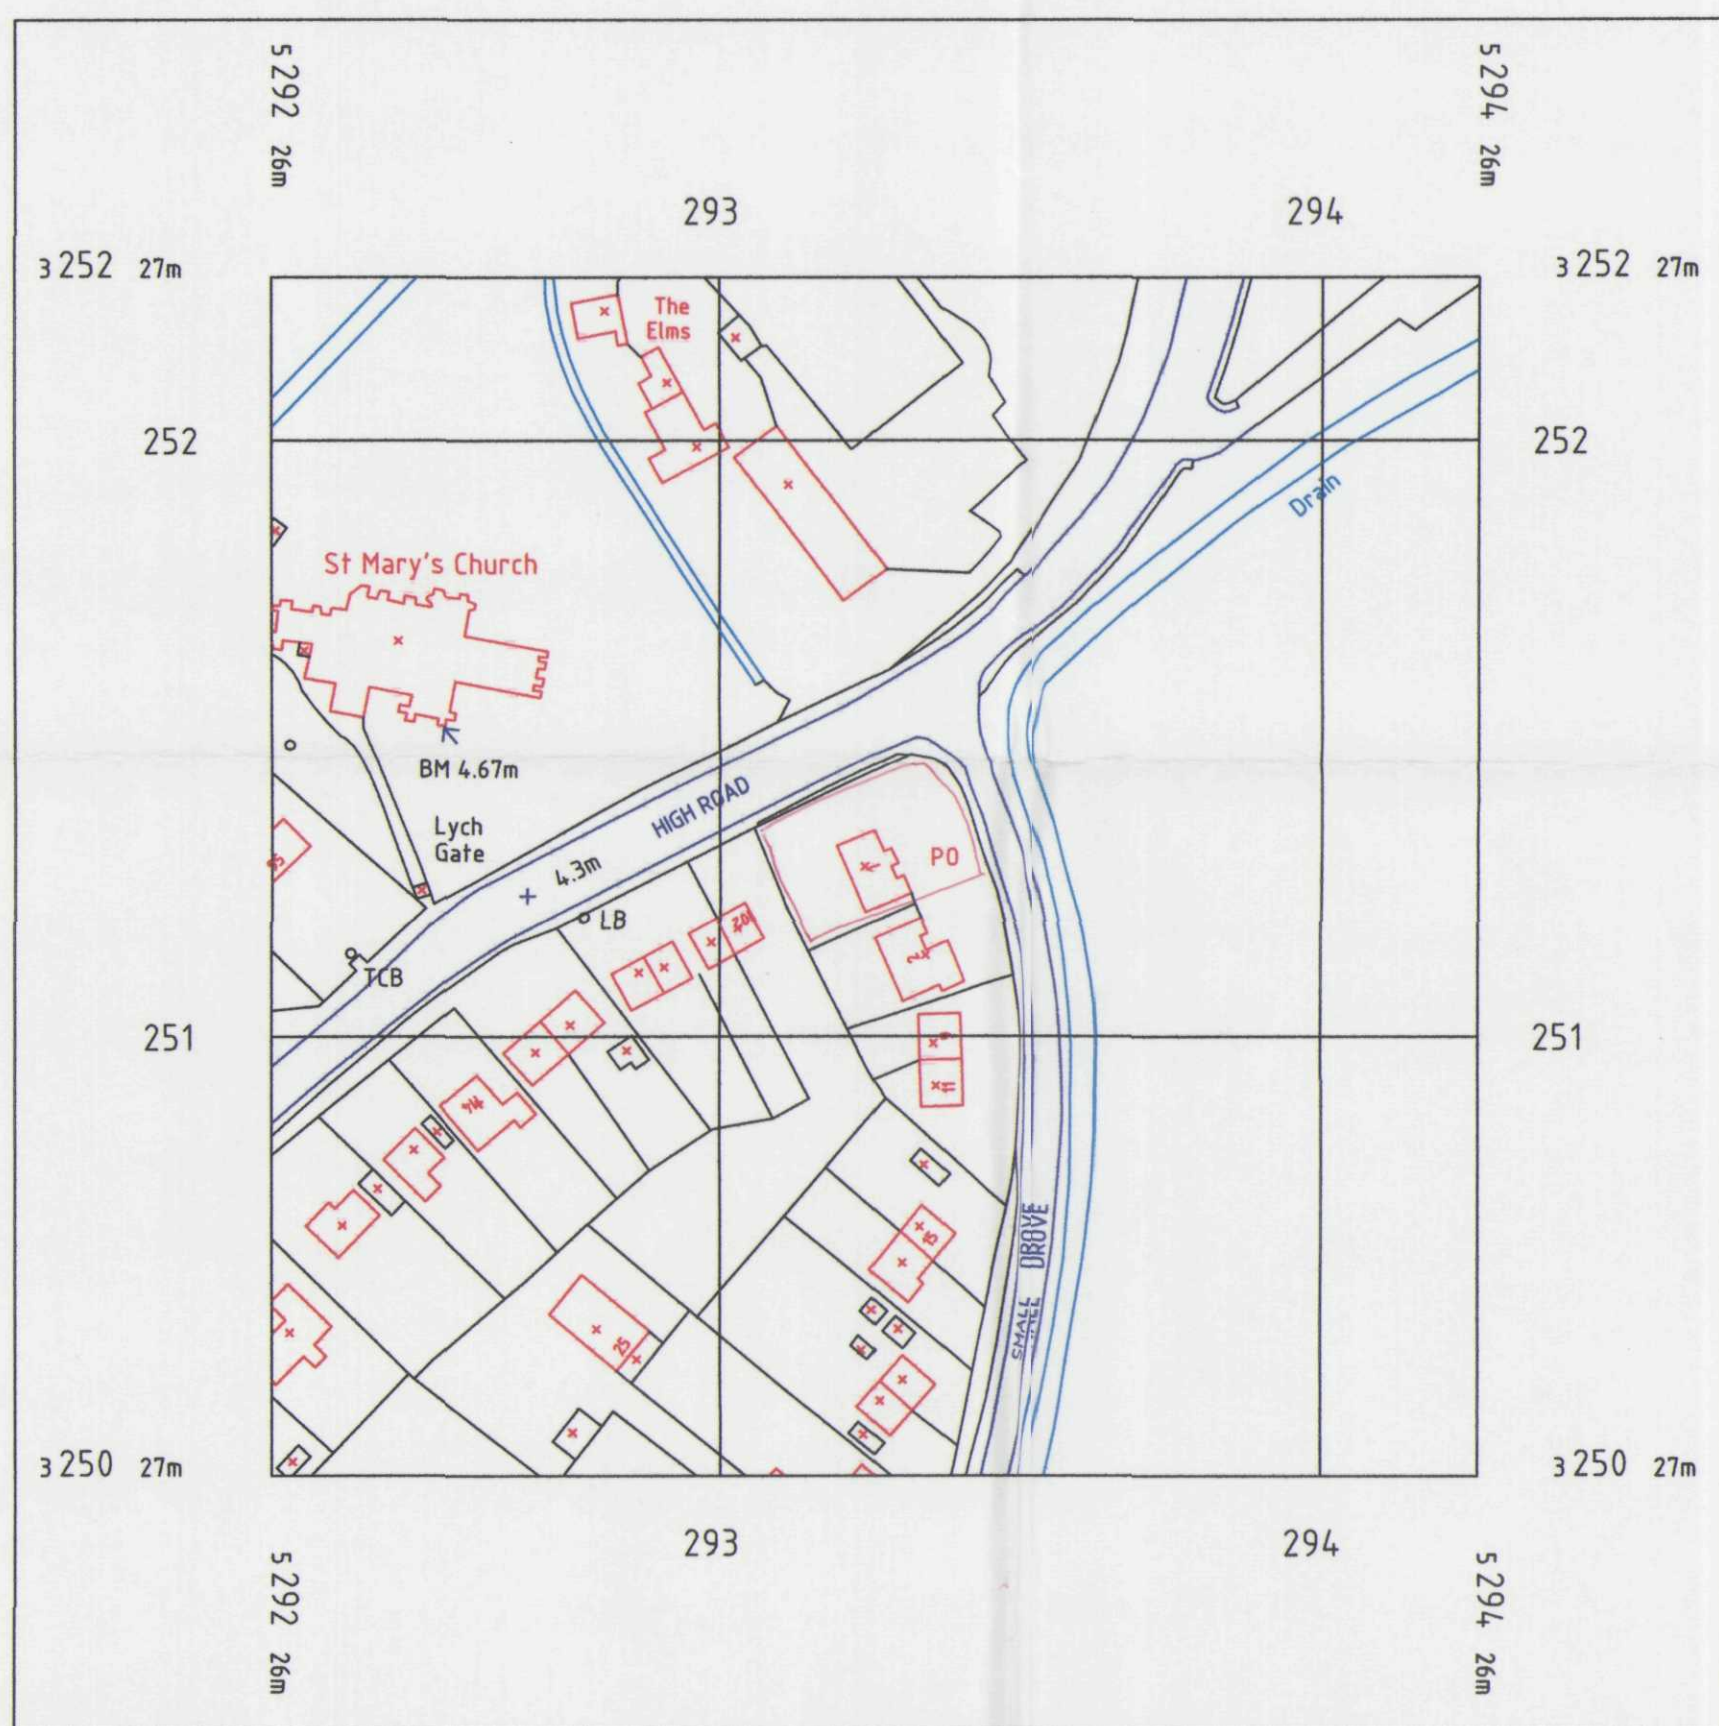

Produced 05 Sep 2003 from Ordnance Survey digital data and incorporating surveyed revision available at this date. © Crown Copyright 2003

Reproduction in whole or in part is prohibited without the prior permission of Ordnance Survey.

Ordnance Survey and Superplan Data are registered trade marks of Ordnance Survey the national mapping agency of Great Britain

This Superplan product does not contain all recorded map information.

This product contains data surveyed at one or more of the following scales: 1/1250, 1/2500 & 1/10000.

National Grid sheet reference at centre of this Superplan: TF2925

This representation of a road, track or path is no evidence of a right of way.

Heights are given in metres above Datum.

The alignment of tunnels is approximate.

Centre Coordinates: 529326 325127
Supplied by: Meridian Map Services Lt
Serial Number: 00002685

**DETERMINED
PLAN**

Planner
- 8 SEP 2003
Ref 1100103

CROFTON DRIVE
LINCOLN LN3 4NR
TELEPHONE 01522 521319
FAX 01522 545718

SHOPFITTING SPECIALISTS
JOINERS BUILDERS

BLOW & SCRIMSHAW LIMITED