


1-Basketball Hoop

2 – Swings

3 - Goal

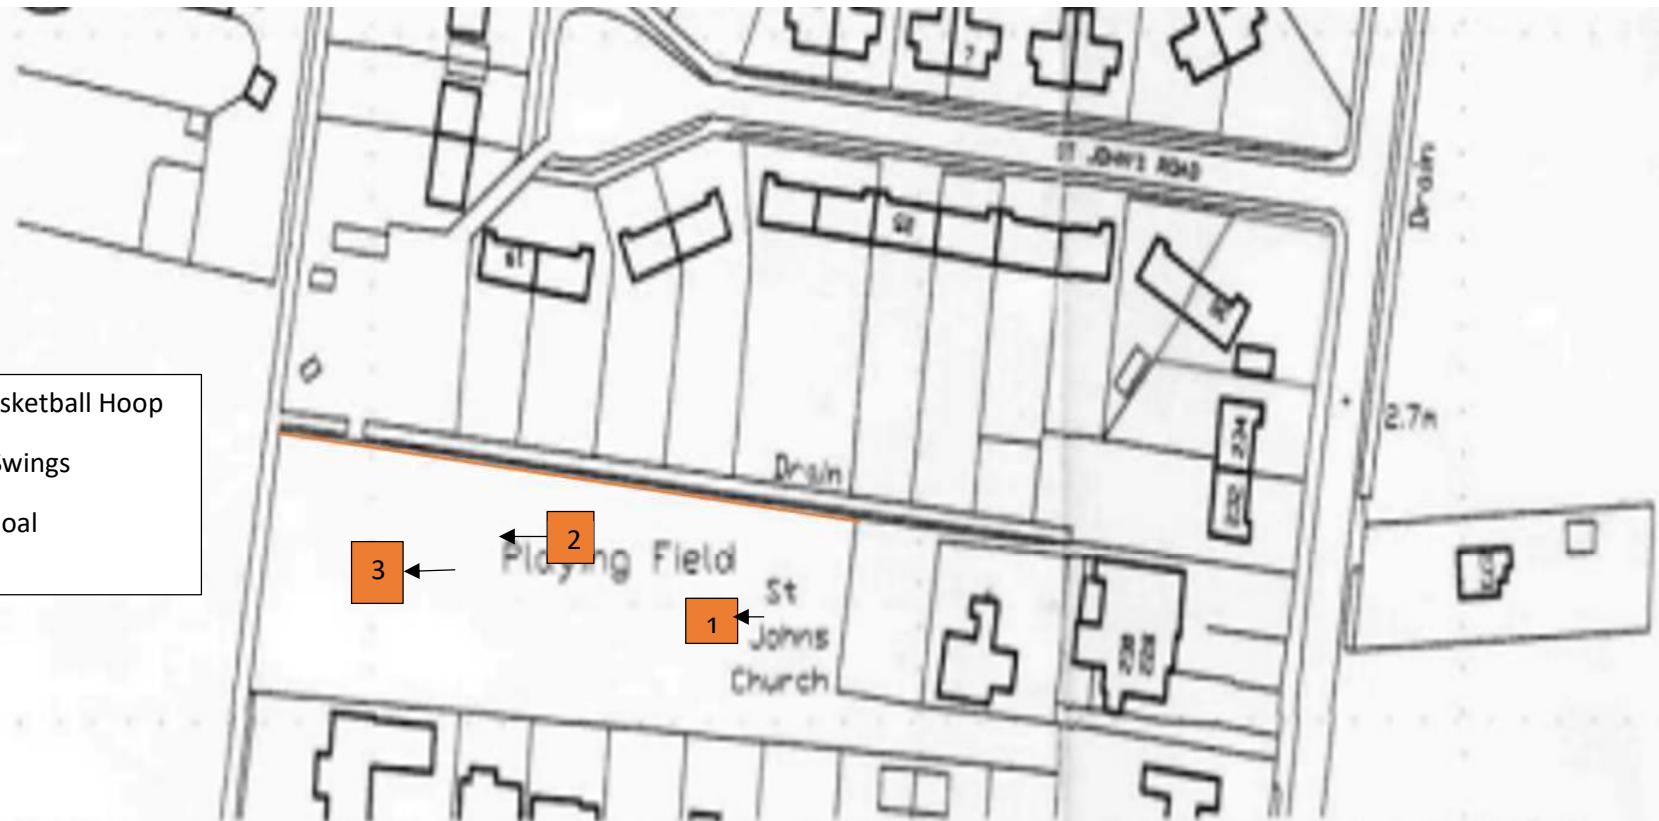

Ordnance Survey (c) Crown Copyright 2013. All rights reserved. Licence number 100020449

LOCATION PLAN 1:2500